



This drawing may be scaled with reference to the scale bar for planning application purposes only. Do not scale for any other purpose, use only annotated dimensions. All dimensions are to be checked by parties using the drawing, and any errors or omissions are to be reported to James Potter Associates Ltd.

Rev.	Date	Note	Author	Checked
A	26/05/2020	Additional materials information added (type, manufacturer, colour)	RR	***

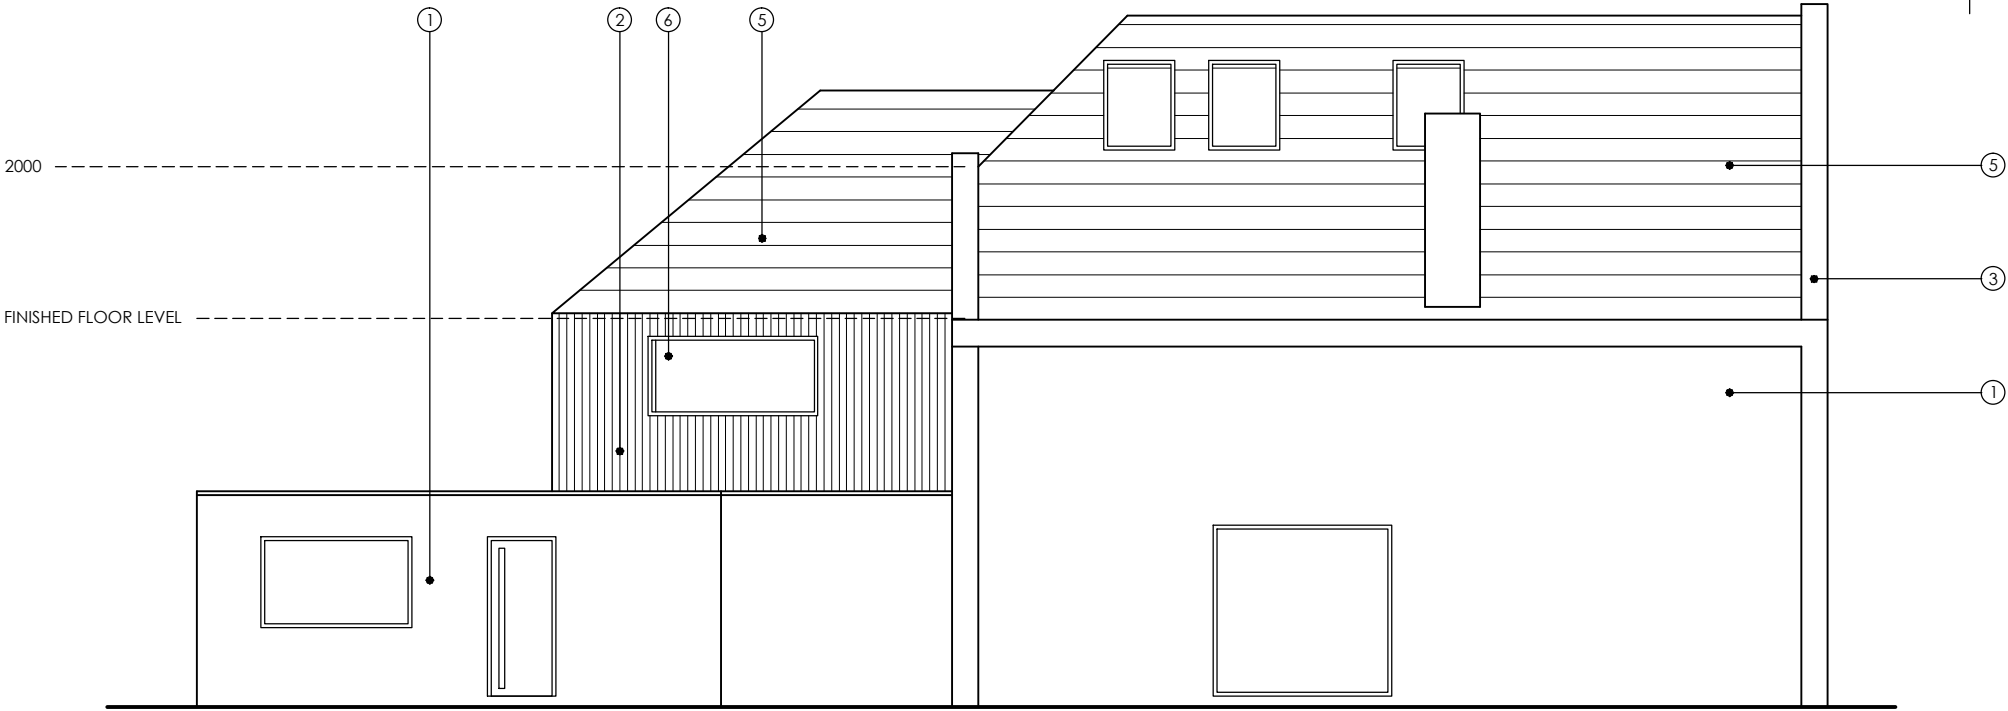


PROPOSED NORTH ELEVATION

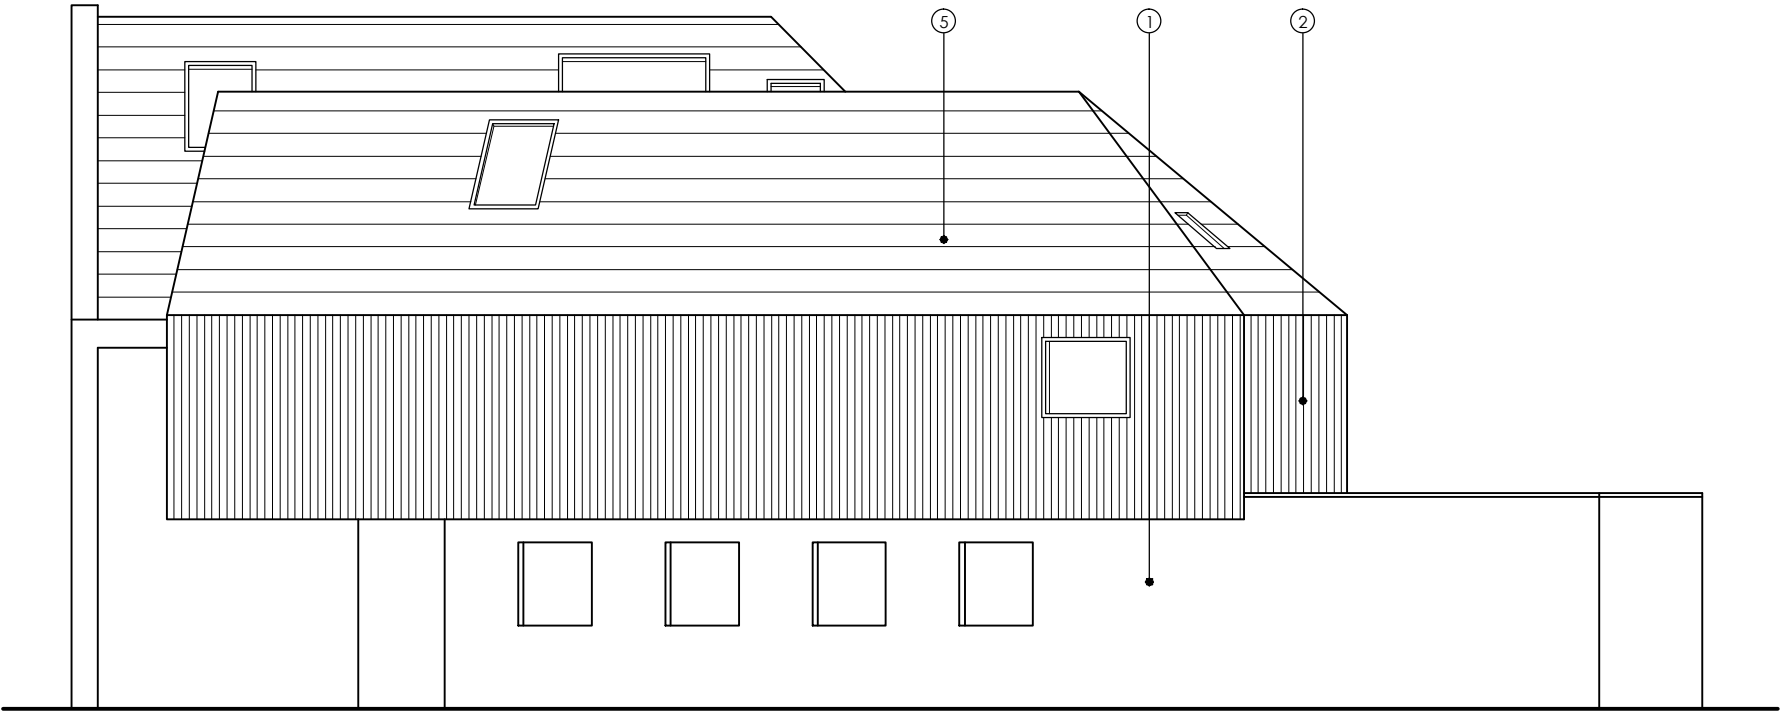

PROPOSED SOUTH ELEVATION

MATERIALS KEY

1. OFF WHITE RENDER - Wetherby - Through Colour Scratch Render FT (Fine) - Polar White
2. VERTICAL TIMBER CLADDING - Western Red Cedar
3. ALUMINIUM FINISH - RAL 7016
4. GREY RENDER - Wetherby - Through Colour Scratch Render FT (Fine) - Pewter Grey
5. SLATE ROOF TILES - SIGA Naturual Spanish Slate - SIGA 39 - 500x250mm
6. GREY POWDER COATED ALUMINIUM FRAMED GLAZING - RAL 7016

 

Project	EXTENSIONS, LOFT CONVERSION & ALTS. 128A WOODLANDS WIDLEY PO7 5DS					Drawing	PROPOSED ELEVATIONS 2			
						Job-Dwg Number	18061-PL-508		Rev.	A
Client	MR & MRS SPURWAY					JPA JAMES POTTER ASSOCIATES www.jpa.design JPA - PORTSMOUTH 117 Highland Road, Southsea, Portsmouth, PO4 9DD t. +44(0)2394 002 897				
Status	PLANNING									
Scale	1:100		Sheet Size A3							
Author	RH	Checked	JP	Date	02/05/19					