


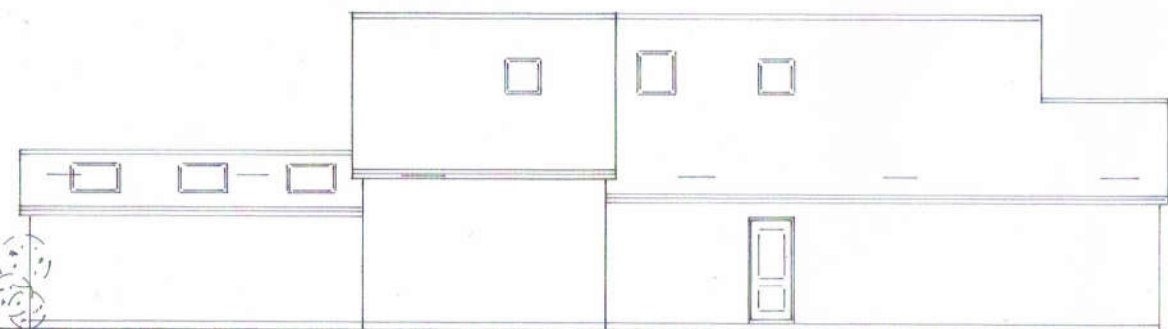

FRONT ELEVATION



SIDE (NORTH - WEST) ELEVATION



SIDE (SOUTH - EAST) ELEVATION



REAR ELEVATION

Rev B—General revisions (June 19);
Rev A—Minor revisions (Mar' 19);

Project

PROPOSED REPLACEMENT HOUSE AT
LITTLE FOXES, ROSE HILL, WATERLOOVILLE.

Drawing Title

PROPOSED ELEVATIONS

Client

MR GOODYEAR

NP DESIGNS
Architectural Consultants

WOODSIDE HOUSE, 198 LONGWOOD AVENUE,
COWPLAIN,
WATERLOOVILLE, HAMPSHIRE PO8 8HX
TEL: 023 9226 8551; EMAIL: nigel@npdesigns.net

Scale 1:100

Dwg No P 298 / 5

Rev B



Original paper size A3