


Proposed Site Plan

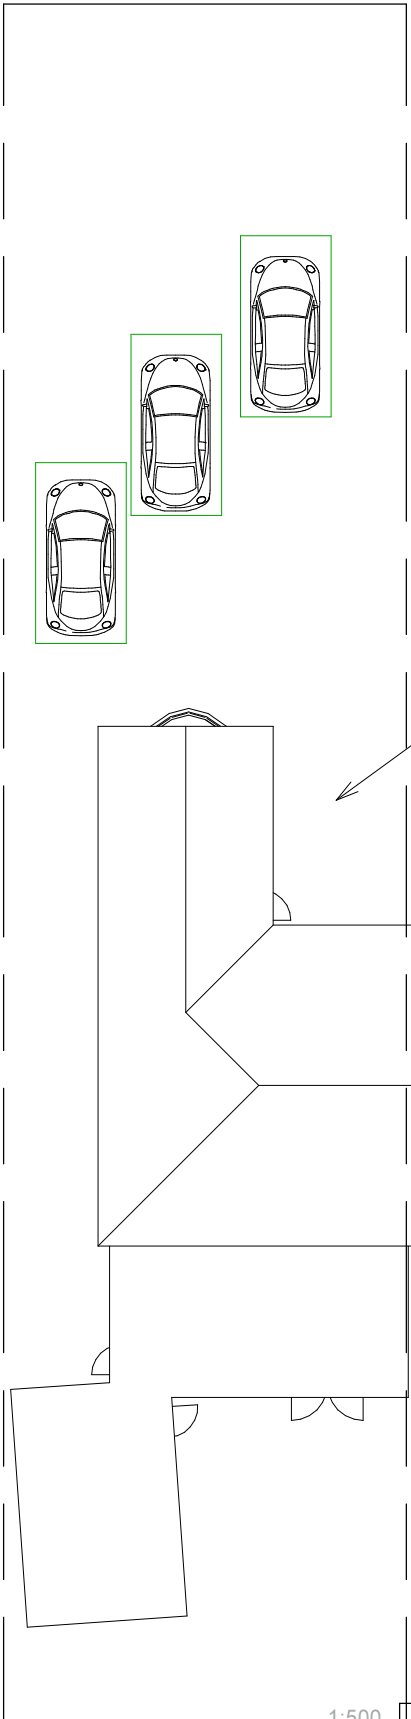

Existing Site Plan

1

Site

1 : 200

1:500										100
1:200										20
1:100										10
1:50										5

pd

parkers

executive

design

PROJECT	4 Bulls Copse PO8 9QX				CLIENT				G Slack	
					Date	Issue Date		Scale (@ A3)	1 : 200	
					Drawn by	SW		DRAWING NUMBER		REV
SHEET	Site Plan				Checked by	SR		P102		