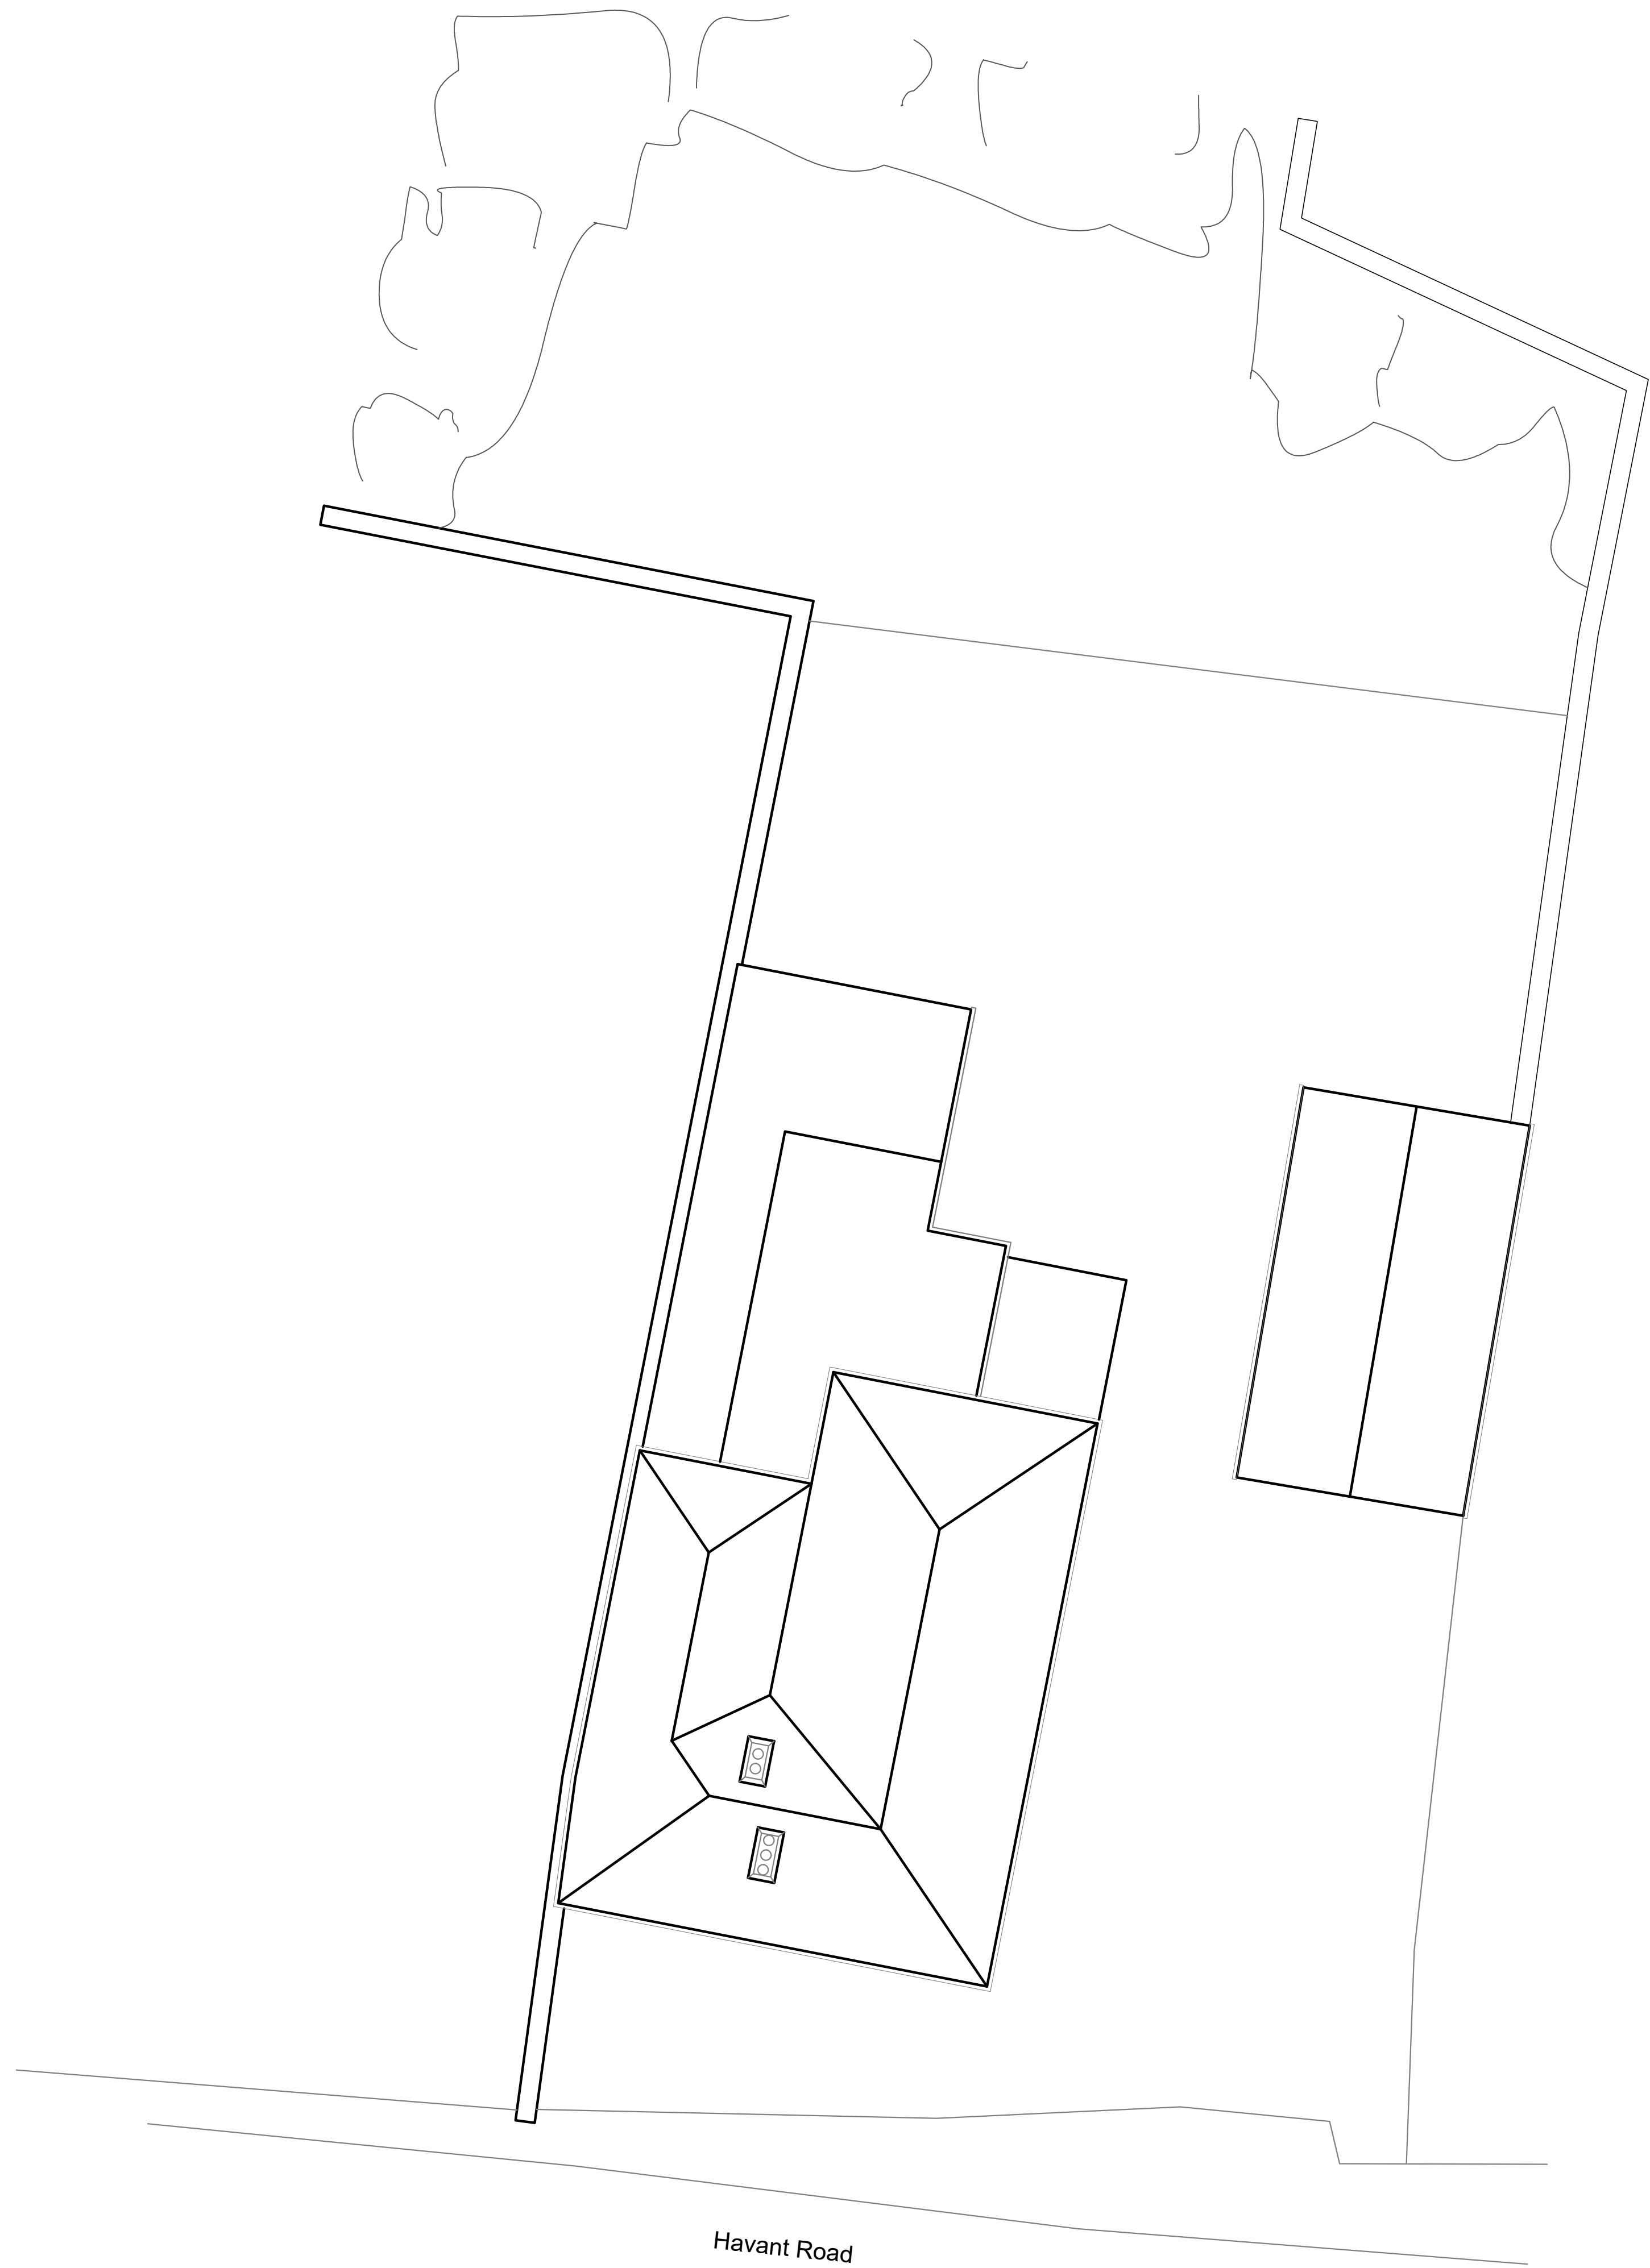


WESTWOOD STUDIOS Ltd
97 Dale Avenue,
Hassocks,
West Sussex,
BN6 8LR.

t: 07957421434
info@westwoodstudios.co.uk

ISSUED FOR INFO 21.11

Rev	Description	Date
Do not scale from drawings. All discrepancies to be reported to the Client immediately. All dimensions to be verified by contractor on site prior to any works commencing.		
Client Name :	Fullers, Smith & Turner	
Project Address :	The King's Arms	
	19 Havant Road	
	Emsworth, PO10 7JD	
Description :	EXISTING SITE	
	& ROOF PLAN	
Scale :	1:100 @ A1, 1:200 @ A3	

INFORMATION	
Dwg No.	Rev No.
19-038-01-01	-