



HAVANT BOROUGH
COUNCIL
14 JUL 2020
RECEIVED

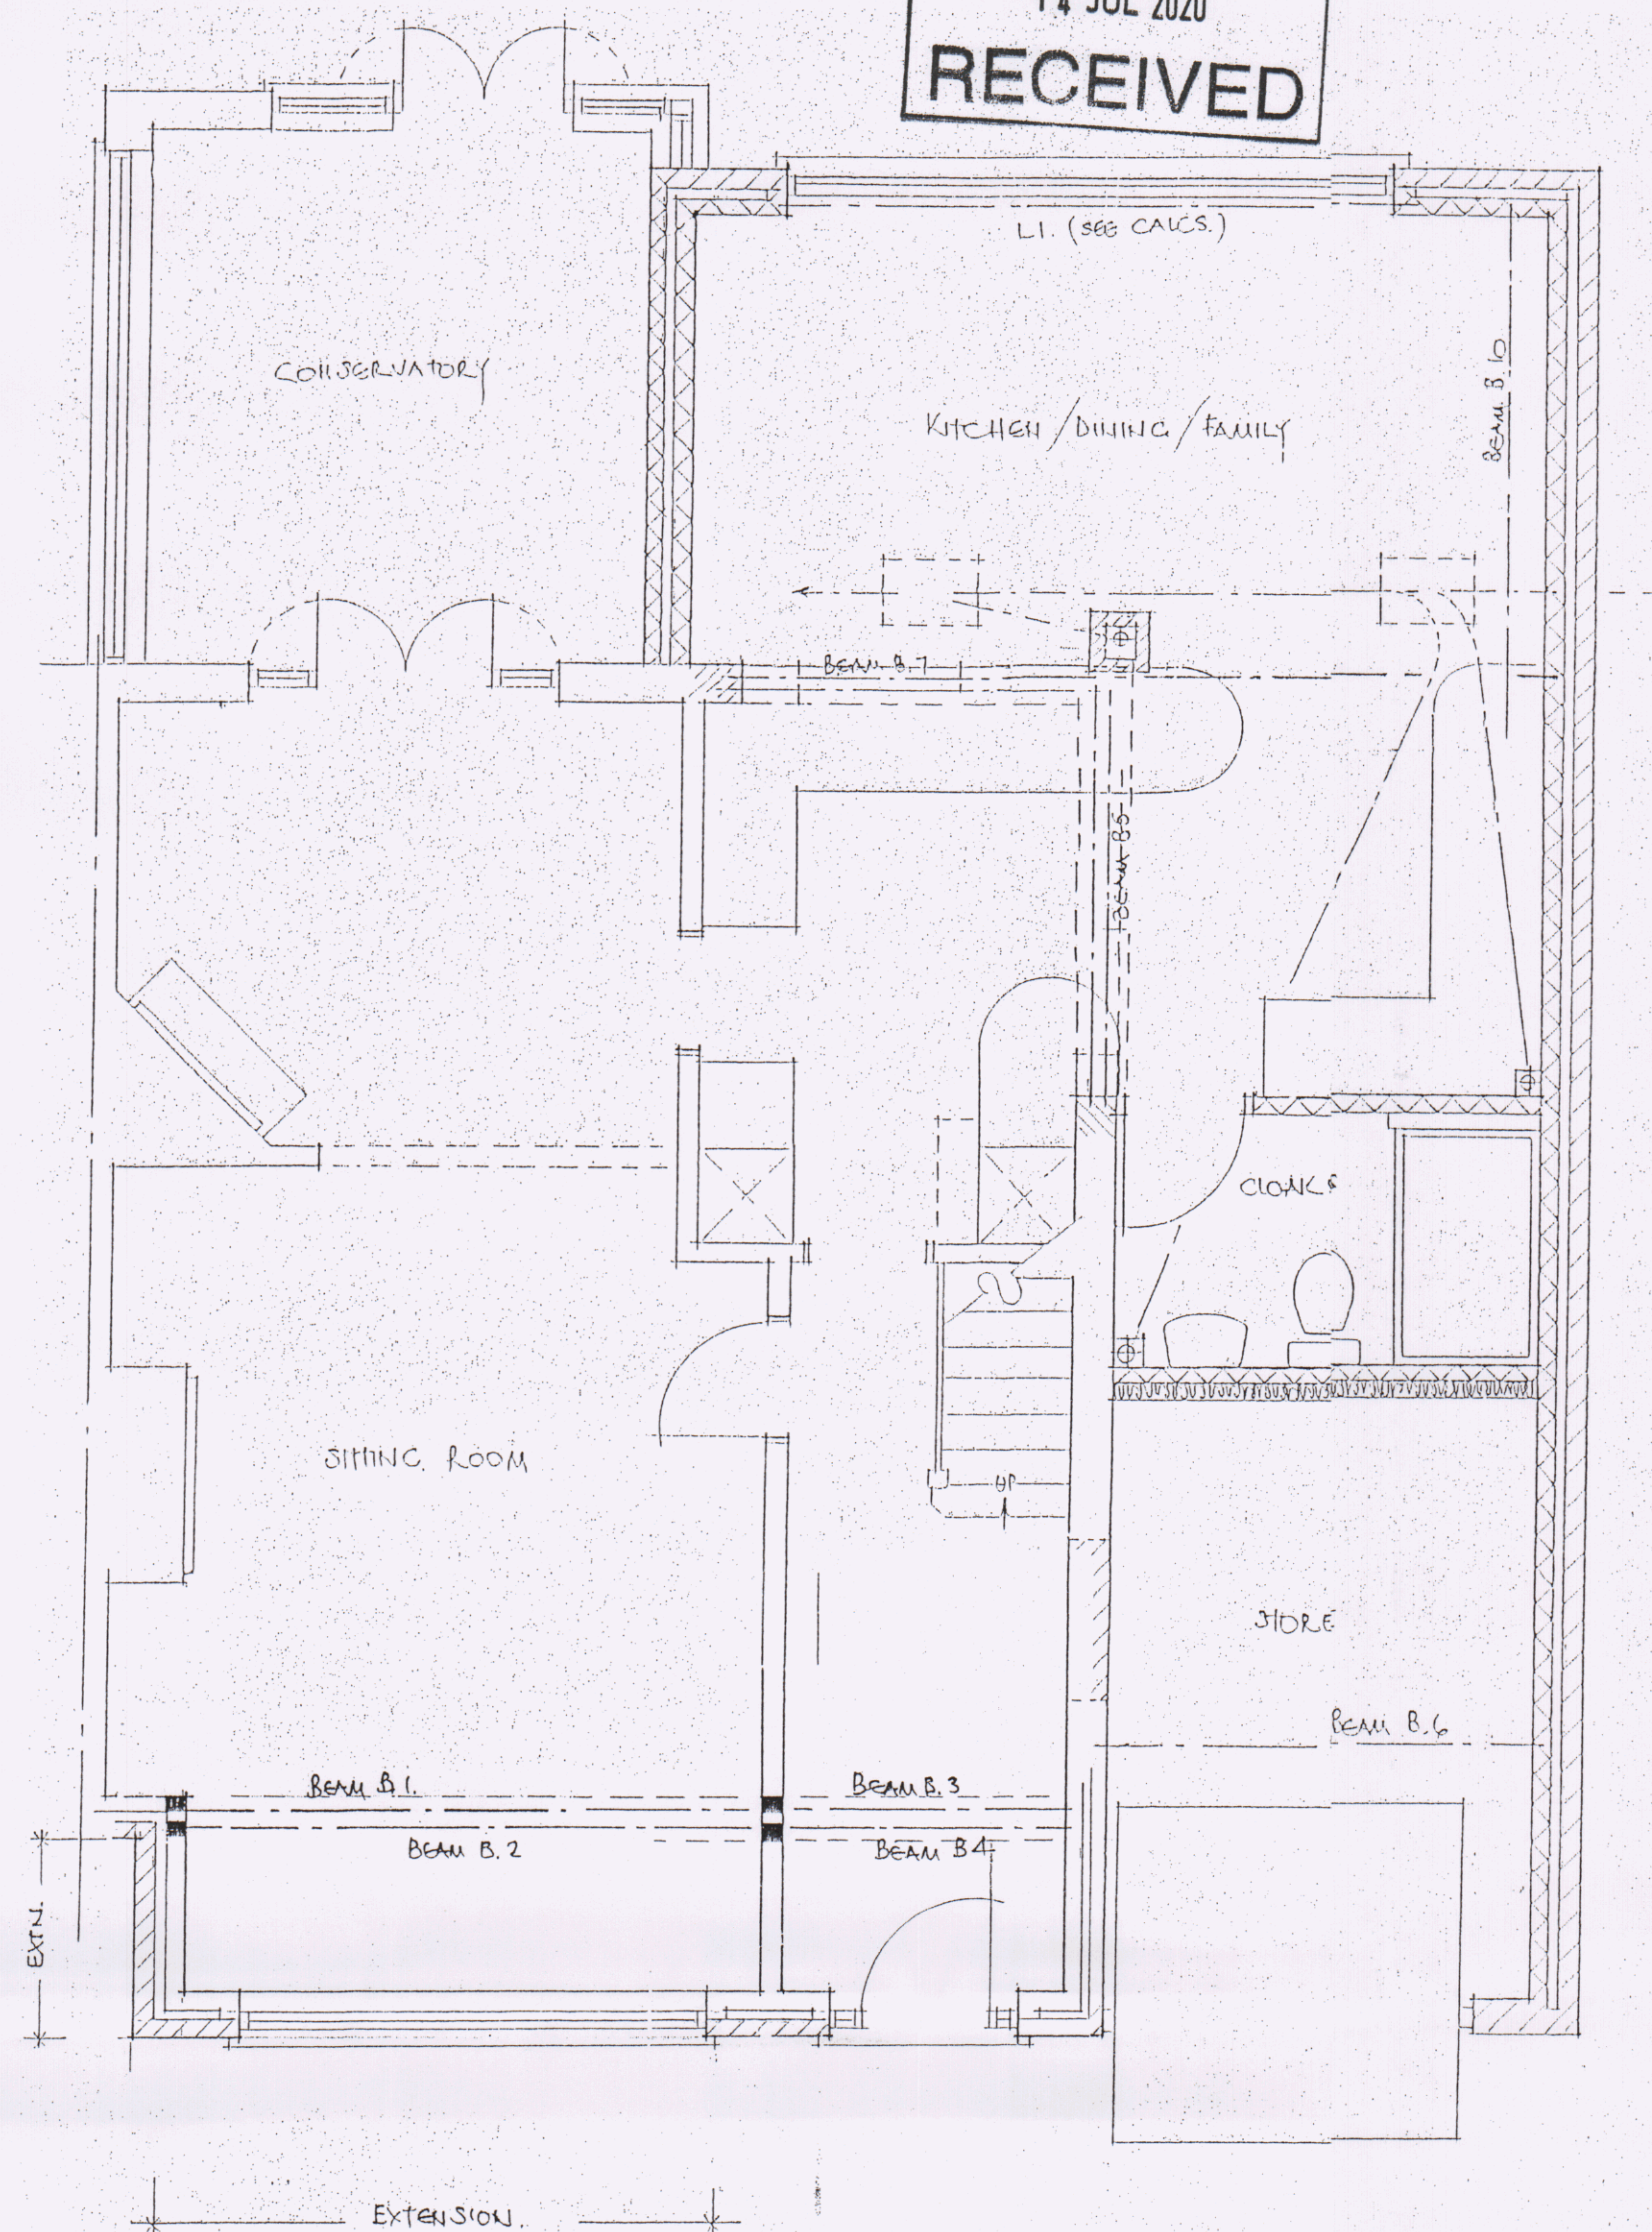

Ground Floor Plan ~ As Existing
(Approved Under Application No. APP/18/00606)

Scale 1 : 50 @ A2 Paper Size

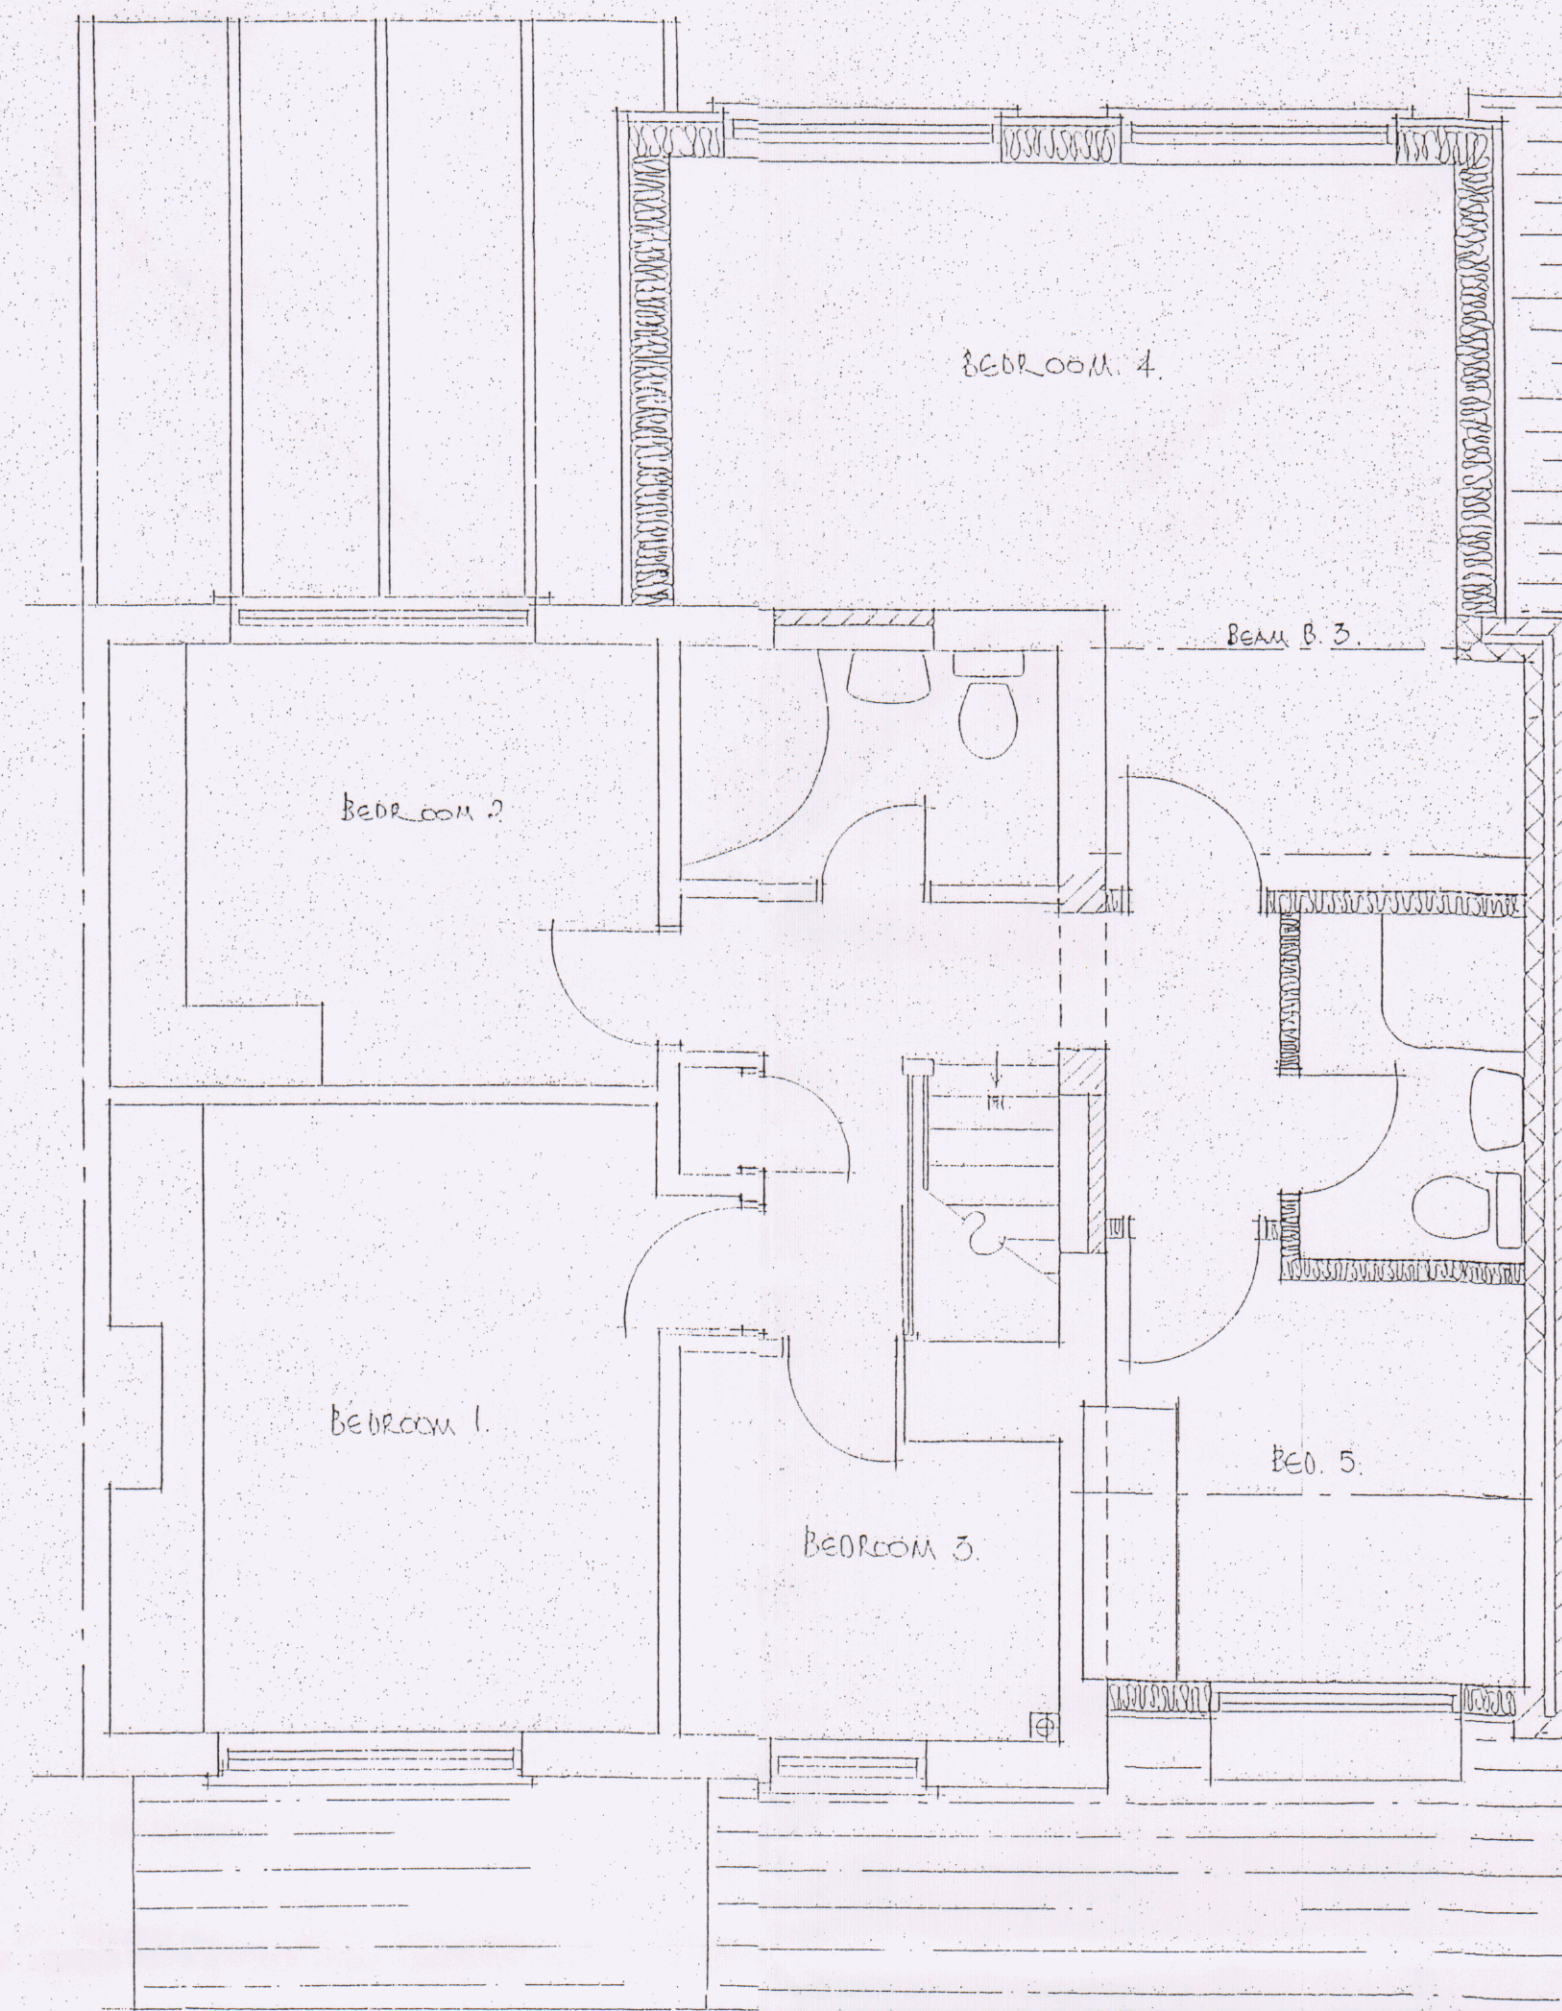

First Floor Plan ~ As Existing
(Approved Under Application No. APP/18/00606)

11, Ilex Walk, Hayling Island, Hampshire

Scale 1:50 July 2020 7/21/01 'A'

Clive Fish ~ Building & Design Consultant

Tel ; (01903) 732942