



First Floor Plan @ 1:200
(Showing Area of Works)

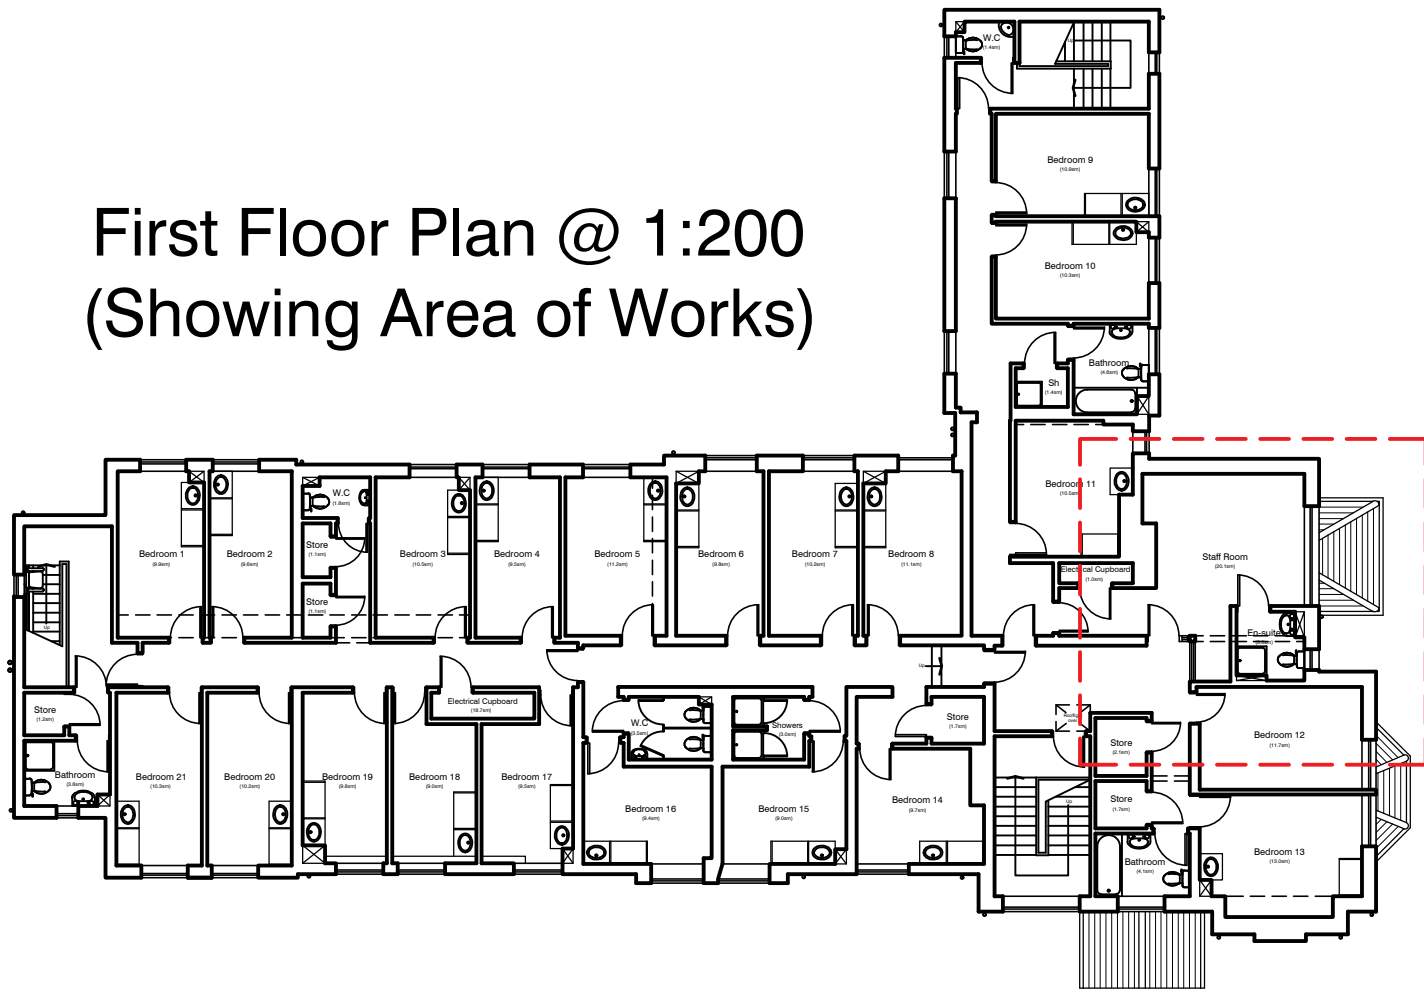

Unit Schedule		
Bedroom No.	M ²	Type
Bedroom C	16.1	1 B 1 P
TOTAL NEW ROOMS		1

- Key:
- Shows area of works
 - New Partitions
 - Demolition/walls removed

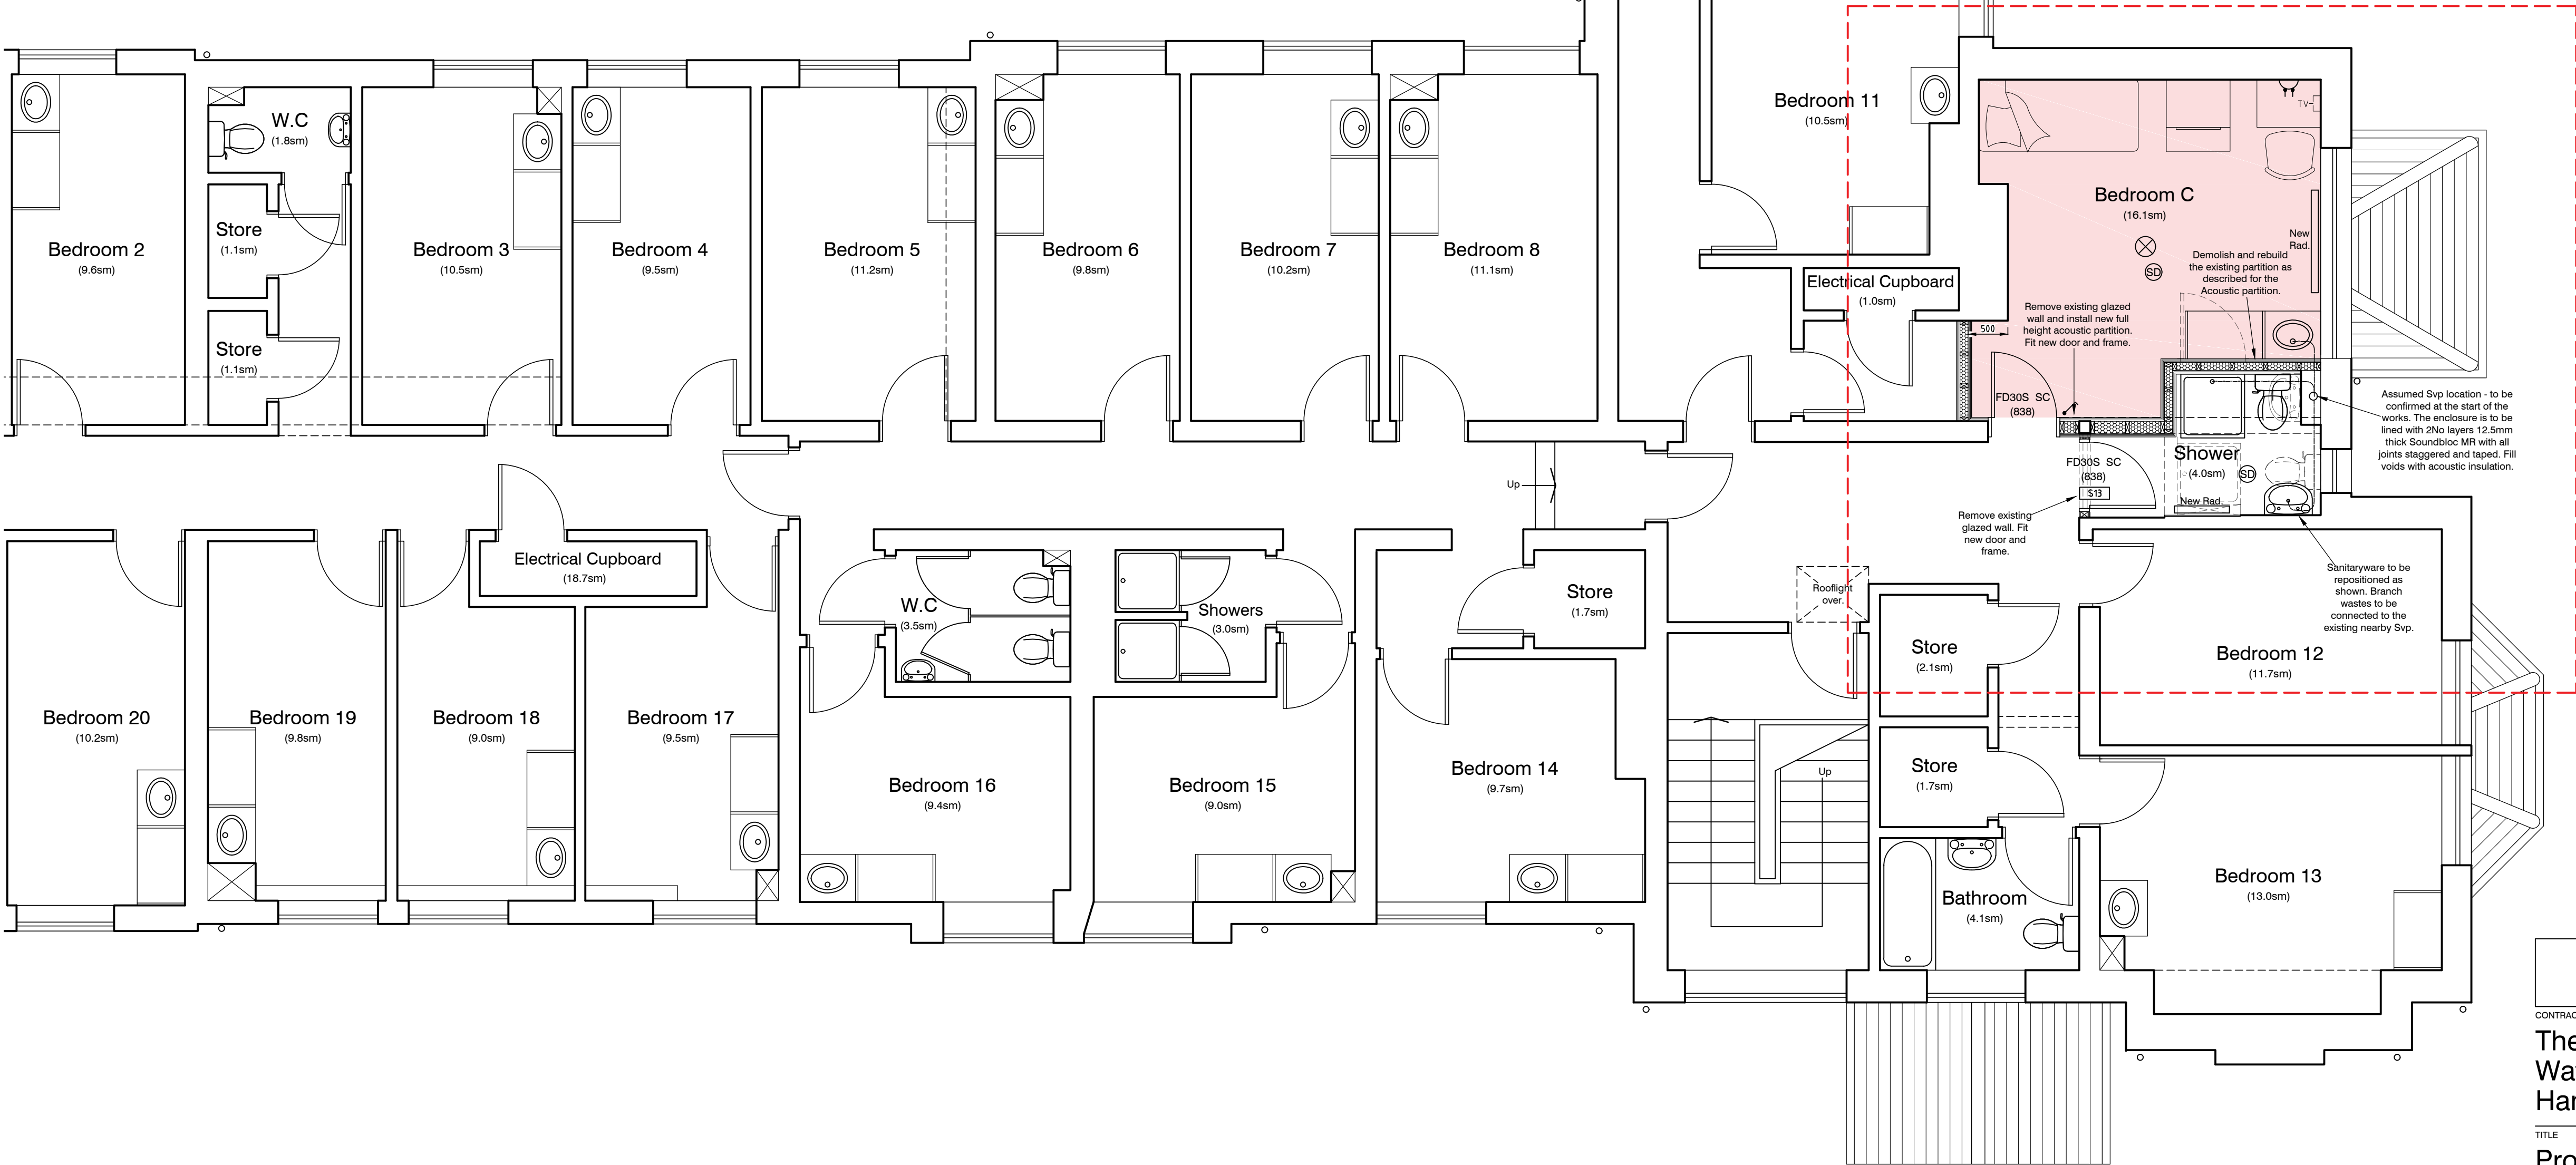

Proposed First Floor Plan @ 1:50

FOR PLANNING

CONTRACT	SCALE	1:50, 1:200
The Grange, Waterlooville, Hampshire, PO7 5PL.	DATE	July 2019
	DRAWN	KR
	CHECKED	JW
TITLE	DRAWING No	19211_PL05
Proposed First Floor Plan	REVISION	