

Parking

Sliding Gate

Parking

Entrance

Entrance

Garage & Seasonal Seating Area

Utility


Deck

Workshop

Garage

Deck

Pool

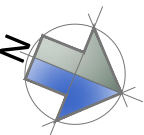

PROJECT  
Steul

ADDRESS  
56a Bracklesham Road  
Hayling Island

DRAWING TITLE  
Consented & Proposed  
Ground Floor Plan

DRAWING NO.  
P19-036-SK-101

REVISION  
E

SCALE  
1:100 @ A3

DRAWN  
JW

CHECKED

DATE  
23-04-2019



0cm 5cm 10cm 15cm 20cm

20cm

15cm

10cm

5cm

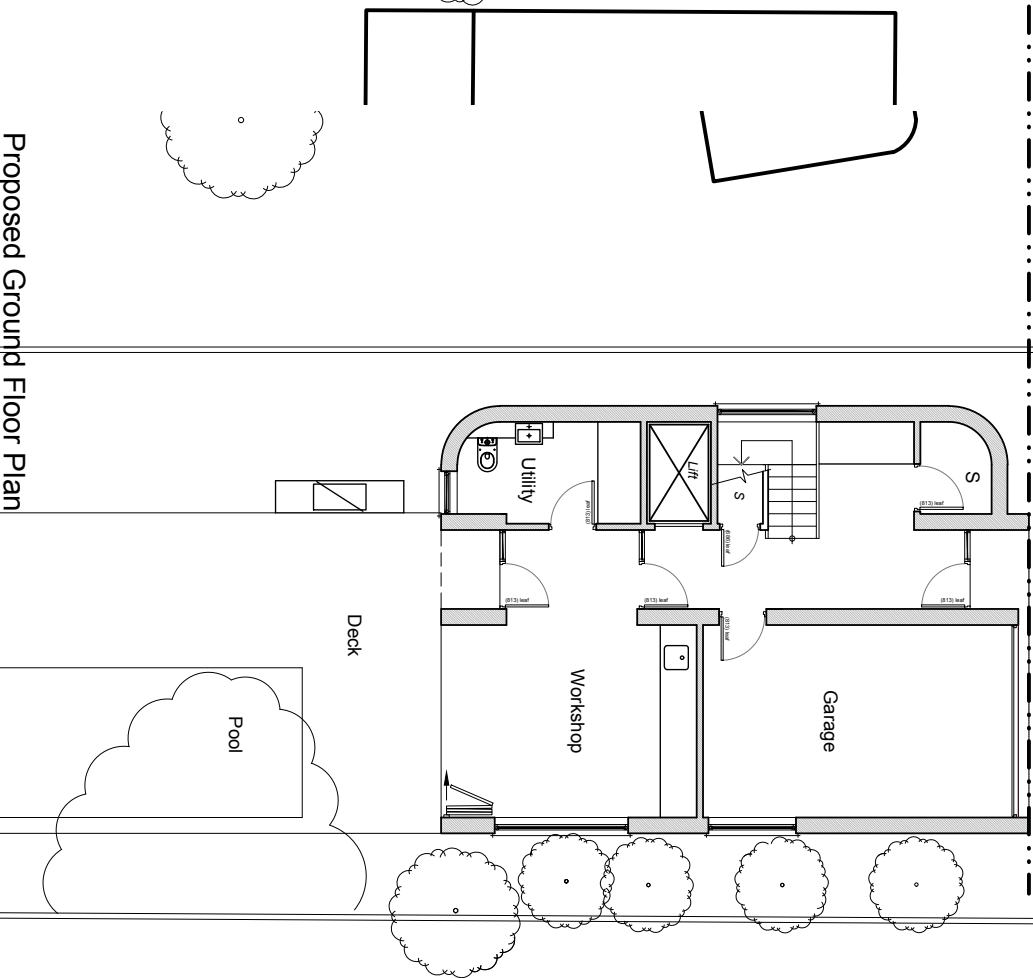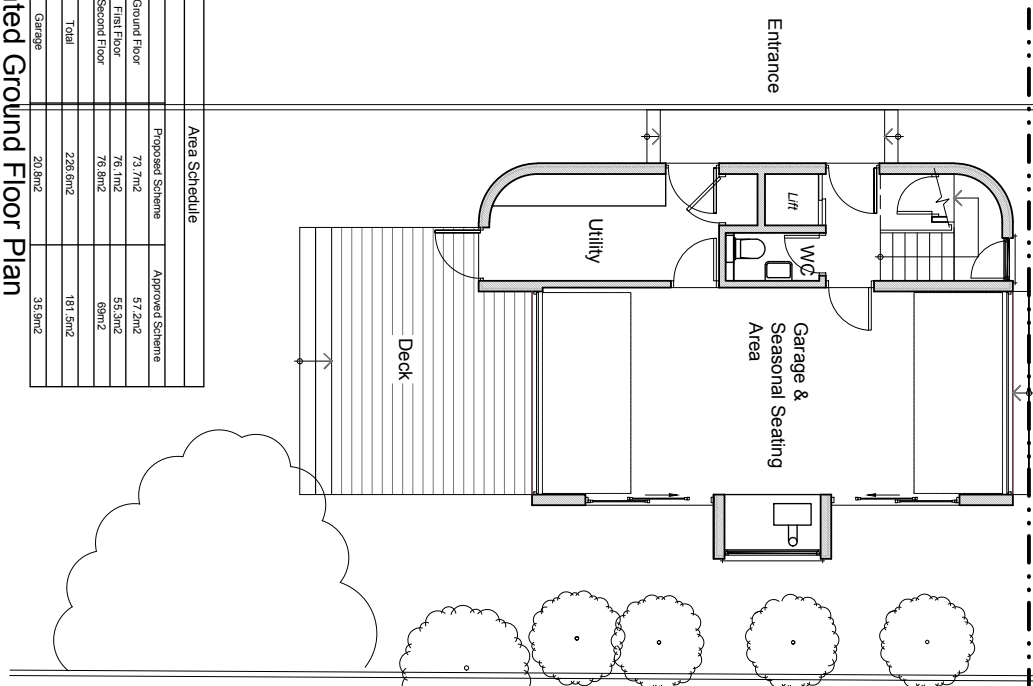

Area Schedule

|              | Proposed Scheme     | Approved Scheme     |
|--------------|---------------------|---------------------|
| Ground Floor | 73.7m <sup>2</sup>  | 57.2m <sup>2</sup>  |
| First Floor  | 76.7m <sup>2</sup>  | 55.3m <sup>2</sup>  |
| Second Floor | 76.8m <sup>2</sup>  | 69m <sup>2</sup>    |
| Total        | 228.6m <sup>2</sup> | 181.5m <sup>2</sup> |
| Garage       | 20.8m <sup>2</sup>  | 35.9m <sup>2</sup>  |

Consented Ground Floor Plan

0 1m 5m 10m  
scale 1:100

Proposed Ground Floor Plan

0 1m 5m 10m  
scale 1:100



**C7 Architects Ltd**  
PM House  
Riveway Industrial Estate  
Peasmarsh  
Surrey  
GU3 1LZ

E: info@c7architects.com  
T: 01483 422 220  
c7architects.com