


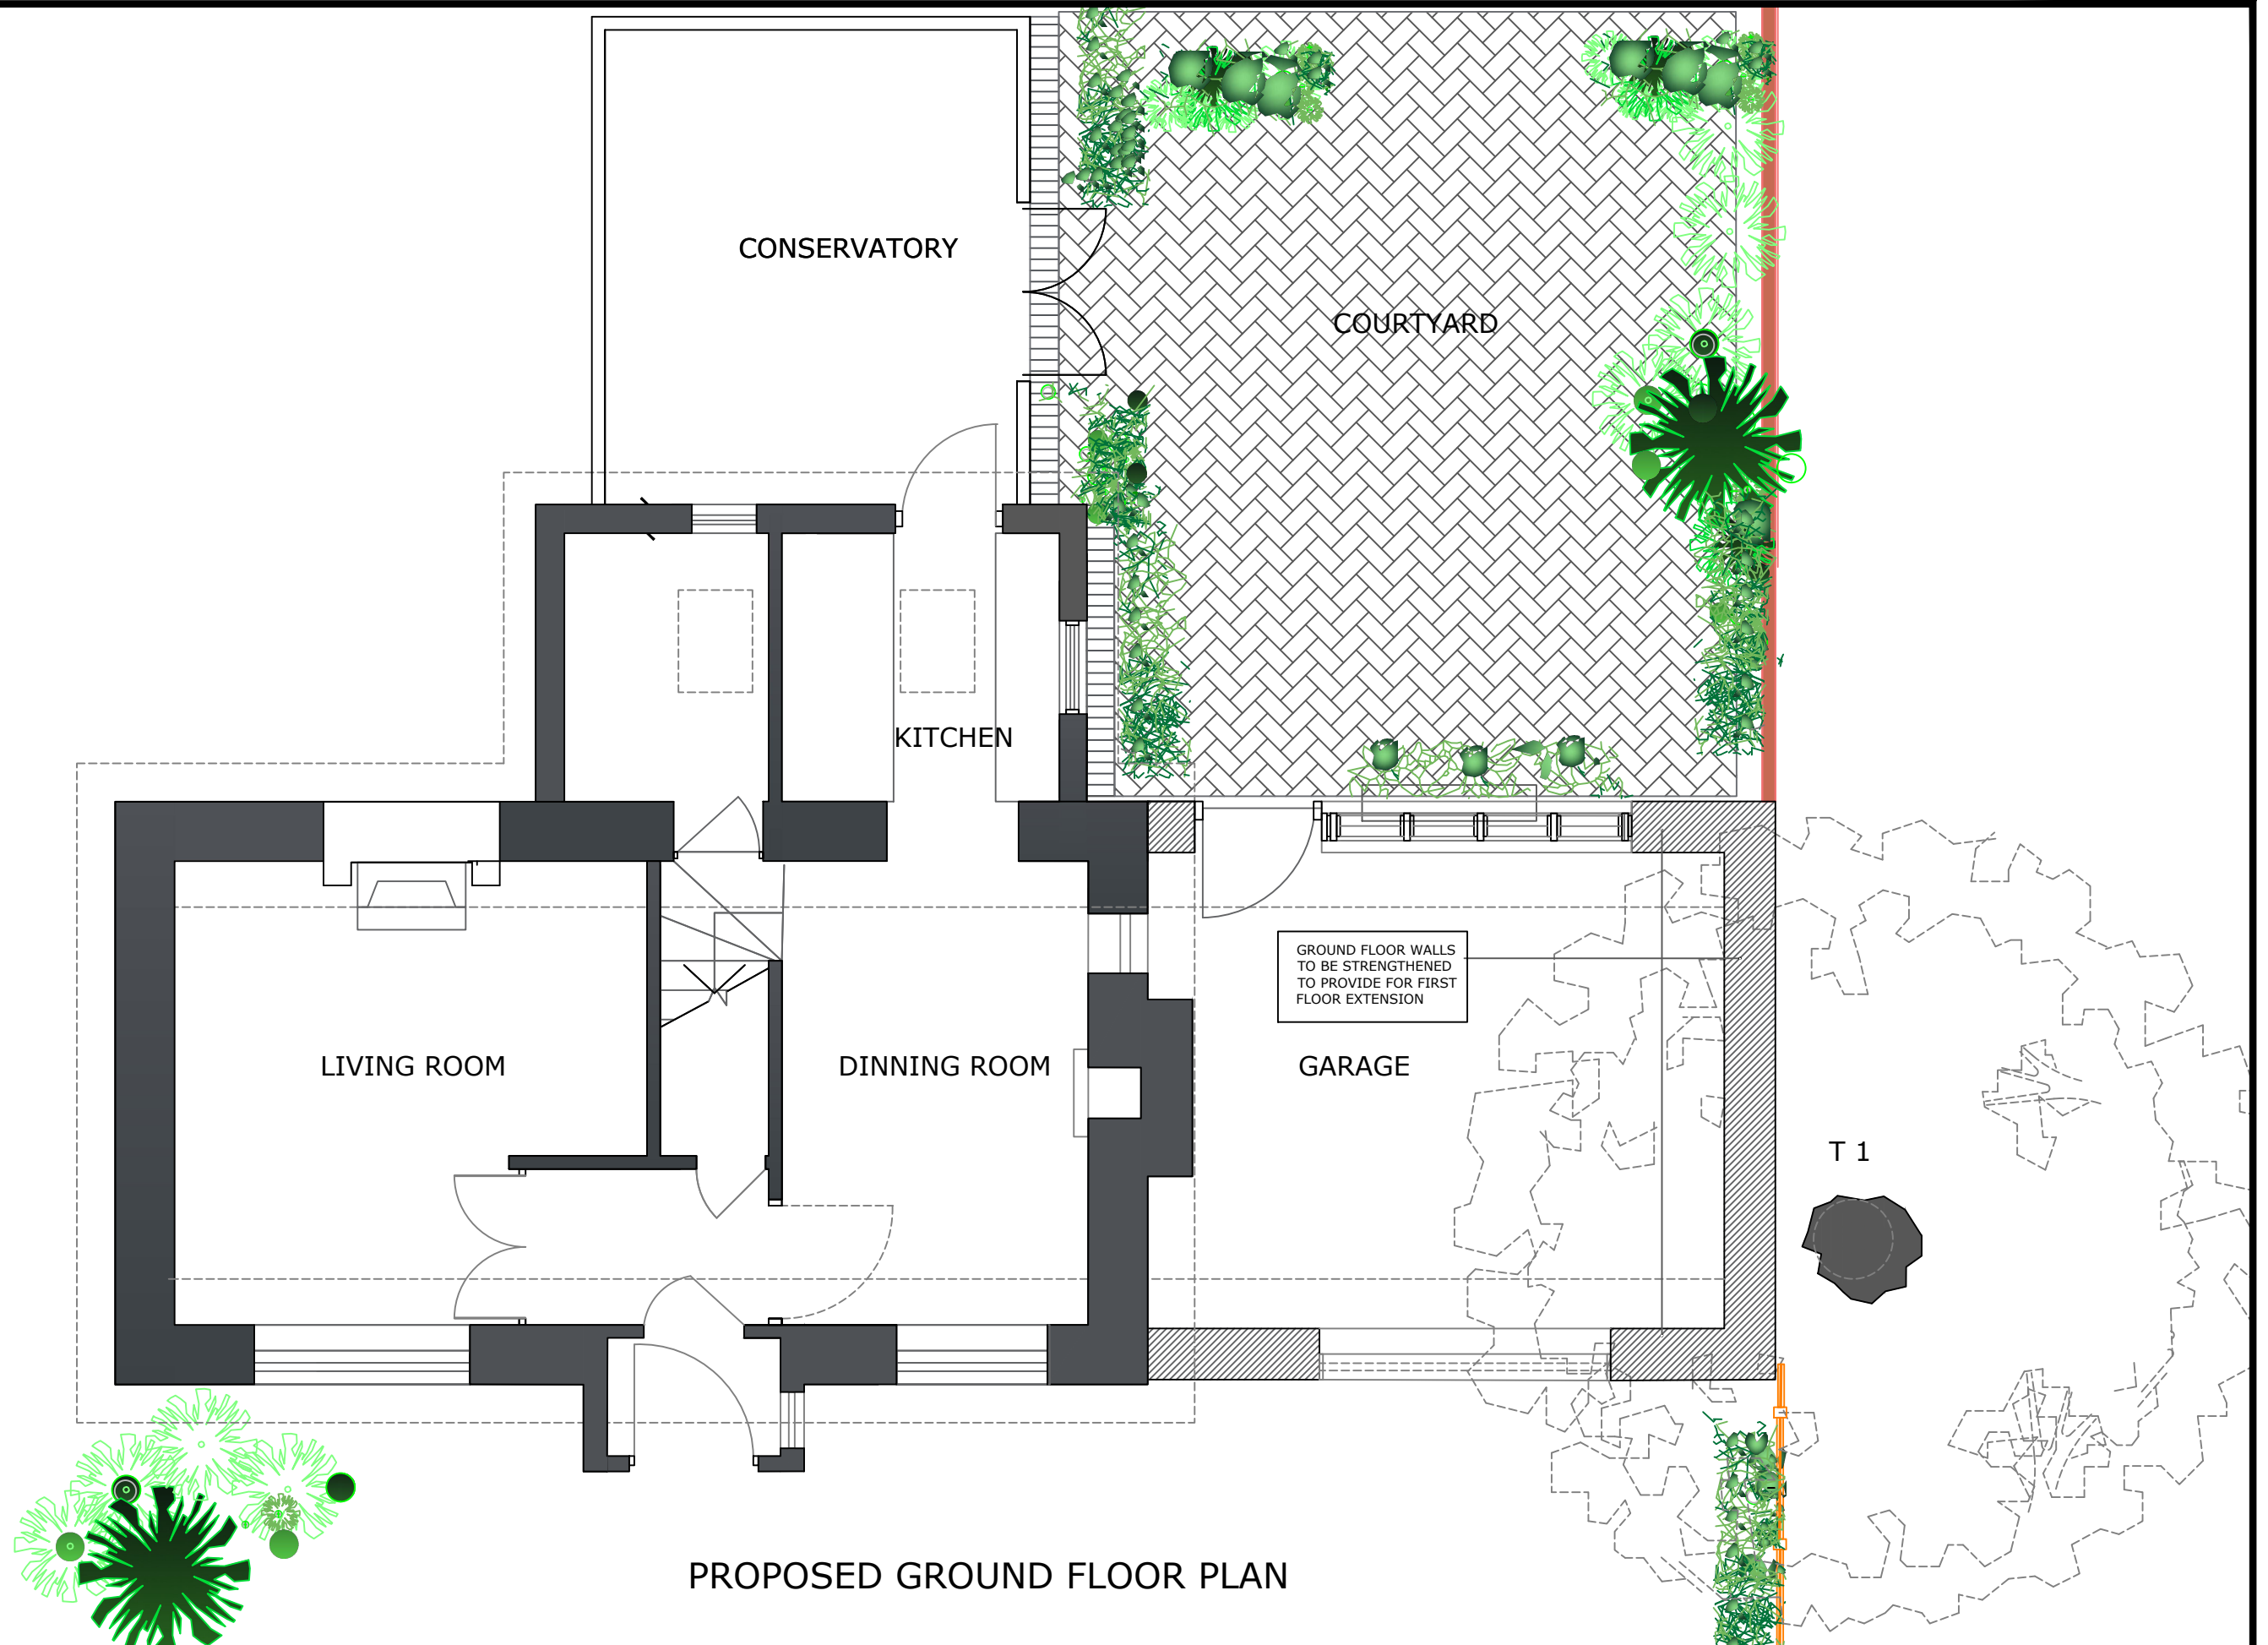

Rev:	Description:	Date:	Architect:	Project Name:	18 Church Path Elmsworth				
A	Submitted for planning consent	14.07.19	Pavla Heath Chartered Architect 16 Bell Lane, Fetcham, Surrey KT22 9NF Tel: 07866813769 Email: pavlaheath@hotmail.com	Drawing Title:	Proposed Ground Floor Plan				
				Purpose of Issue:	Planning		DRG No.	REV.	
				Drawing Scale:	1:50	Drawn Date:	May'19	18CP/P/01	A