


Proposed


Existing

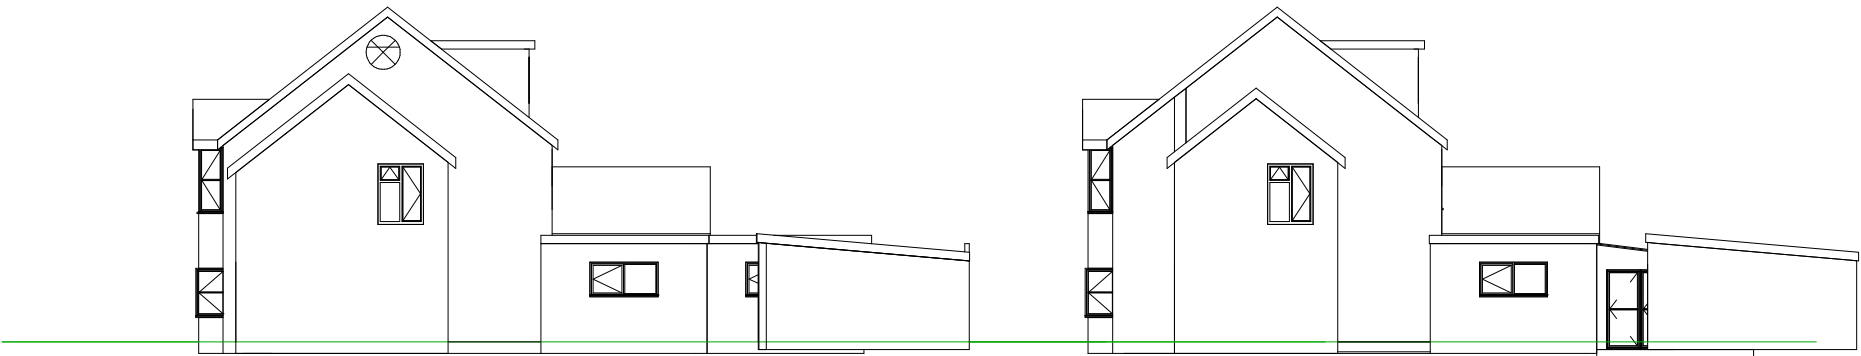

WE West Elevation
1 : 200

Existing

Proposed

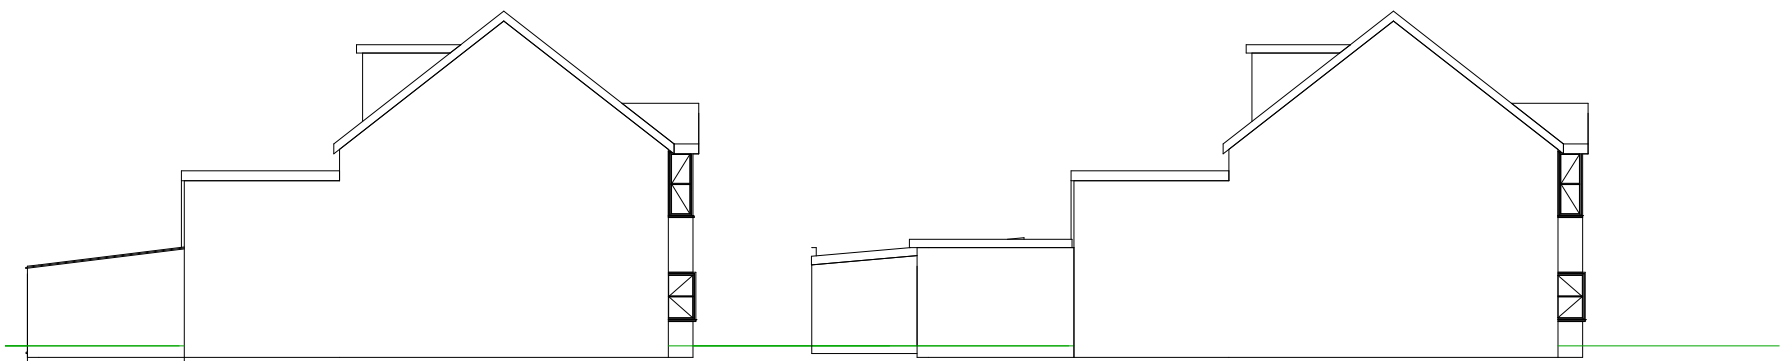

EE East Elevation
1 : 200

1:500										100
1:200										20
1:100										10
1:50										5

pd

parkers

executive

design

PROJECT 22 Bushy Mead PO7 5DY	CLIENT D Sabau			
	Date	Issue Date		Scale (@ A3) 1 : 200
SHEET E&W Elevations	Drawn by	SW	DRAWING NUMBER P103	REV
	Checked by	SR		