



This drawing may be scaled with reference to the scale bar for planning application purposes only. Do not scale for any other purpose, use only annotated dimensions. All dimensions are to be checked by parties using the drawing, and any errors or omissions are to be reported to James Potter Associates Ltd.

Rev.	Date	Note	Author	Checked
A	04/05/20	Obscure glass updated	JP	RR

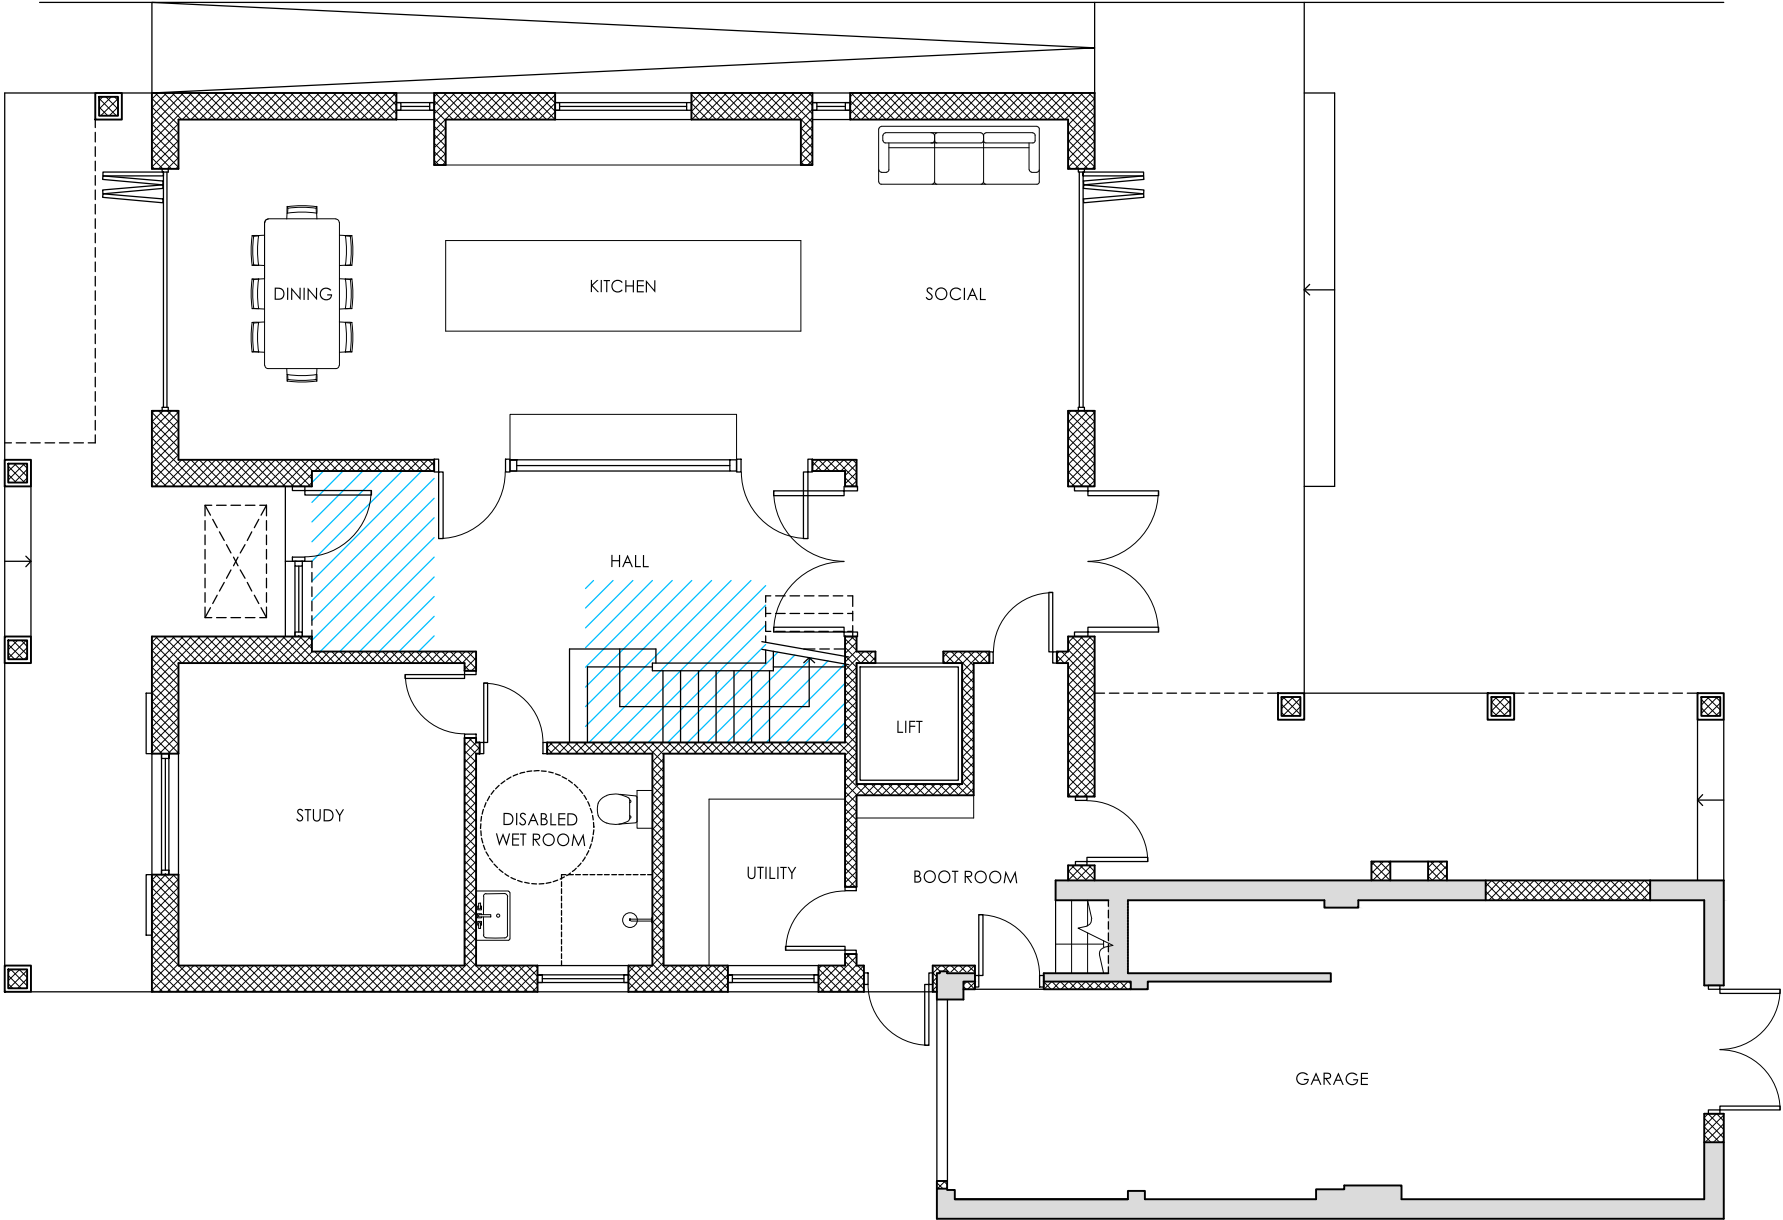

PROPOSED GROUND FLOOR PLAN

- KEY
- Proposed new walls / partitions
 - Proposed structural lintels & beams
 - Existing walls / partitions
 - Roof light above
 - OG Obscured Glass
 - Double height space

 

Project	REPLACEMENT DWELLING AT 10 WESTERN PARADE EMSWORTH PO10 7HS					Drawing	PROPOSED GROUND FLOOR PLAN		
						Job-Dwg Number	18065-PL-306		Rev.
Client	MR & MRS BROWN					JPA JAMES POTTER ASSOCIATES www.jpa.design JPA - PORTSMOUTH 117 Highland Road, Southsea, Portsmouth, PO4 9DD t. +44(0)2394 002 897			
Status	PLANNING								
Scale	1:100		Sheet Size		A3				
Author	RH	Checked	JP	Date	11/02/20				