




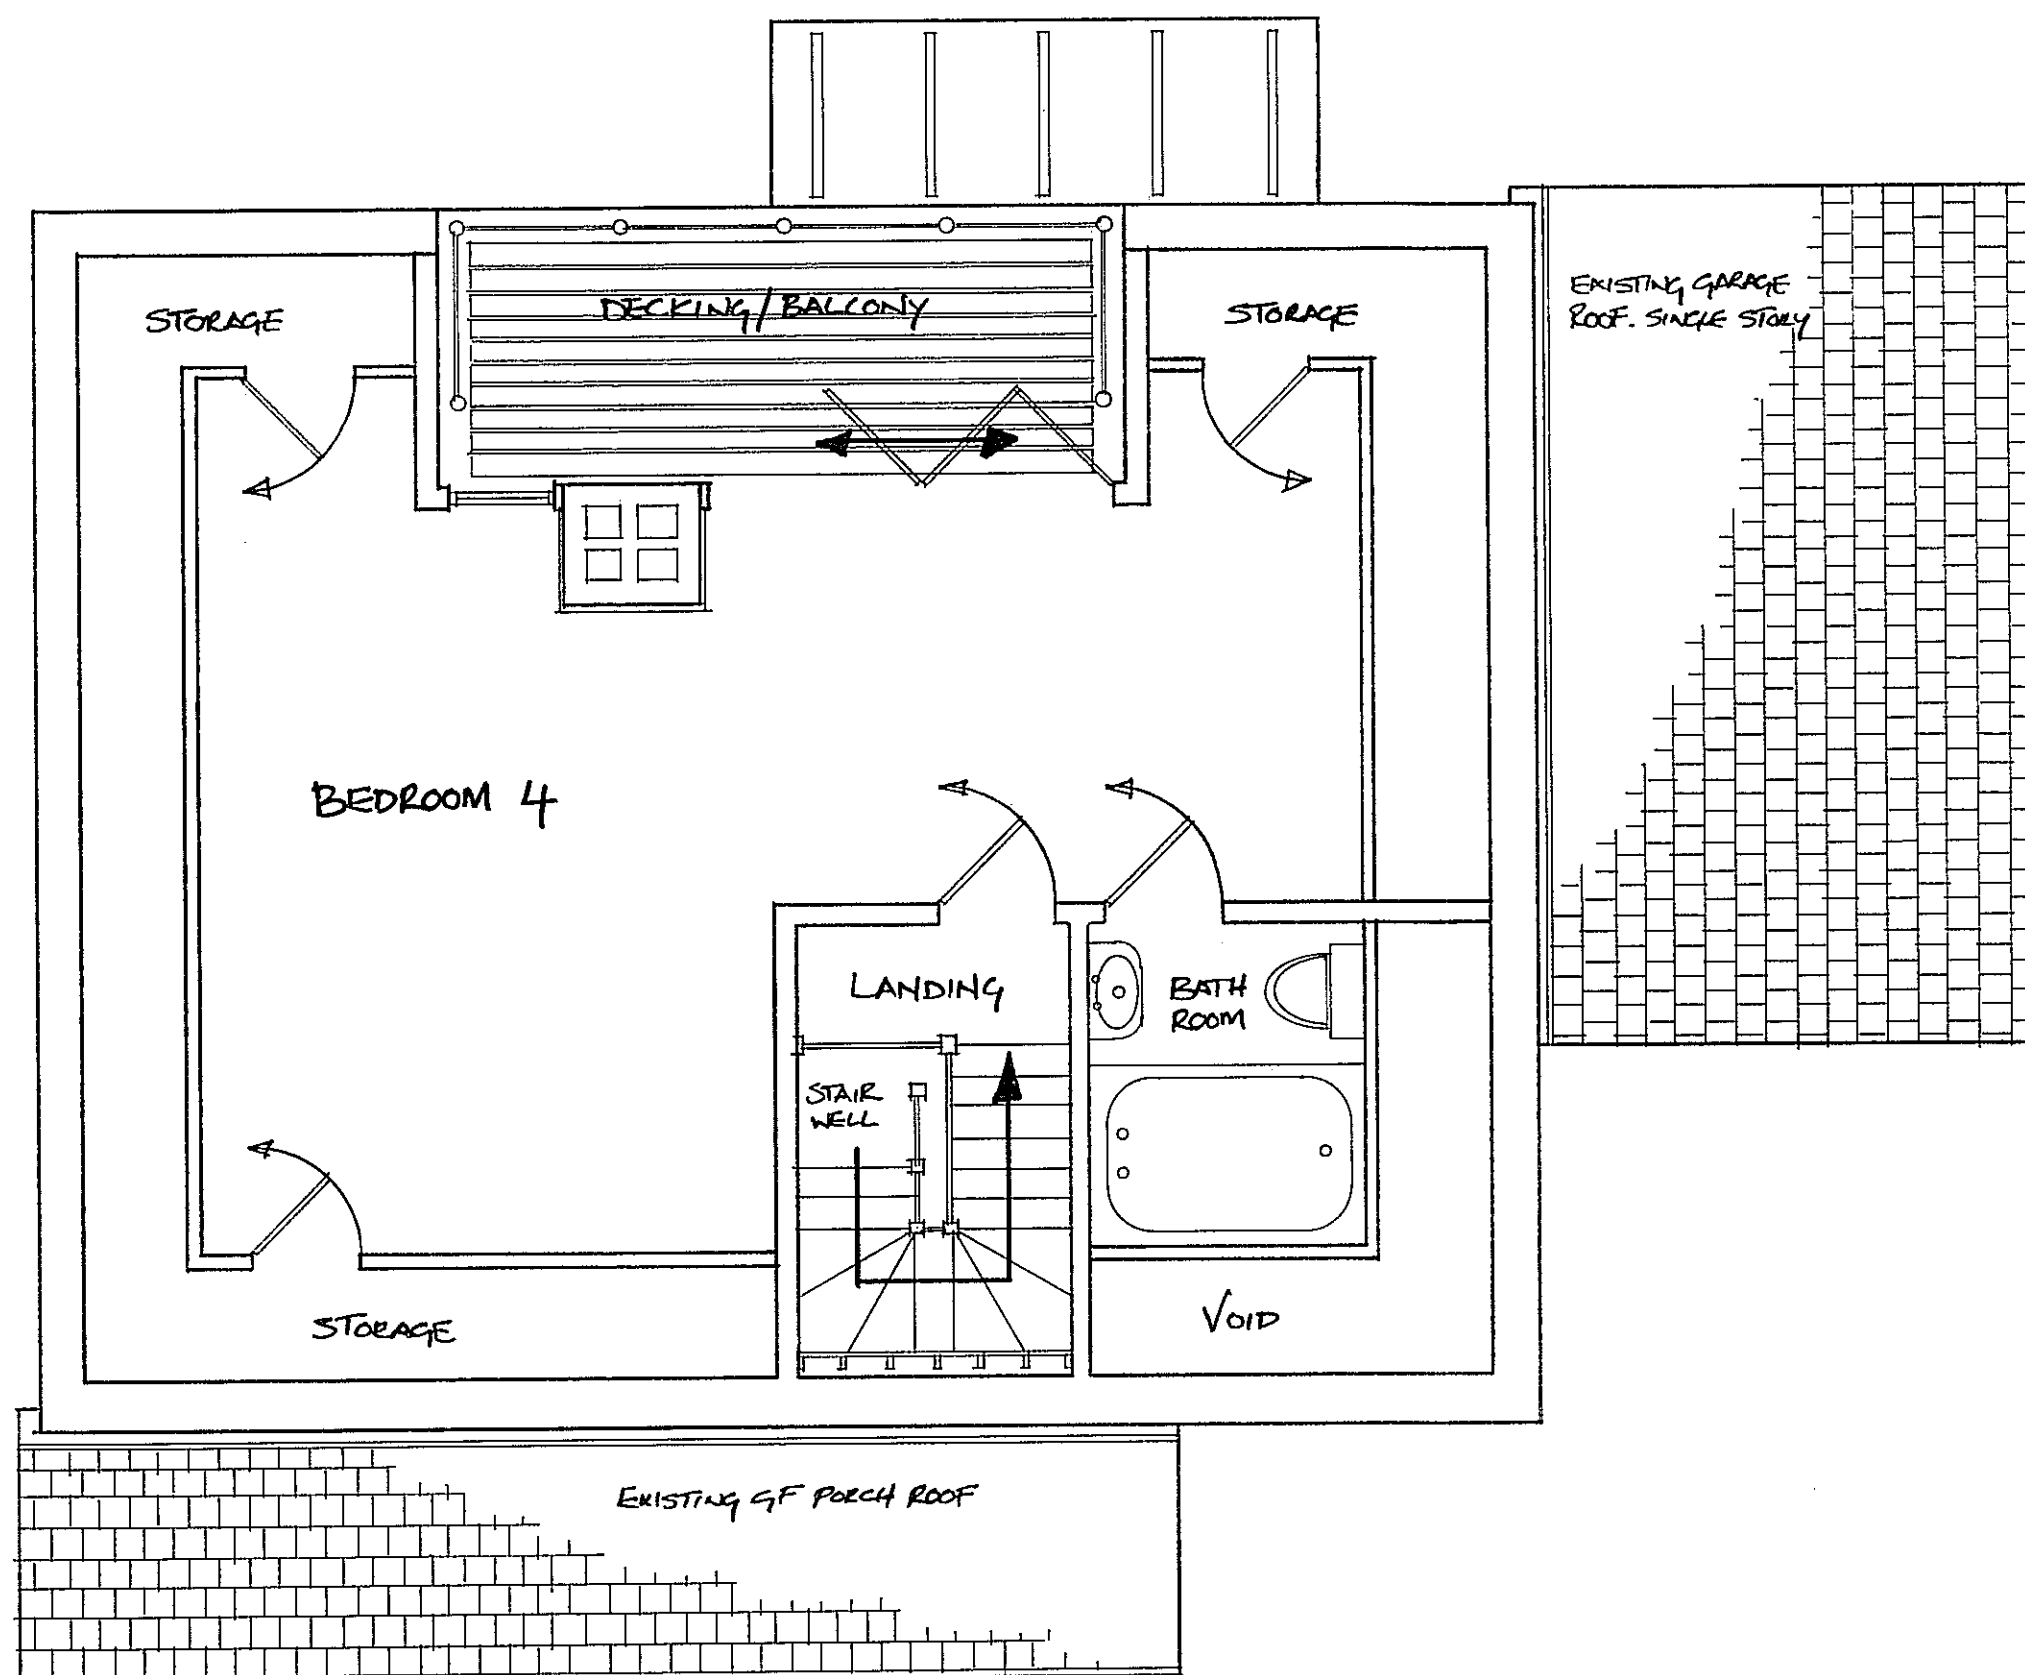


EXISTING LOFT FLOOR PLAN

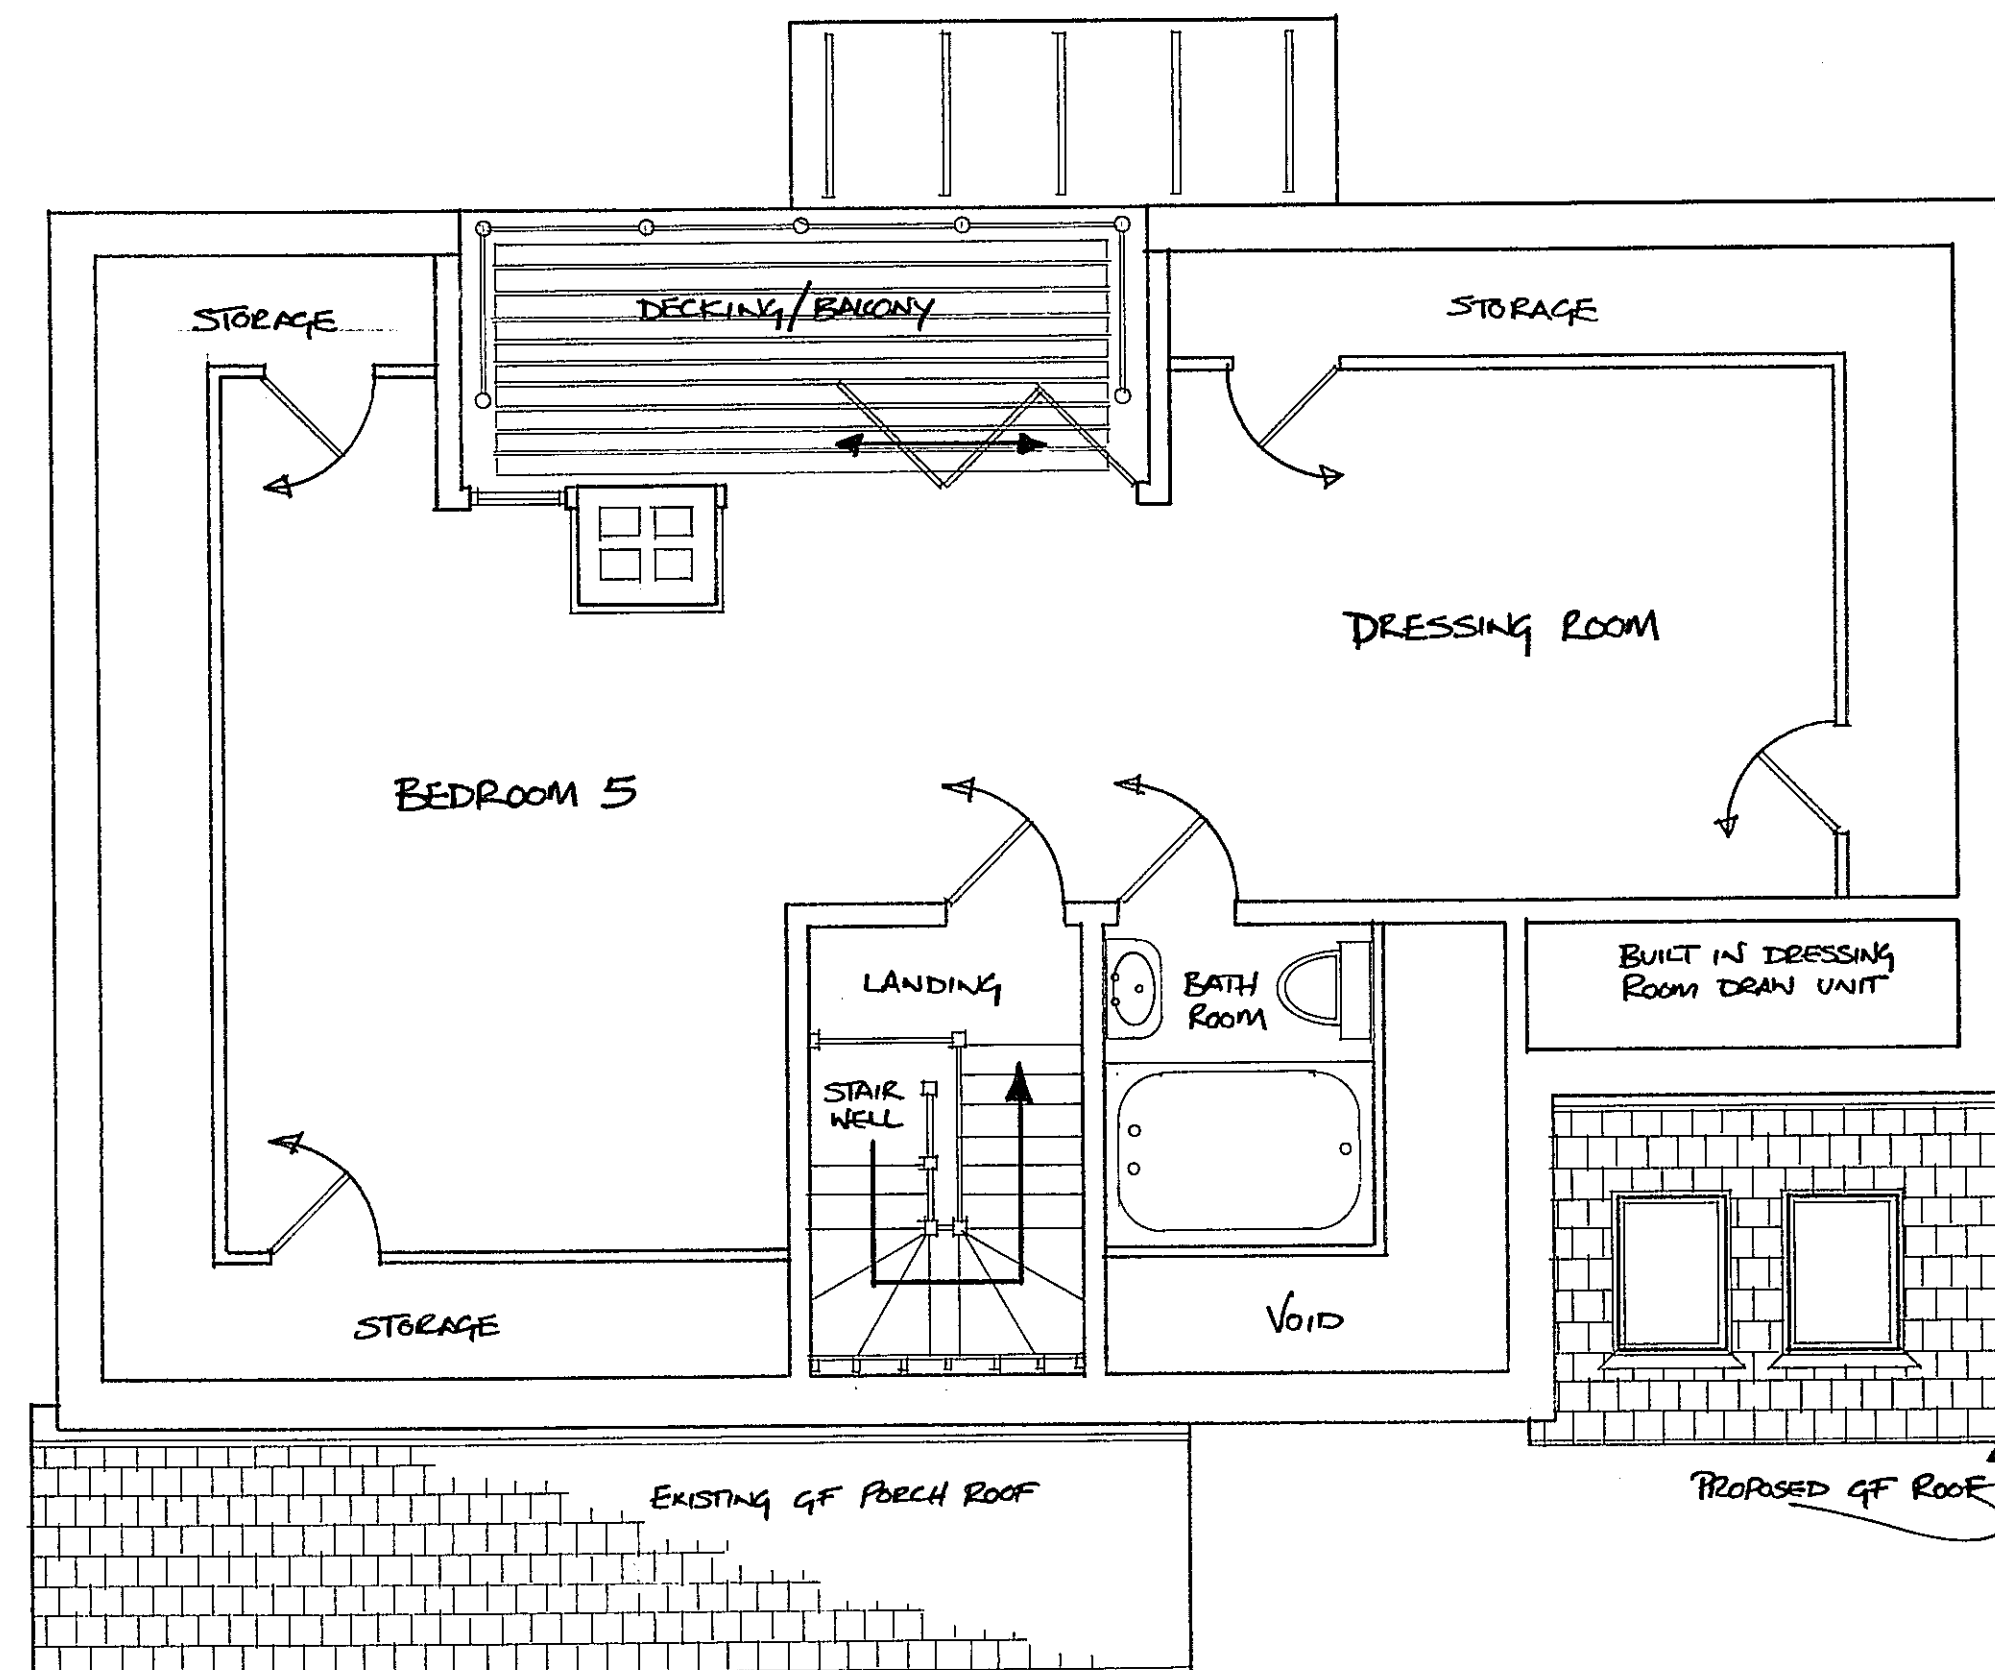

PROPOSED LOFT FLOOR PLAN

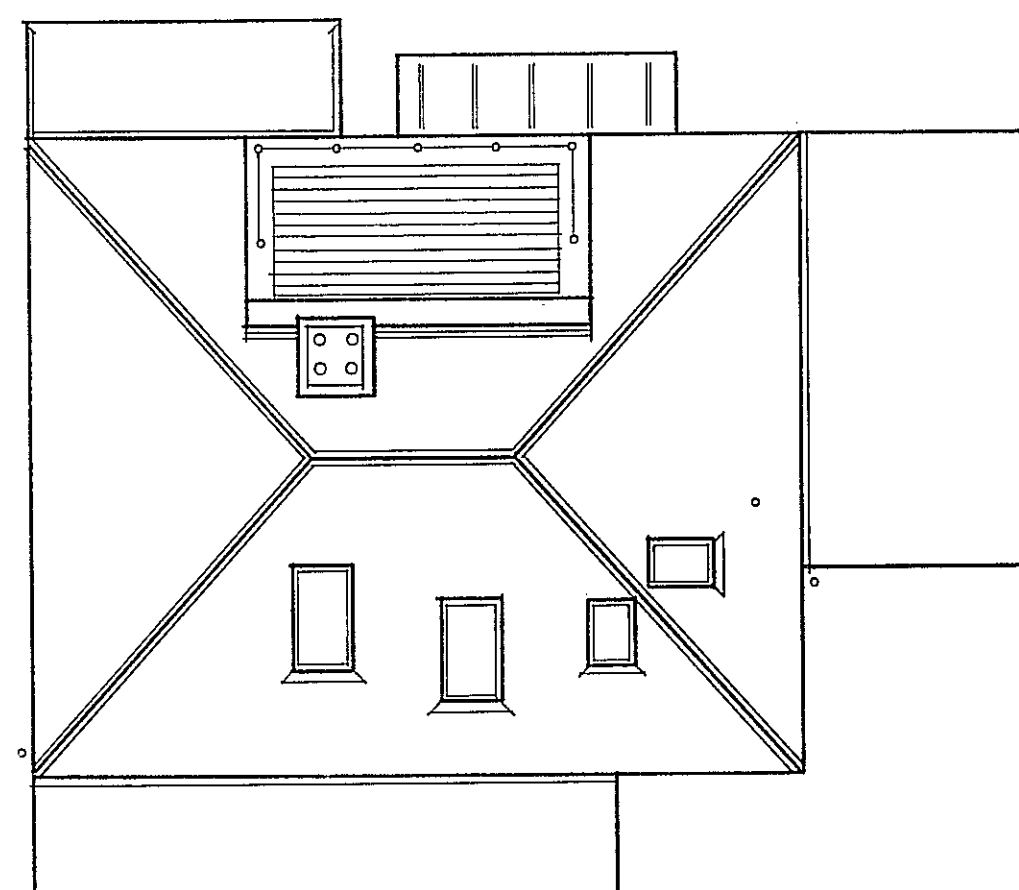

EXISTING ROOF ILLUSTRATION

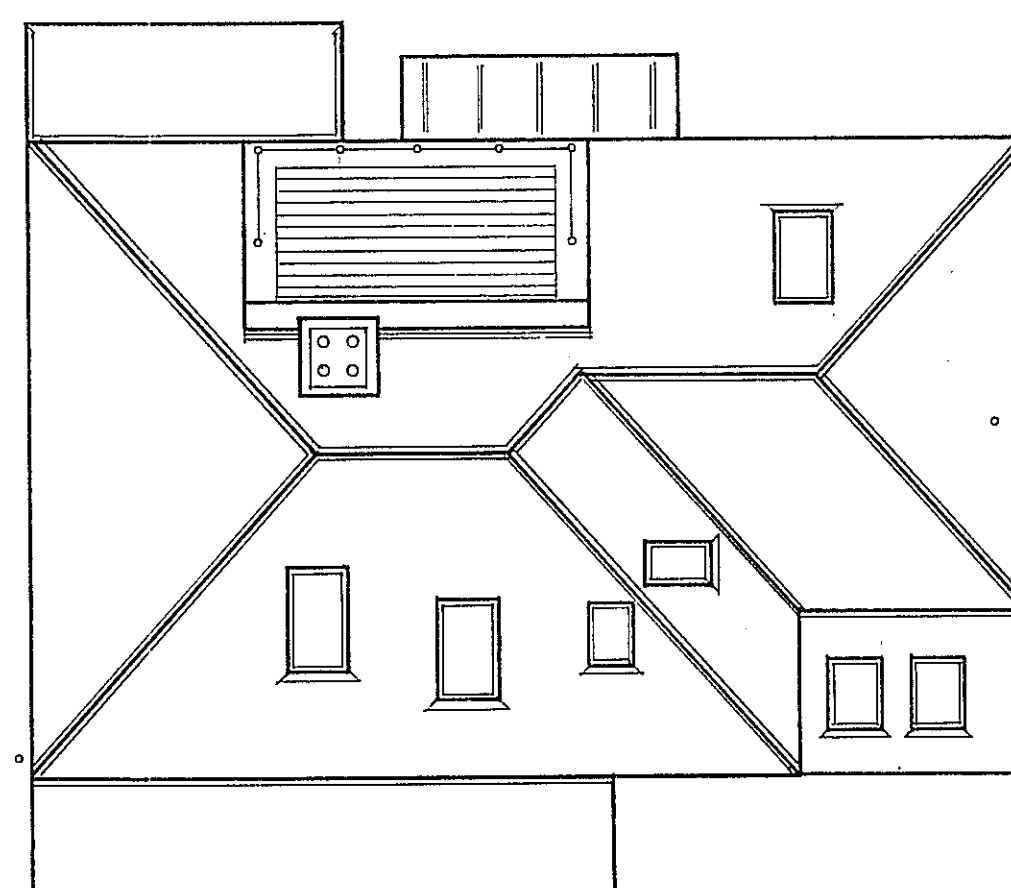

PROPOSED ROOF ILLUSTRATION

PROJECT - PROPOSED EXTENSION TO EXISTING DETACHED PROPERTY
 CLIENT - MR + MRS MARIO SAMMUT
 SITE ADDRESS - 60 BEDHAMPTON HILL, HAVANT, HANTS, PO9 3JP
 DRAWINGS (TOP) - EXISTING AND PROPOSED LOFT FLOOR PLAN
 DRAWINGS (BOTTOM) - EXISTING AND PROPOSED ROOF ILLUSTRATIONS
 SCALE - FLOOR PLANS 1:50 @ A2 ROOF ILLUSTRATIONS 1:100 @ A2
 Dwg N^o - DRAWING NUMBER 3JP 015
 DATE - SEPTEMBER 2019
 DRAWN BY - TRISTAN DONALDSON CARPENTRY + CONSTRUCTION

