
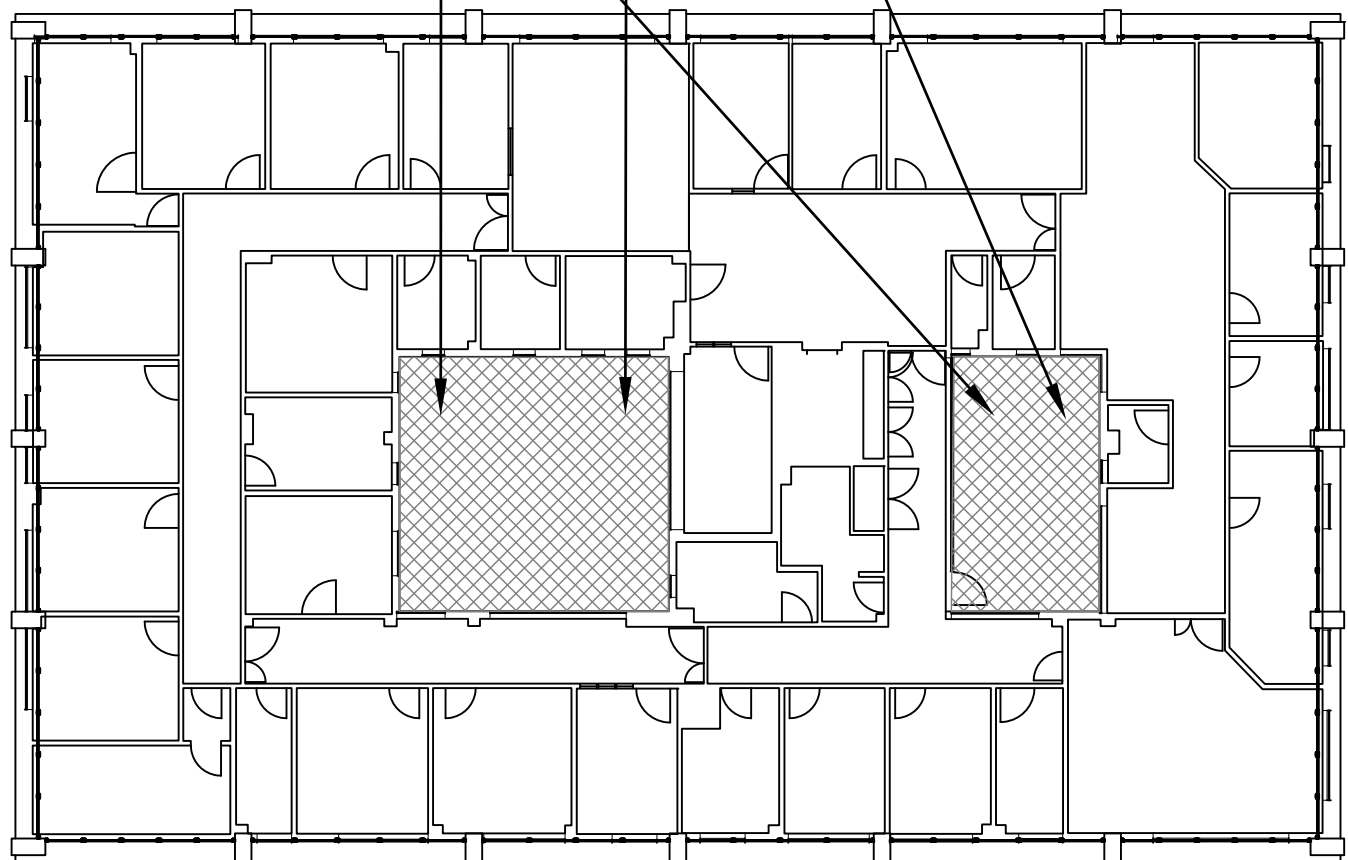


NOTE
NOT TO SCALE FROM THE DRAWING EXCEPT FOR PLANNING PURPOSES.
ALL DRAWINGS TO BE CHECKED ON SITE PRIOR TO COMMENCEMENT OF WORK. ALL DRAWINGS RELATING TO SUBCONTRACTORS OR SUPPLIERS WORK MUST BE CHECKED AND AGREED BETWEEN THE GENERAL CONTRACTOR, THE SUB-CONTRACTOR(S) AND /OR SUPPLIERS(S). ALL DIMENSIONS ARE IN MILLIMETERS. ALL WORKS OR MATERIALS INDICATED ON THE DRAWING ARE TO BE TO THE LATEST BRITISH STANDARDS AND /OR EUROPEAN STANDARDS. THE DRAWING IS TO BE USED IN CONJUNCTION WITH THE RELEVANT CODES OF PRACTICE OR RECOMMENDED PRACTICE ASSOCIATION RECOMMENDATIONS AND PUBLICATIONS.
THE DRAWING TO BE READ IN CONJUNCTION WITH ALL RELEVANT DRAWINGS AND SPECIFICATIONS OF OTHER CONSULTANTS.
ANY DISCREPANCIES TO BE BROUGHT TO THE ATTENTION OF BAQUIS GROUP PLC. IF IN DOUBT, ASK.
© THIS DRAWING IS THE COPYRIGHT OF BAQUIS GROUP PLC.


APPR DATE STATUS

Form new path to serve as means of escape to 2nd doors.
1500mm x 1500mm (min) landing to be finished with brick pavers to match the existing and 1200mm (w) path to be finished with paving
slabs to match existing. Path and landing to be bound with 50mm x 150mm pc concrete edging on concrete bed (see typical detail).

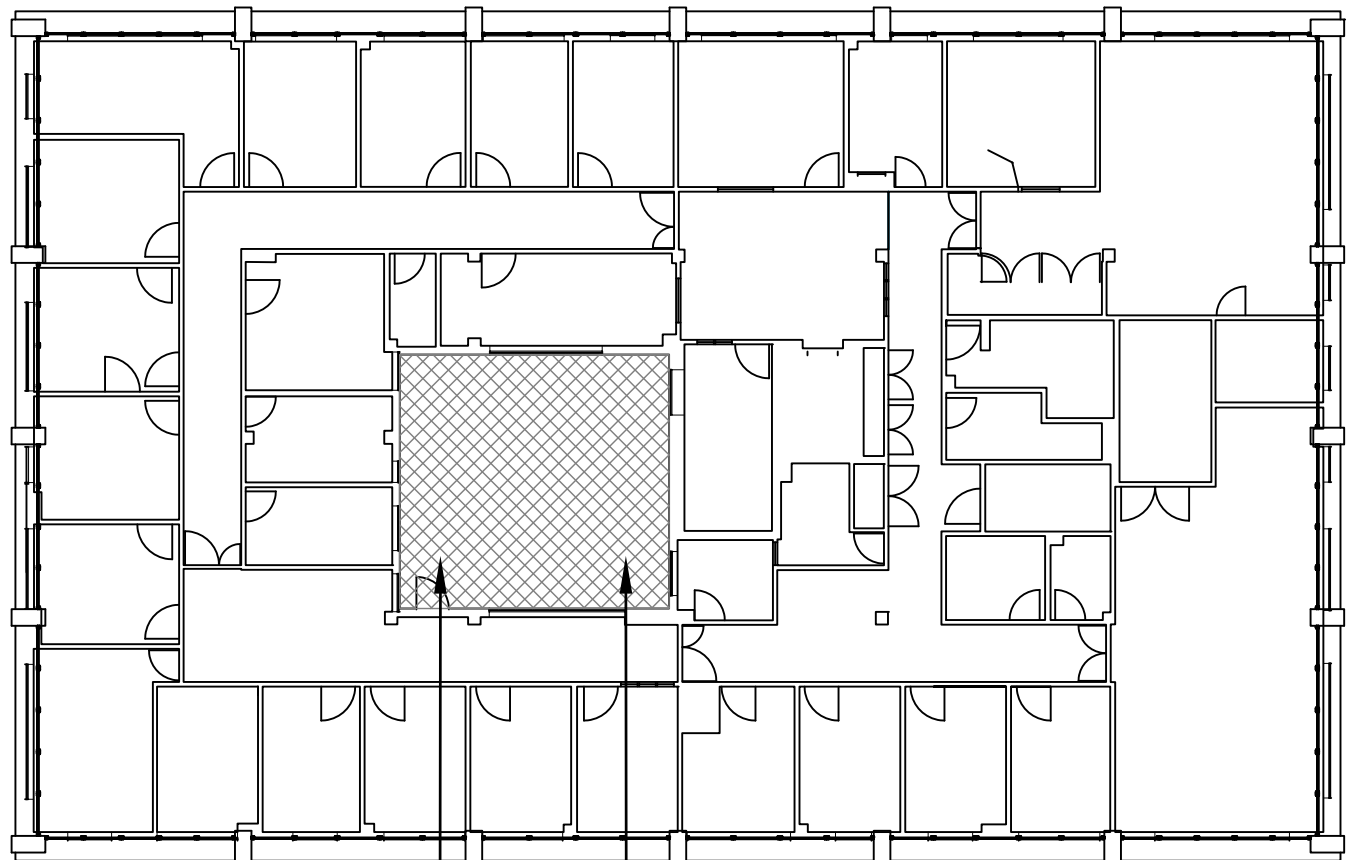

Strip out existing timber cladding (complete) to reach elevation, soffit etc. and dispose of off site.
Existing timber cladding to be replaced with new, 12mm lit, vertical hung Central Click low maintenance flush fitting tongue and groove weatherboard in white, with wood grain effect (Wood CO1).
Cladding to be fixed in accordance with manufacturers instructions.
Strip out existing plastic gutters and rainwater downpipes and dispose of off site.
Replace with new white plastic gutters and rainwater downpipes

HATCHED AREA INDICATES ENVISAGED LOCATION OF CONTRACTORS' COMPOUND

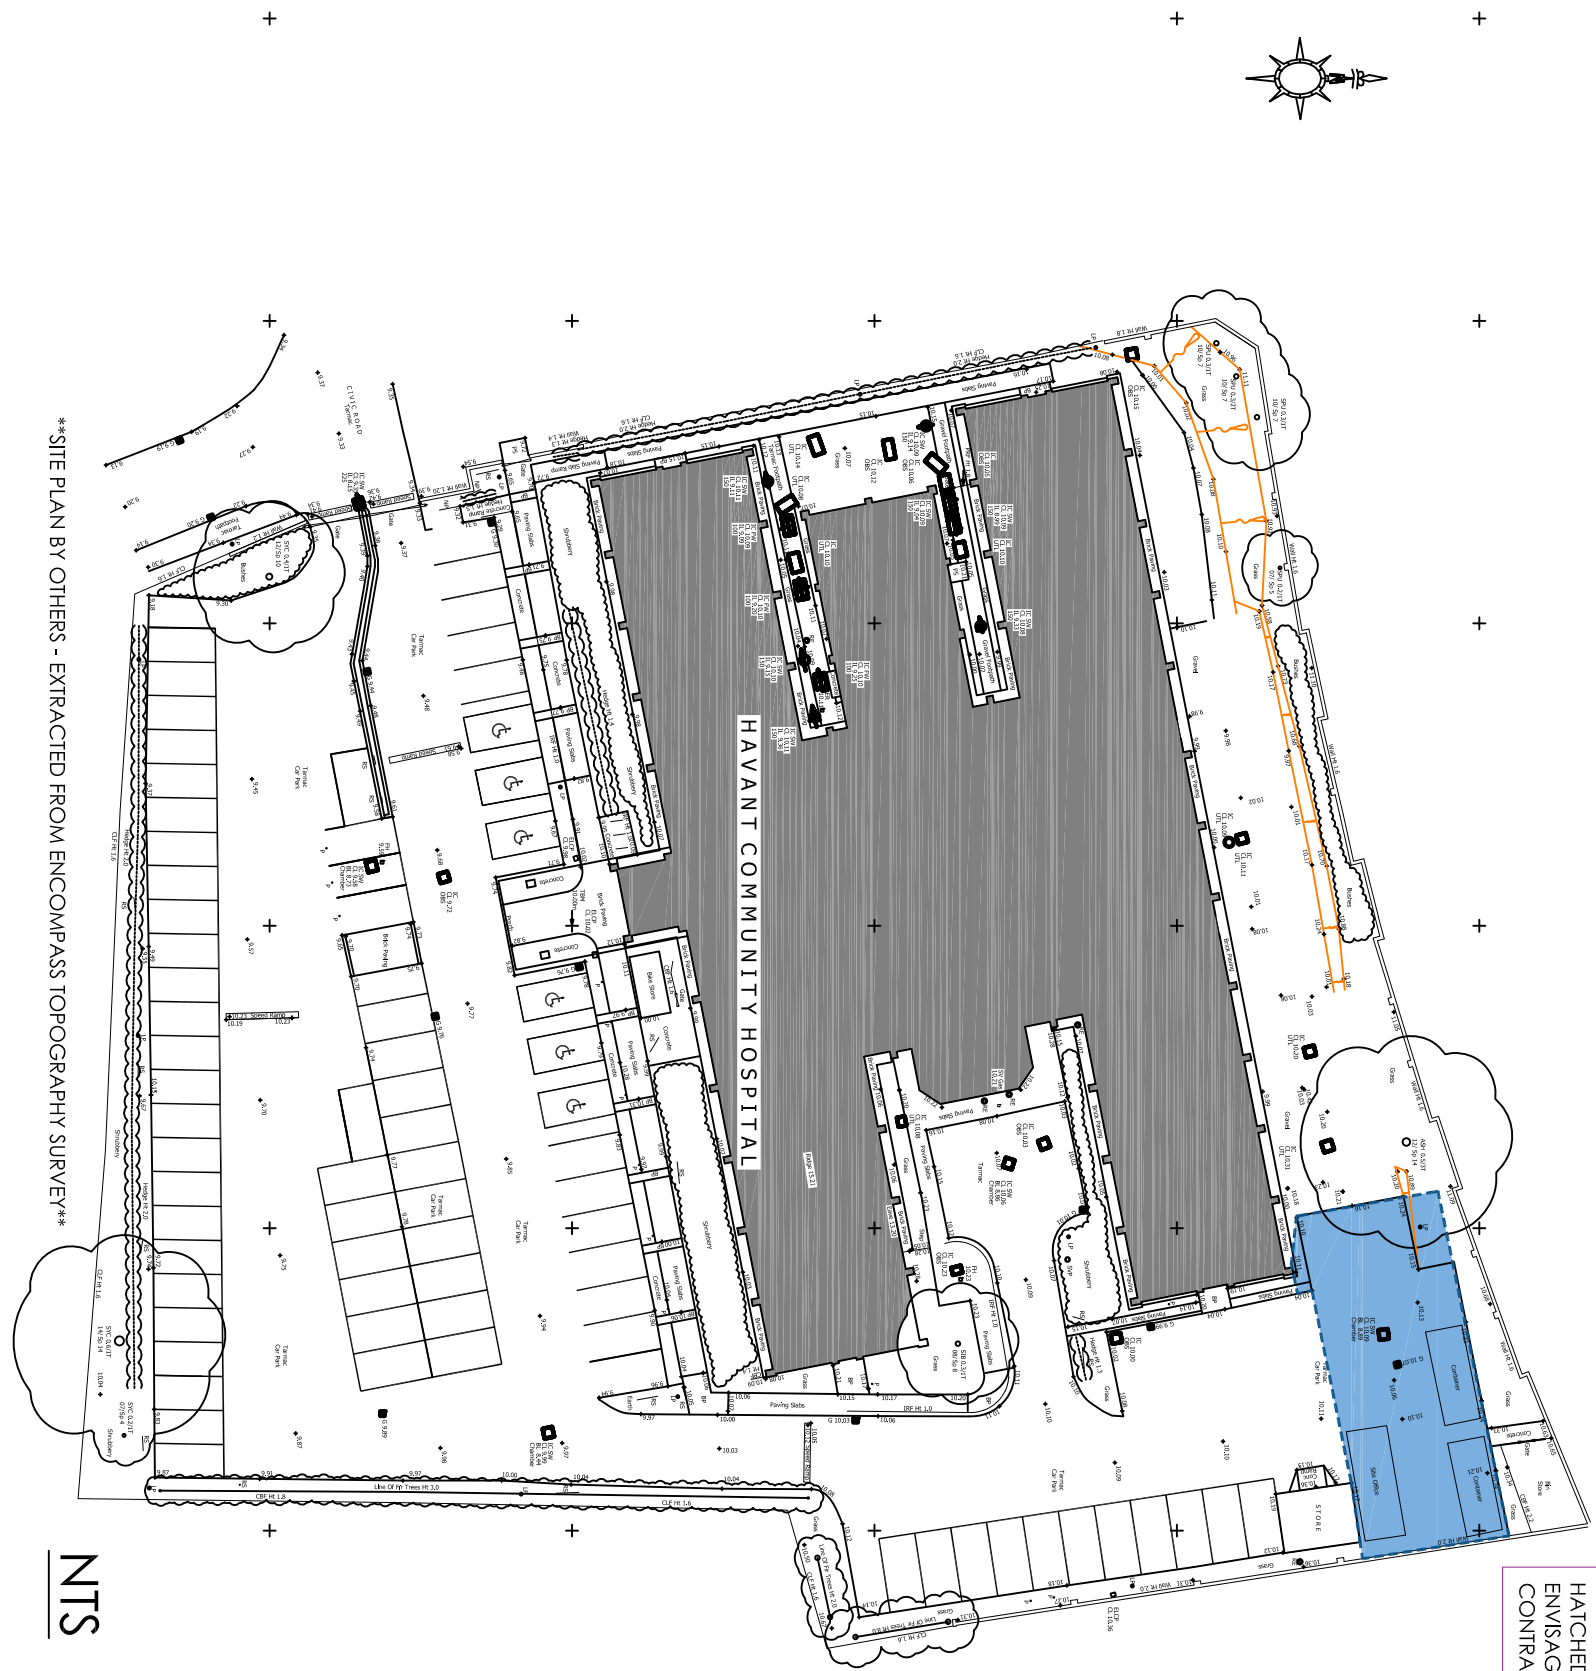

REV	DATE	AMENDMENT	BY
PROJECT: HAVANT HEALTH CENTRE Replacement Windows & External Doors			
DRAWING: Site and floor Plans			
Date	Nov. 19	Drawn by	FB
Scale	1: 200 @A1	Inc. Auto. by	AF
Drawing No	001	File Location	004634/1/001

Construction & Property Consultancy

MIDLAND HOUSE, 1 MARKET AVENUE,
CHICHESTER, WEST SUSSEX PO19 1JU
TEL: 01243 792220 FAX: 01243 792016
e-mail: enquiries@baquis.co.uk
www.baquis.co.uk