



VISUAL SCALE 1:100 @ A3

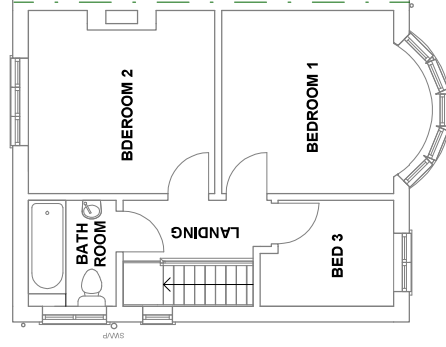



FIRST FLOOR
1 : 100

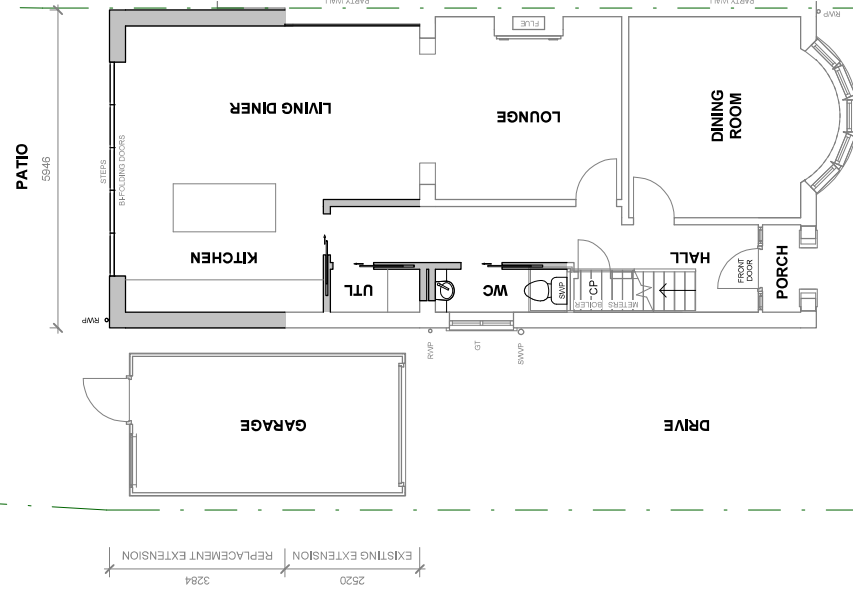

HARD
STANDING

GROUND FLOOR

1 : 100

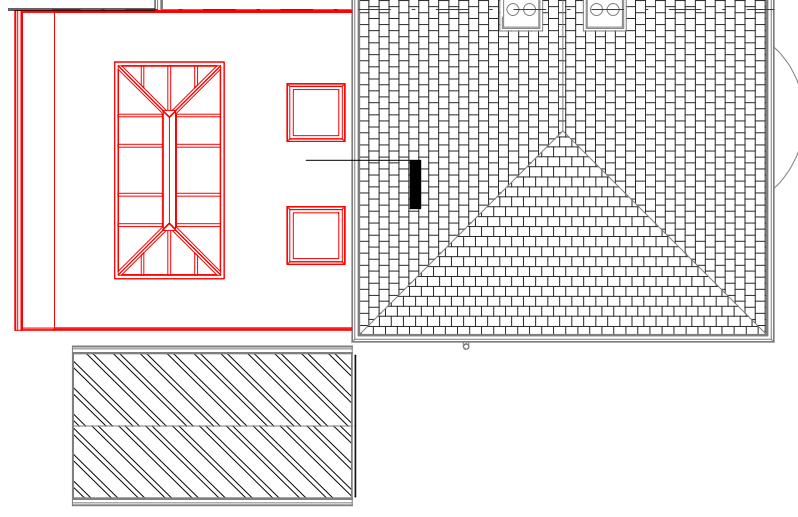 

ROOF PLAN
1 : 100

PROPOSED FLOOR & ROOF PLANS P005	Project number	231.1	Scale 100% @ A3 1 : 100
	Date	04/07/2019	
	Drawn by	JJ	
	Status	Planning	