





Ordnance Survey. (c) Crown Copyright 2019.
All rights reserved. Licence number 100022432

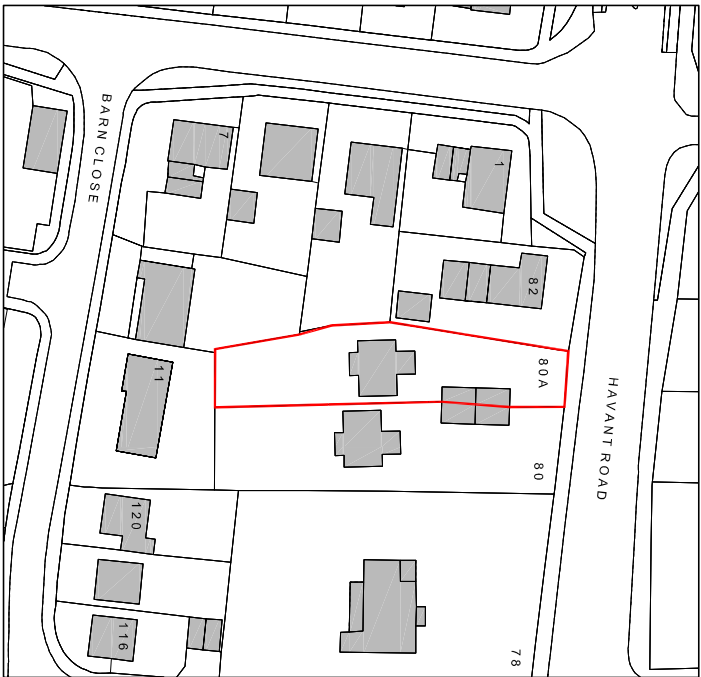

Location plan scale 1:1250

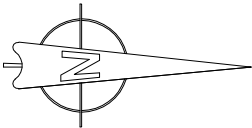


NOTES:
Dimensions to be checked on site before commencing work. Any discrepancies shall be reported to the architect immediately.
Do not scale from these drawings except for planning purposes. Use figured dimensions only.
Where applicable this drawing is to be read in conjunction with other consultants' drawings.

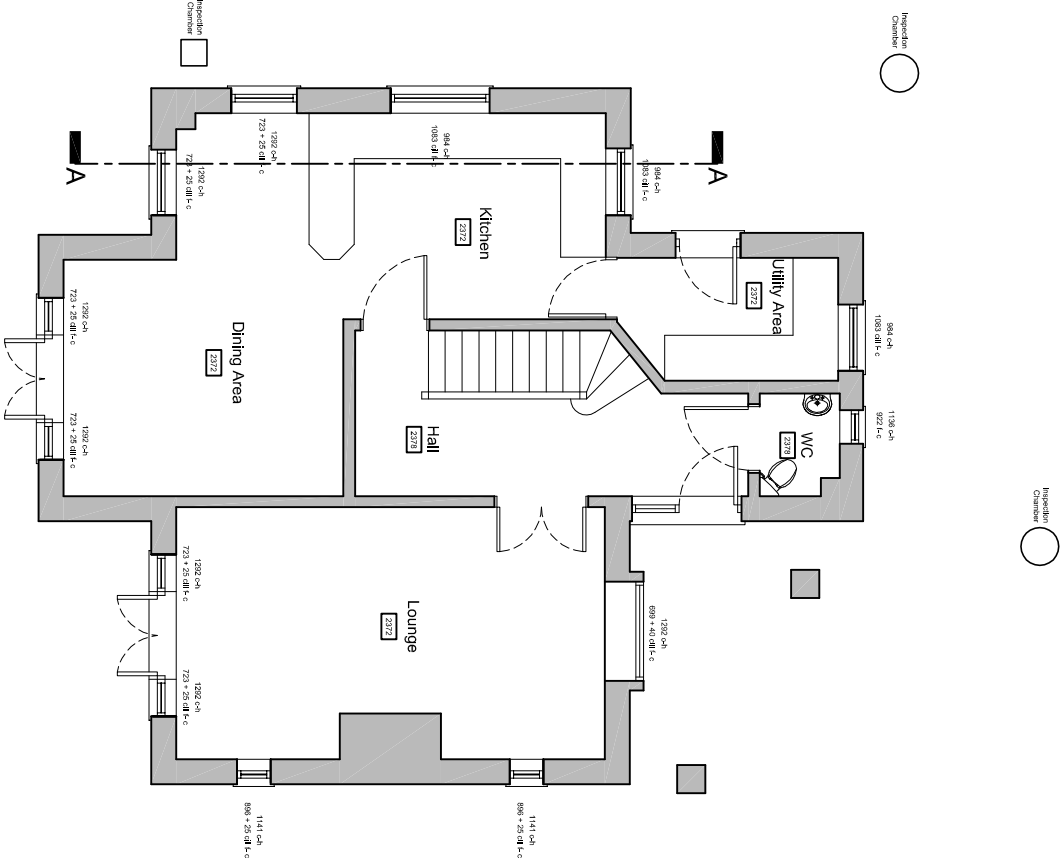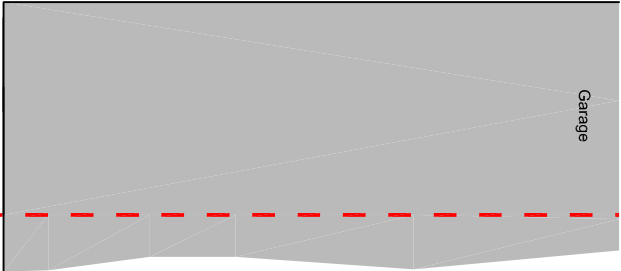

Ground floor plan

Existing floor plans scale 1:100

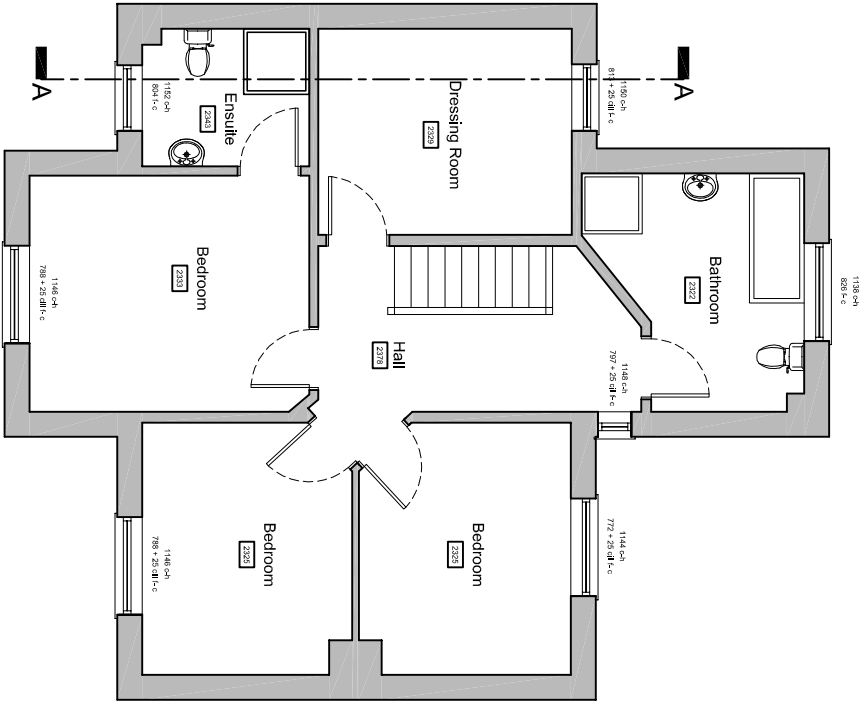

First floor plan

For MR & MRS CHAPMAN		Title EXISTING FLOOR PLANS & LOCATION PLAN		Office Tel: 01243 933732	
Project PROPOSED EXTENSION AT 80a HAVANT ROAD, EMSWORTH HANTS, PO10 7LH		Date MAY 220	Drawn JB	Scale As shown @ A3	Checked
Job Number PL270/20		Drawing Number 01		Revision	
Email: admin@jb-architecturedesign.com		Web: www.jb-architecturedesign.com		JB ARCHITECTURE	