


E-04

Existing East Elevation


1:100

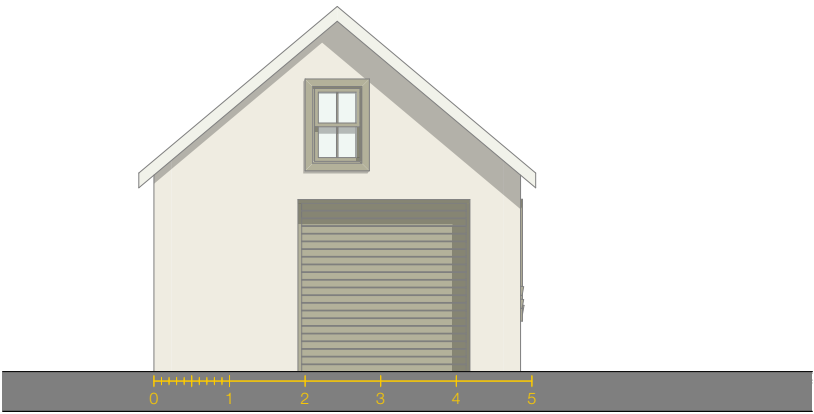

E-01

Existing South Elevation


1:100

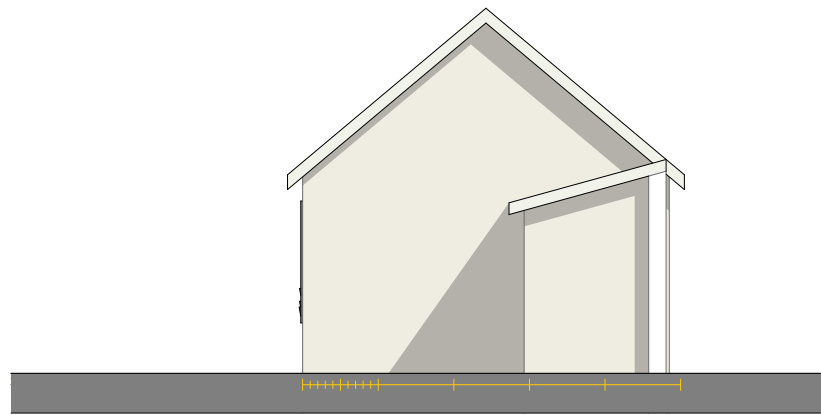

E-03

Existing North Elevation


1:100

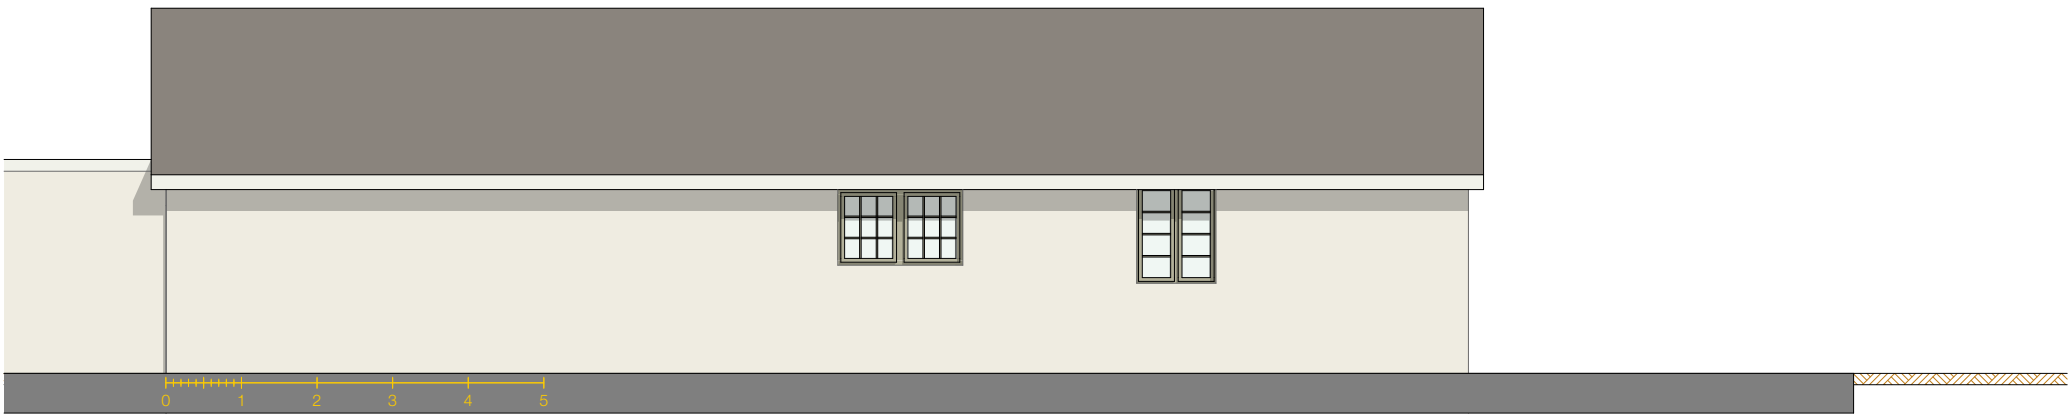

E-02

Existing West (Rear) Elevation

1:100

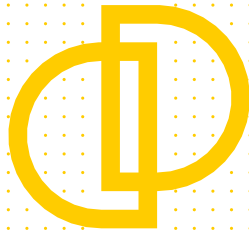

**Downland
Design Ltd.**

Issue Date

Date printed

15/05/2020

For:

Mr Chris Molloy

Proposed Garage
Alterations
Salterns House
Hayling
PO11 9PL

Survey
Drawings

Scale @ A3

1:100

Drawing:

Existing Elevations

Drawing Number

project

number

rev

1928 - 01.3