





Proposed Front Elevation (Scale 1:50)

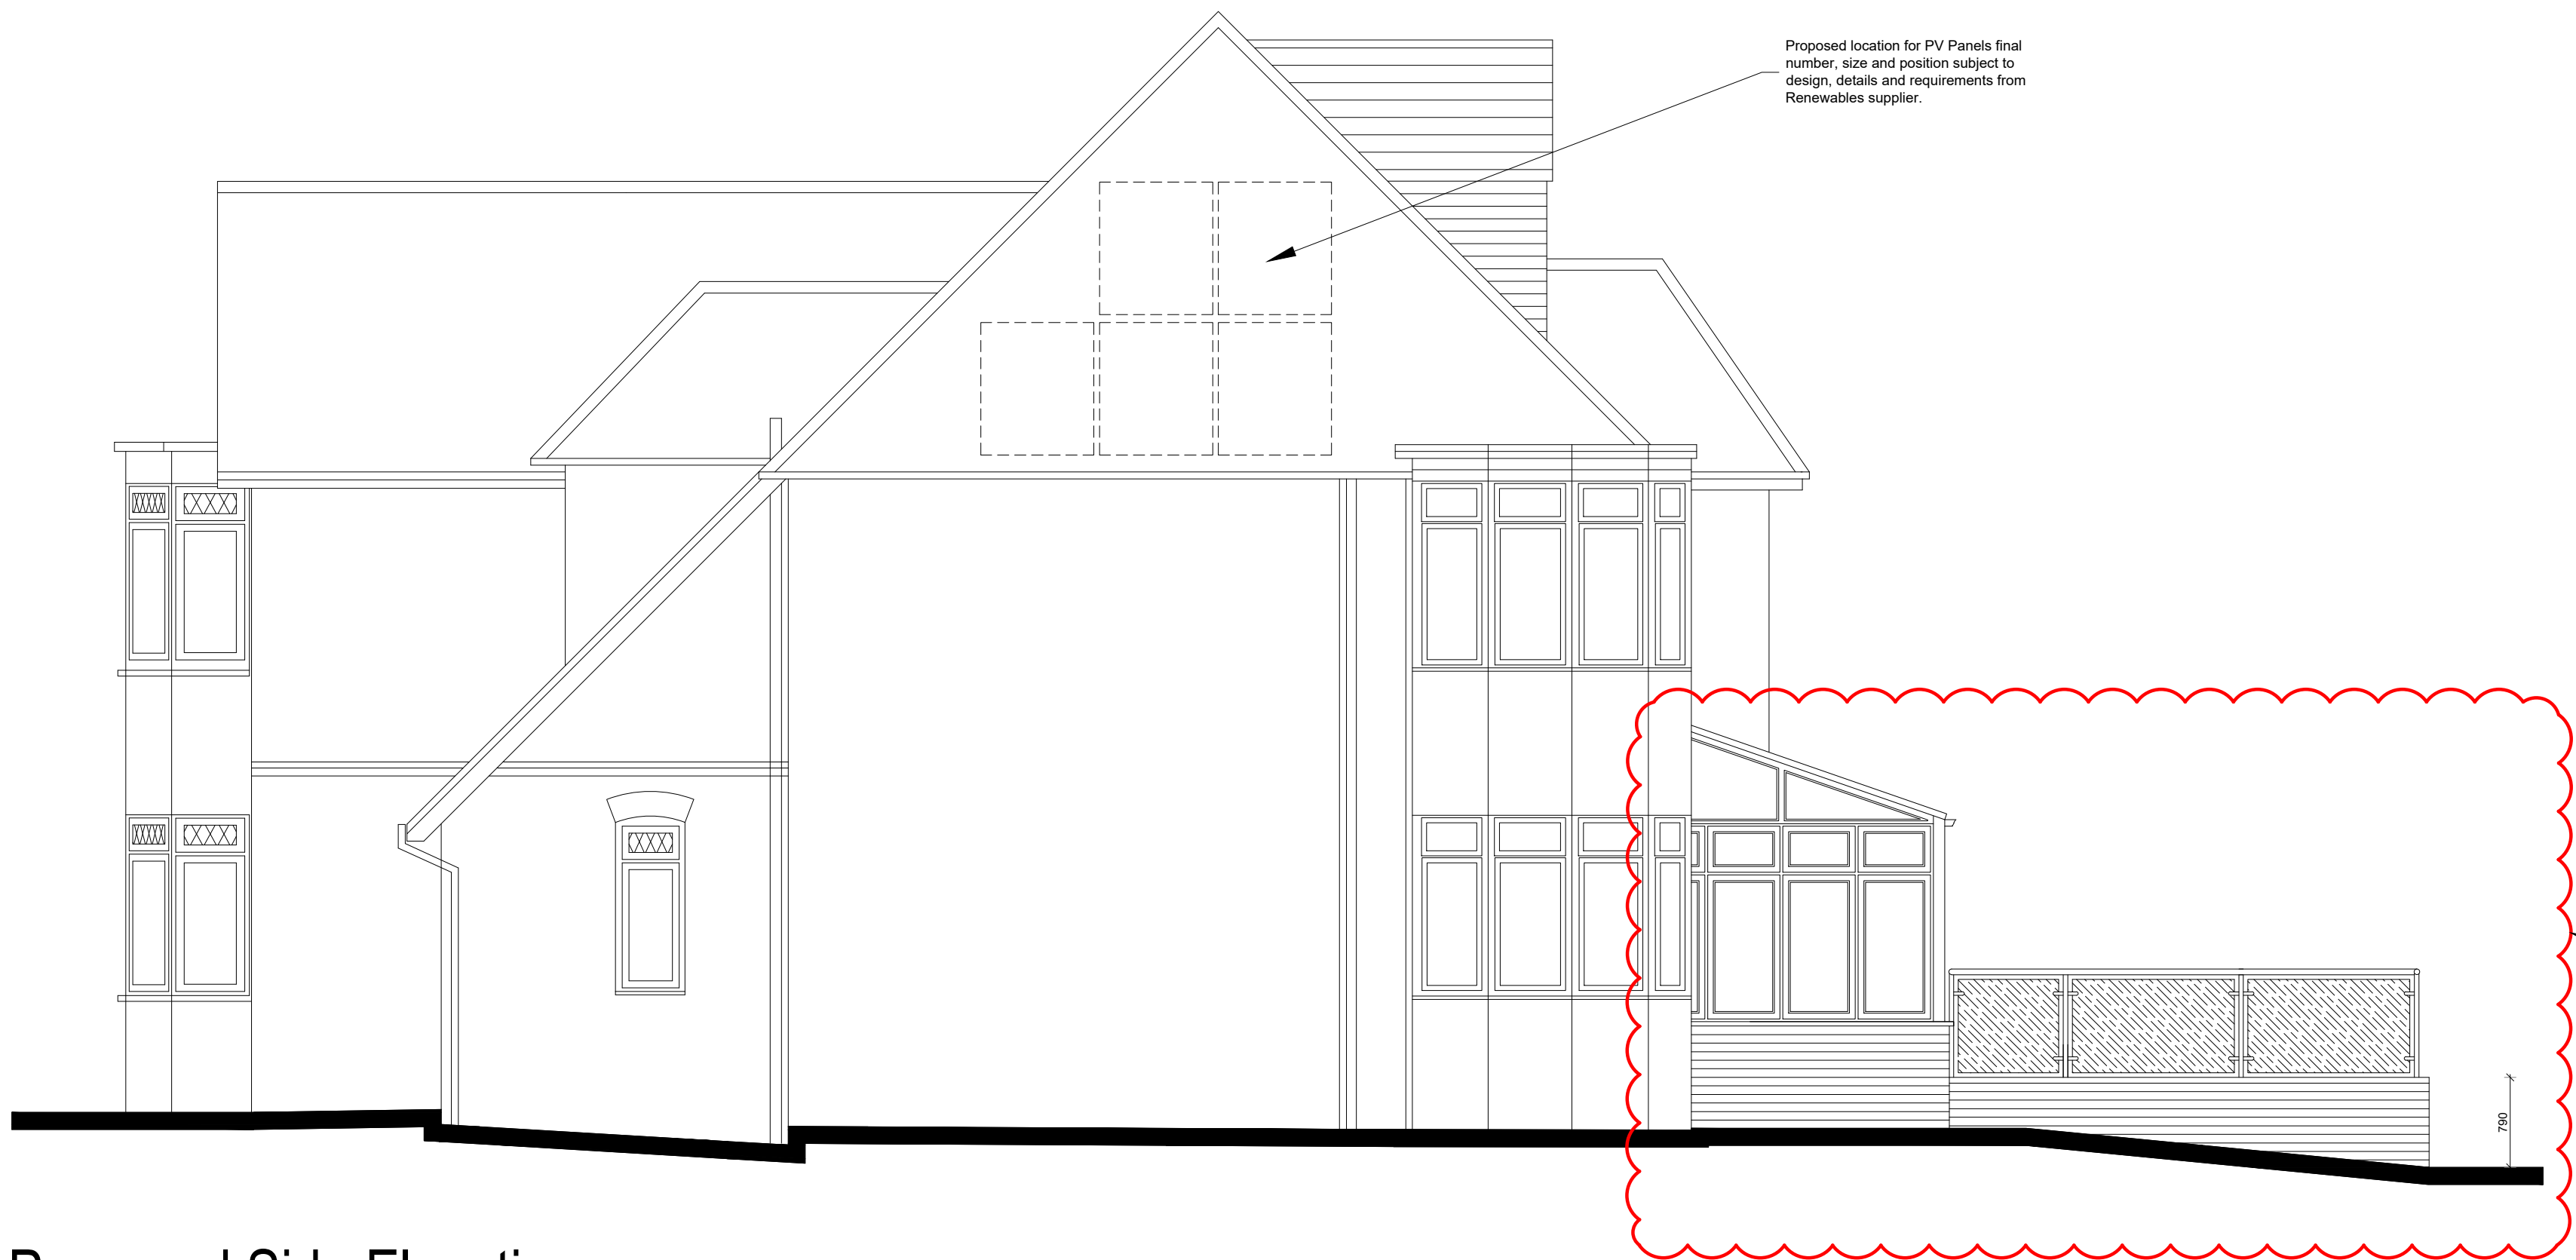

Proposed Side Elevation (Scale 1:50)

Proposed location for PV Panels final number, size and position subject to design, details and requirements from Renewables supplier.

Proposed replacement conservatory and raised patio subject to separate planning application

 



Residential Development Solutions

CLIENT		Mr M Lowings
SITE		Hindon House, Emsworth
TITLE		Proposed Front & Side Elevations - Loft Conversion
SCALE	DRAWING NO.	REVISION
1:50(A1)	KALO-0226-LC04	
DATE	CHECKED	
Dec 19		
KALOTEC LIMITED, Camo Hall, Farnham, Hampshire, PO16 8AB Telephone: 01299 227 424 Email: info@kalotec.co.uk Website: www.kalotec.co.uk		
COPYRIGHT © KALOTEC LIMITED		