

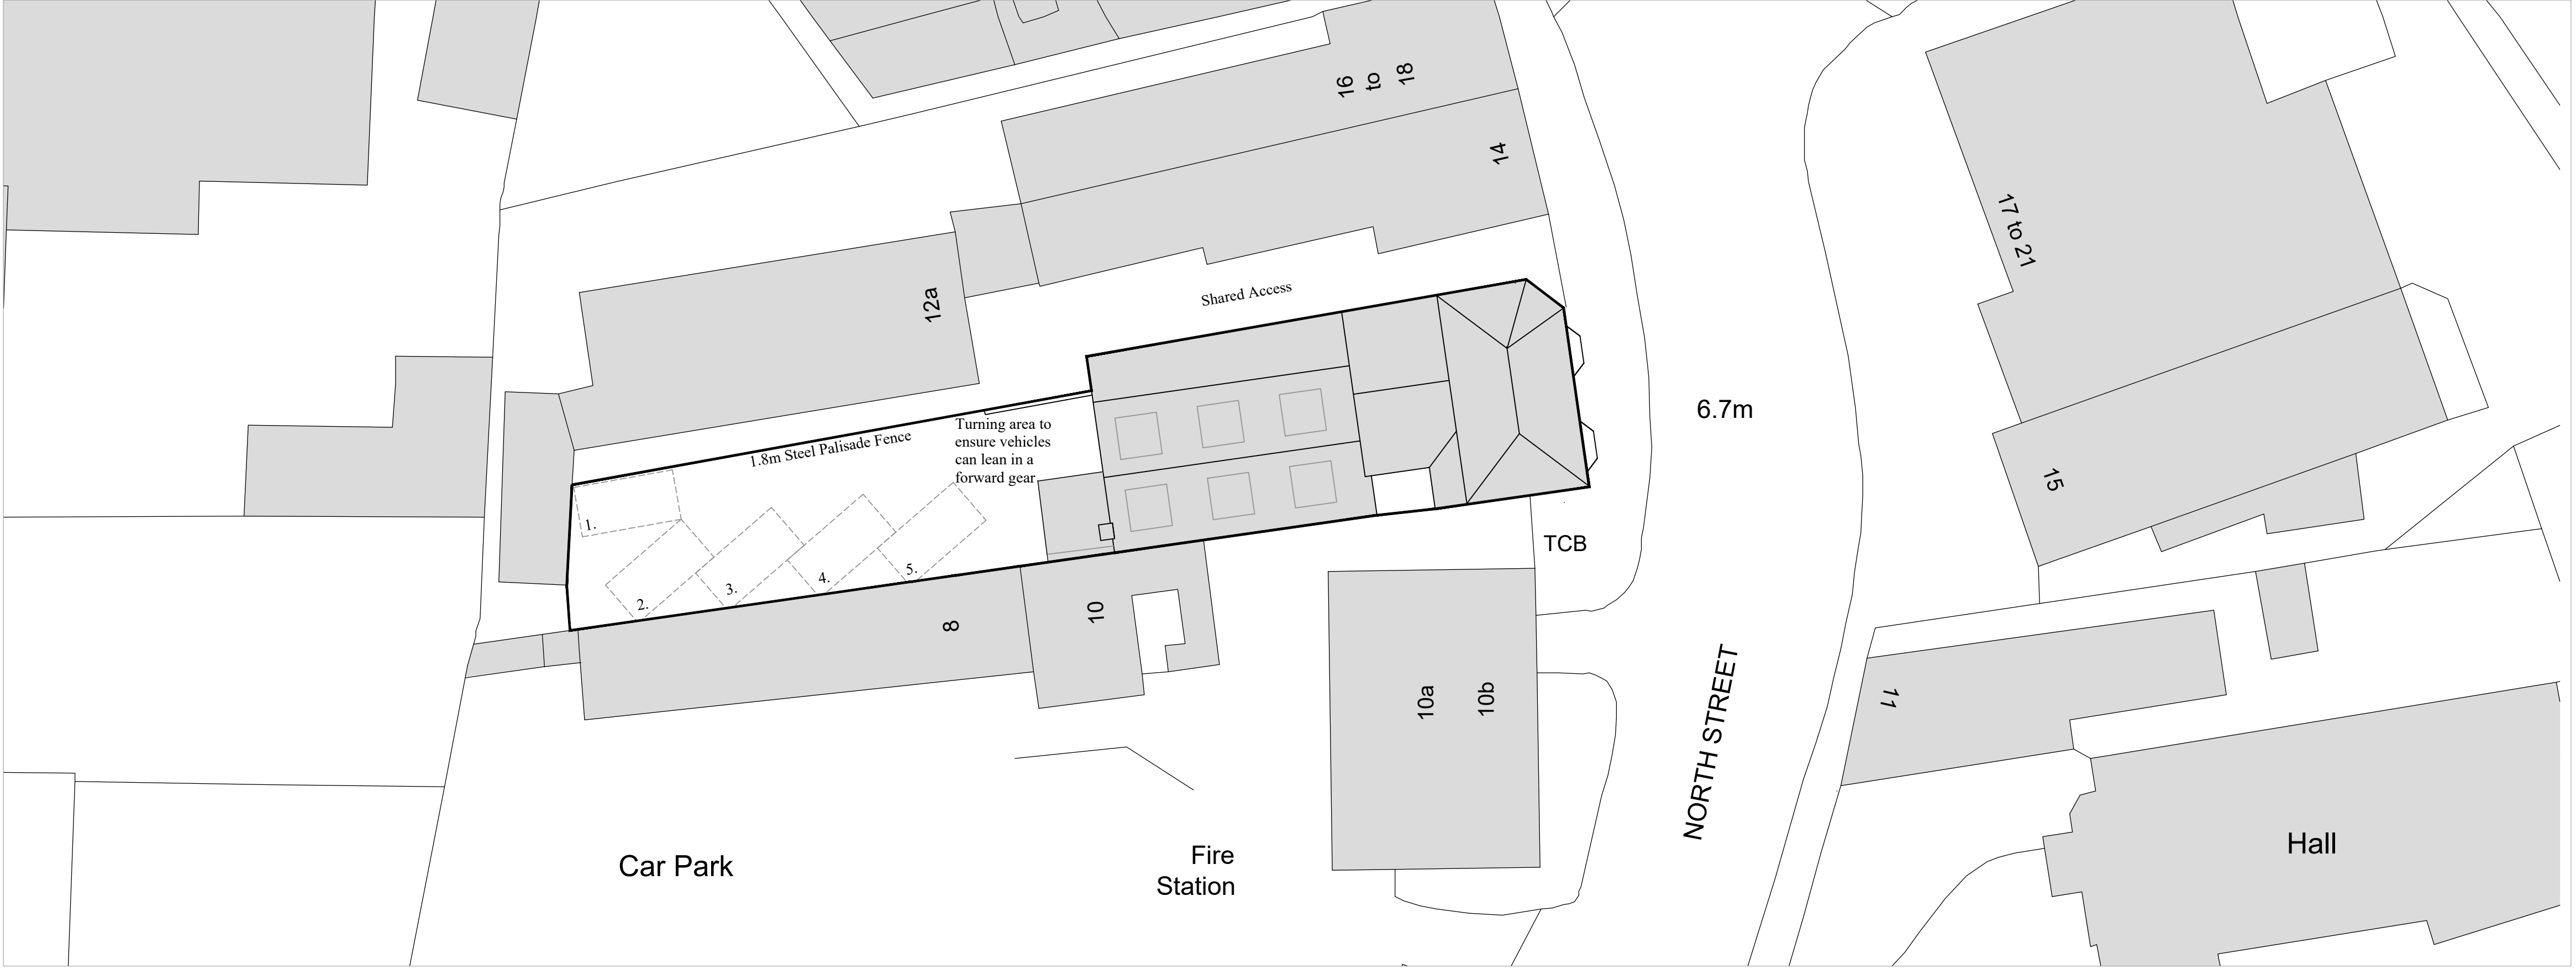
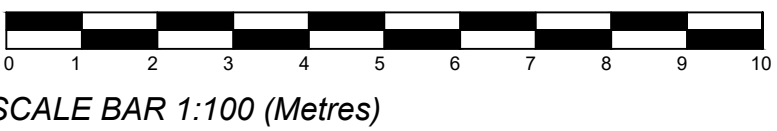
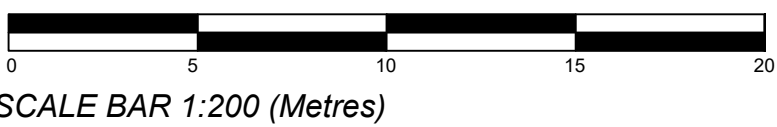


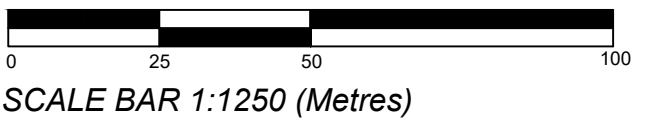

EXISTING & PROPOSED SITE PLAN
1:200

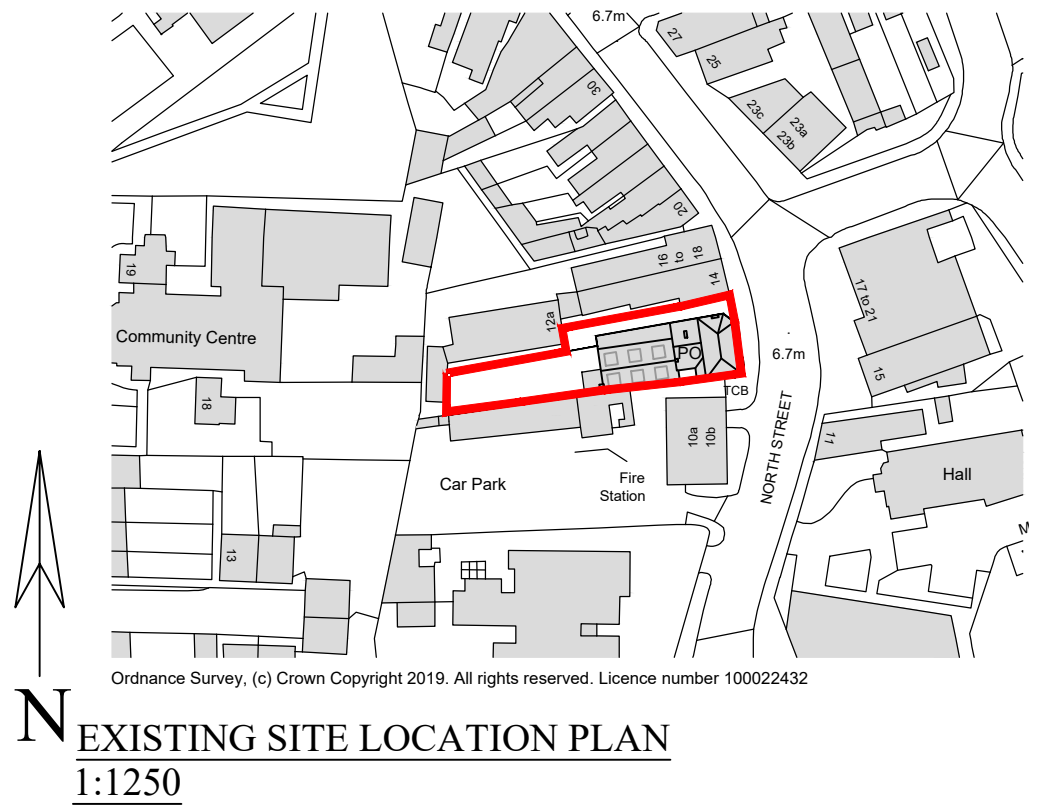

Revisions:

PROJECT:
Proposed Change of Use and Alterations at:-
Former GPO Post Office & Sorting Office
12 North Street,
Emsworth,
PO10 7DF

TITLE:
Existing & Proposed Site Plans

DRAWING NUMBER:
550-19-101

SCALE:
As Shown @ A1

DATE:
May 2019

DAVIDHICKINSON
ARCHITECTURE

t: 07811114985
e: davehickinson@hotmail.co.uk
w: www.davidhickinsonarchitecture.co.uk