




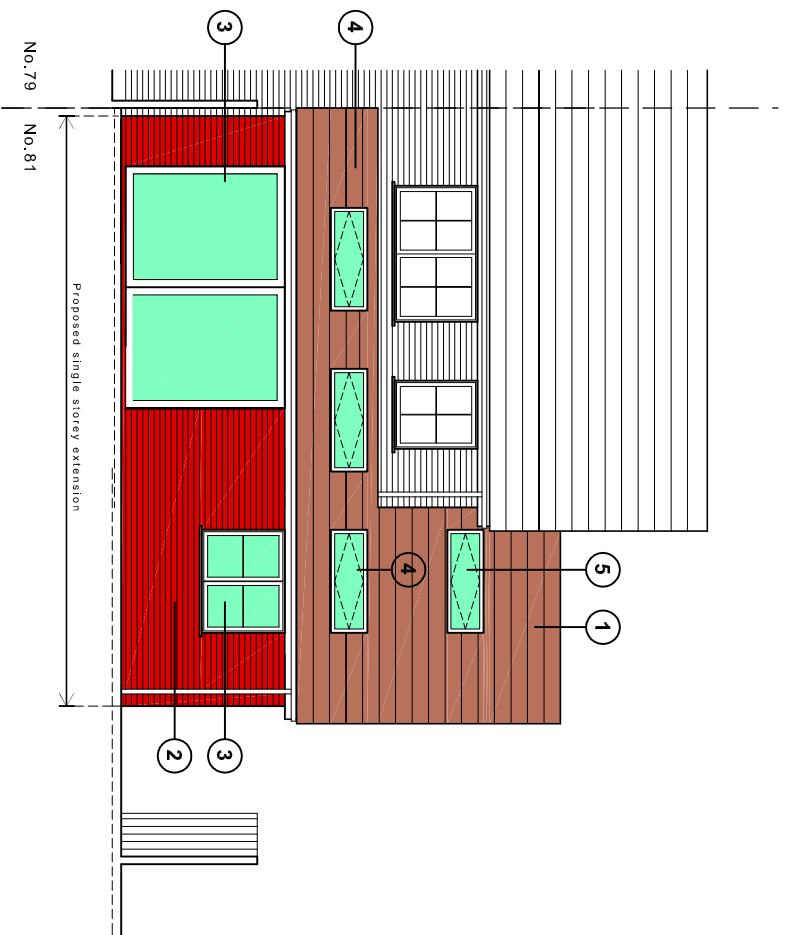


West (front) elevation

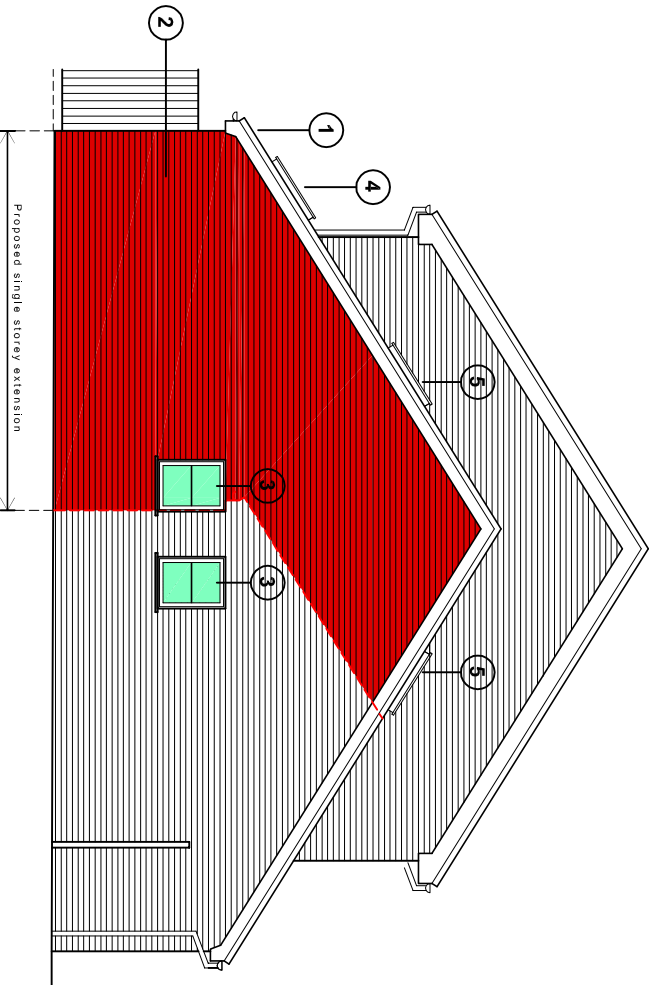

South (side) elevation

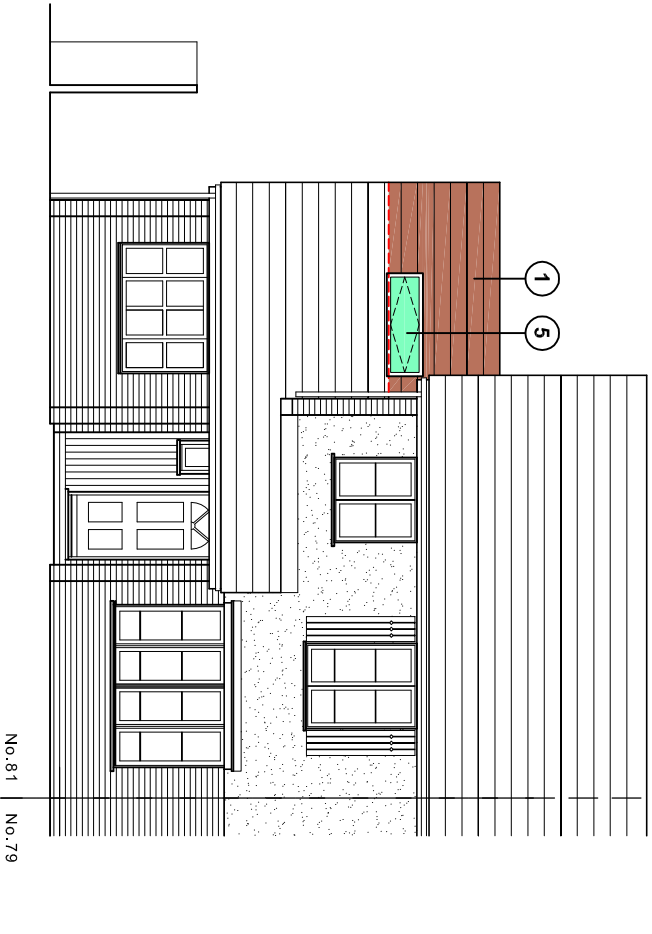

West (front) elevation

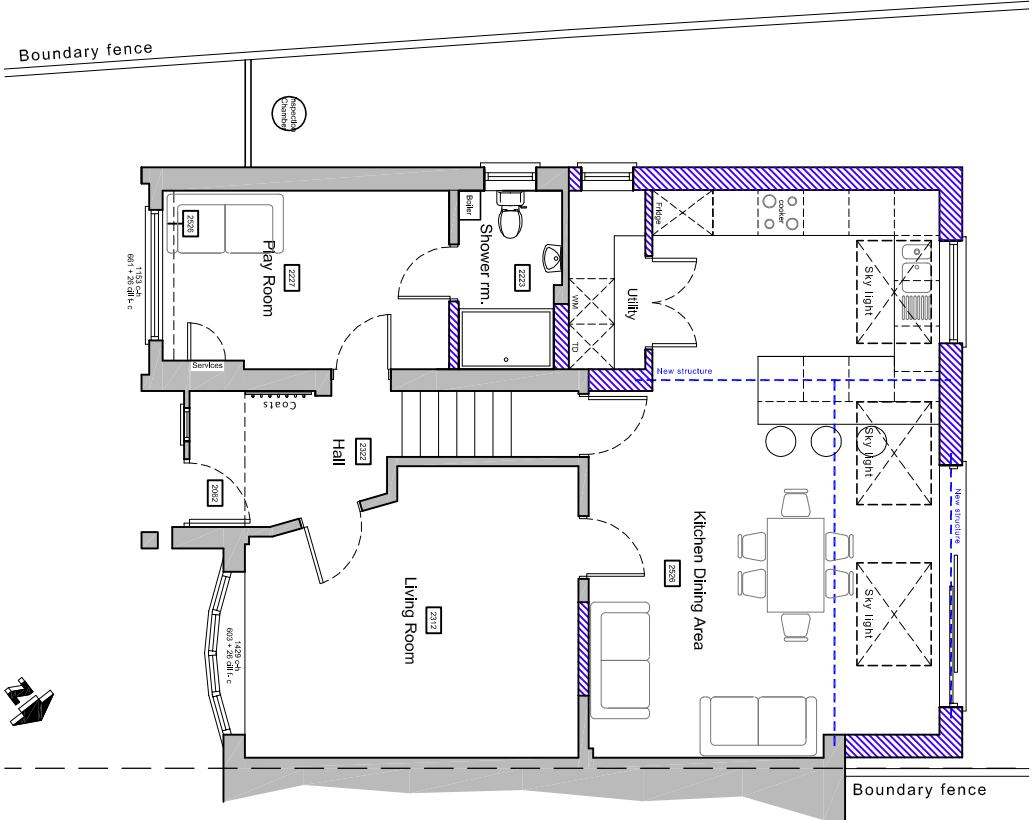

Ground floor plan (unchanged in new proposal)


Proposed floor plans & elevations scale 1:100

Proposed schedule of materials:

- 1 Concrete roof tiles to match existing
- 2 Bricks to match existing
- 3 UPVC doors and windows to match existing
- 4 Velux skylights (or similar product)
- 5 Velux skylights for loft storage

Key to floor plan:

- Existing walls
- Proposed walls
- New structural support

 For	MR & MRS BILBE	Title	PROPOSED FLOOR PLANS & ELEVATIONS			Office Tel:	01243 933792				
Project	PROPOSED REAR EXTENSION AT 81 WESTBOURNE AVENUE, EMSWORTH PO10 7QJ	Date	JUN 2020	Drawn	JB	Scale	1:100 @ A3	Checked	-	Email:	admn@jb-architecturedesign.com
		Job Number	PL18.20	Drawing Number	-02	Revision				Web:	www.jb-architecturedesign.com
						 JB ARCHITECTURE					

