




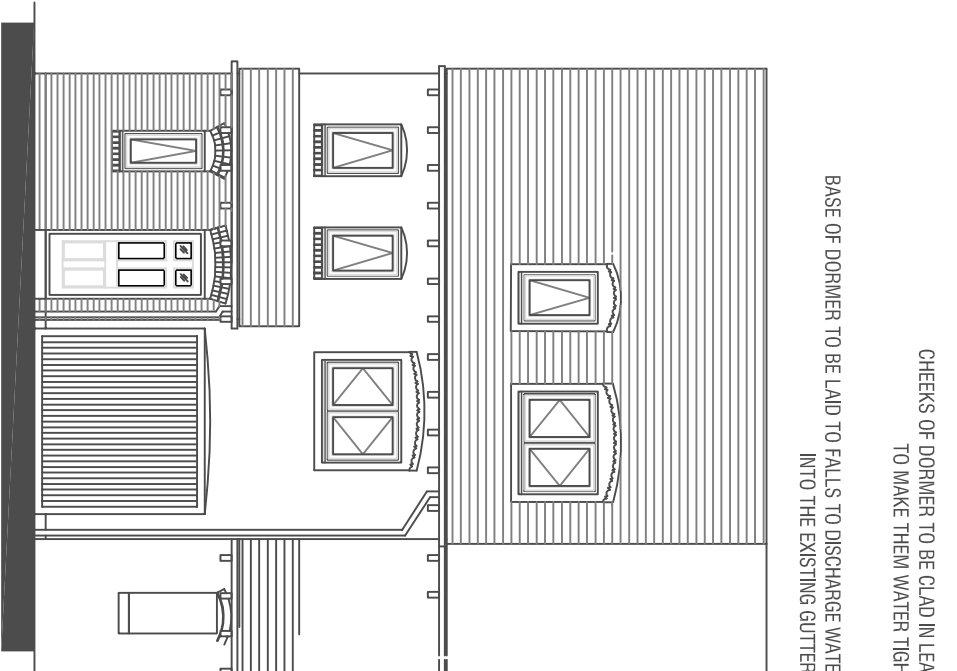

PROPOSED FRONT ELEVATION
SCALE 1:100

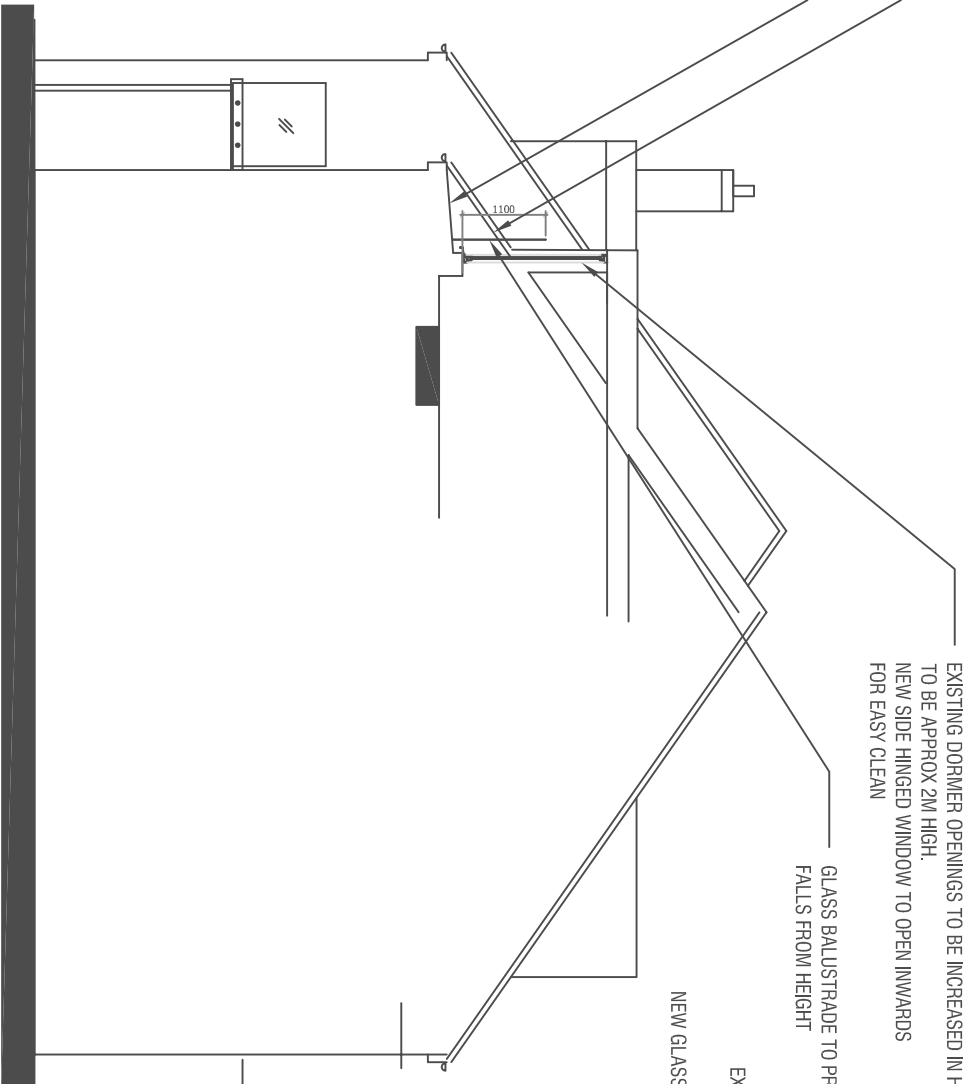

PROPOSED SIDE ELEVATION (PART SECTION)
SCALE 1:100

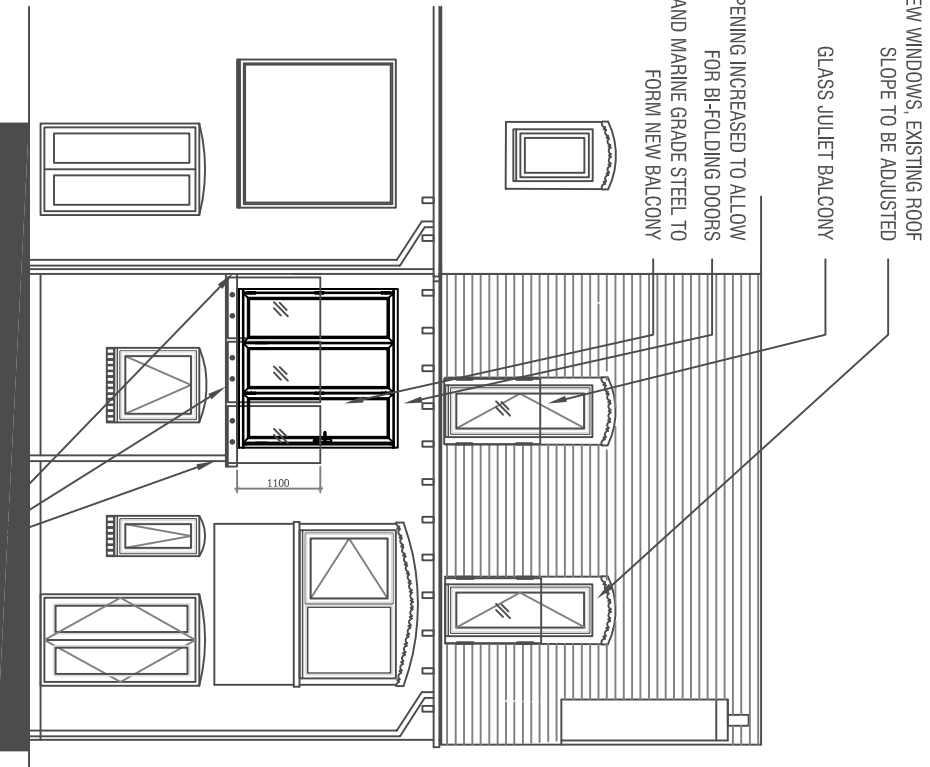

PROPOSED REAR ELEVATION
SCALE 1:100
NEW BALCONY TO BE SUPPORTED ON PARTY WALL, REAR FACADE AND POST



EXAMPLE JULIET BALCONY
TO DORMER WINDOW



EXAMPLE BALCONY WITH GLASS BALUSTRADE

Revisions

PURPOSE OF ISSUE PLANNING	PROJECT MR & MRS CHURCHLEY 4 ORANGE ROW, EMSWORTH, PO10	TITLE PROPOSED ELEVATIONS	Date 11.11.19	Project number 09-19	Scale (@ A3) 1:100
			Drawn by HB	DRAWING NUMBER 09-19-A-DR-202	REV -