




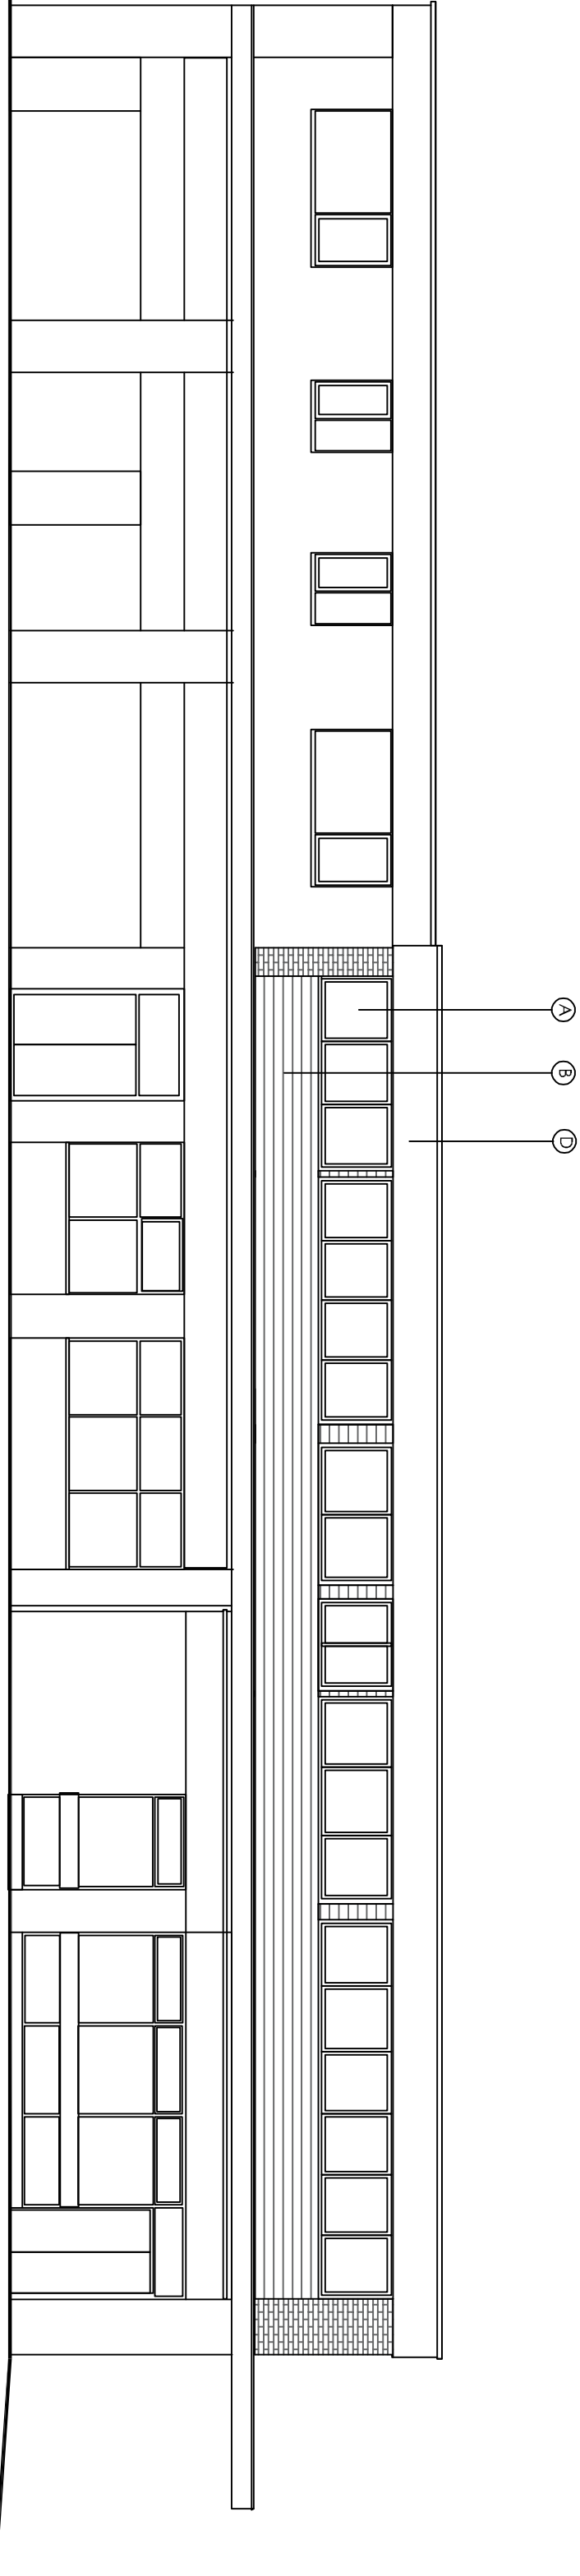


EAST ELEVATION

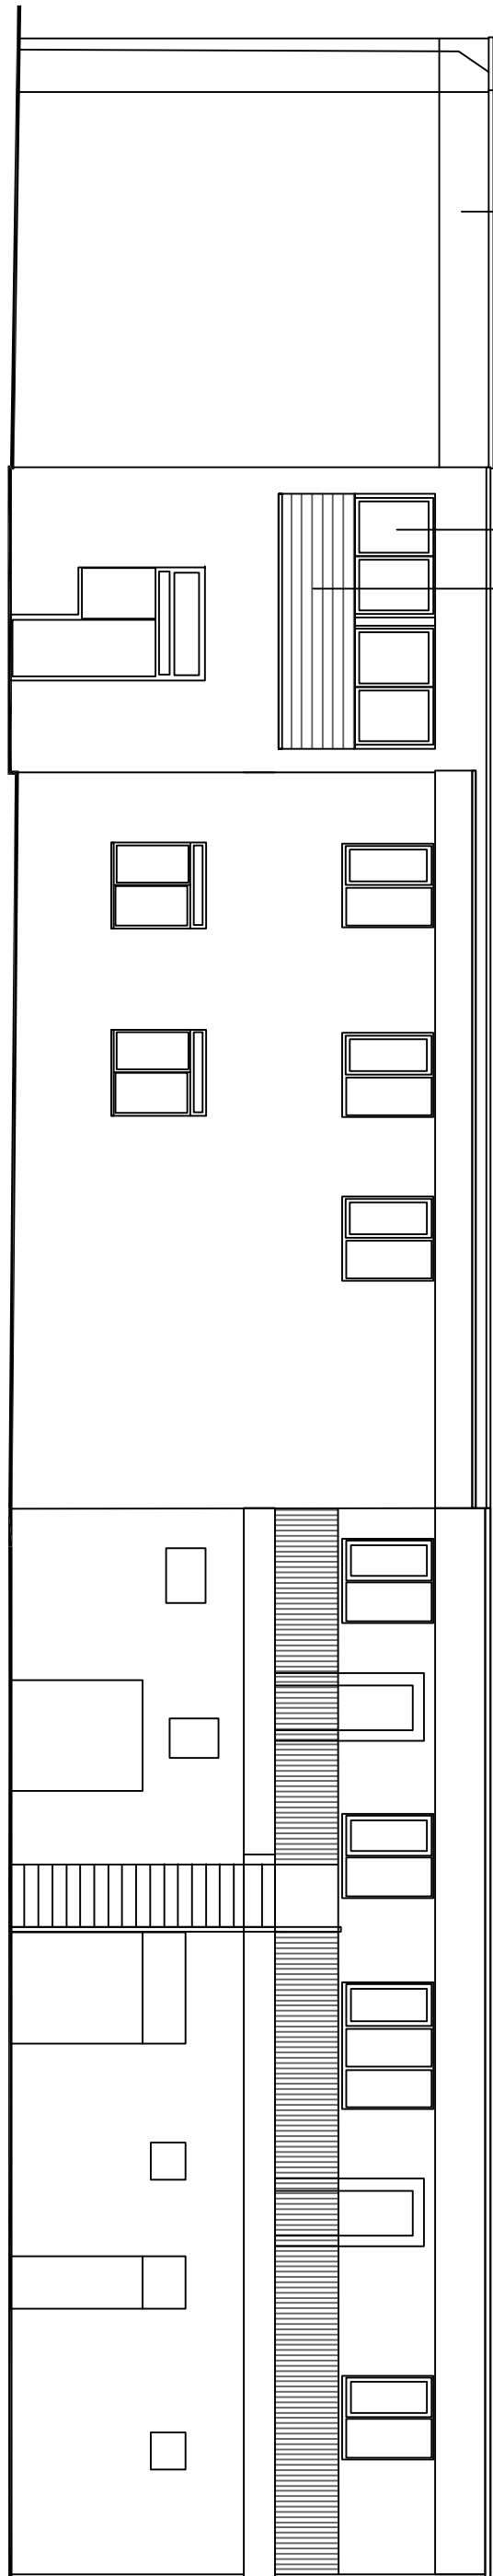

WEST ELEVATION

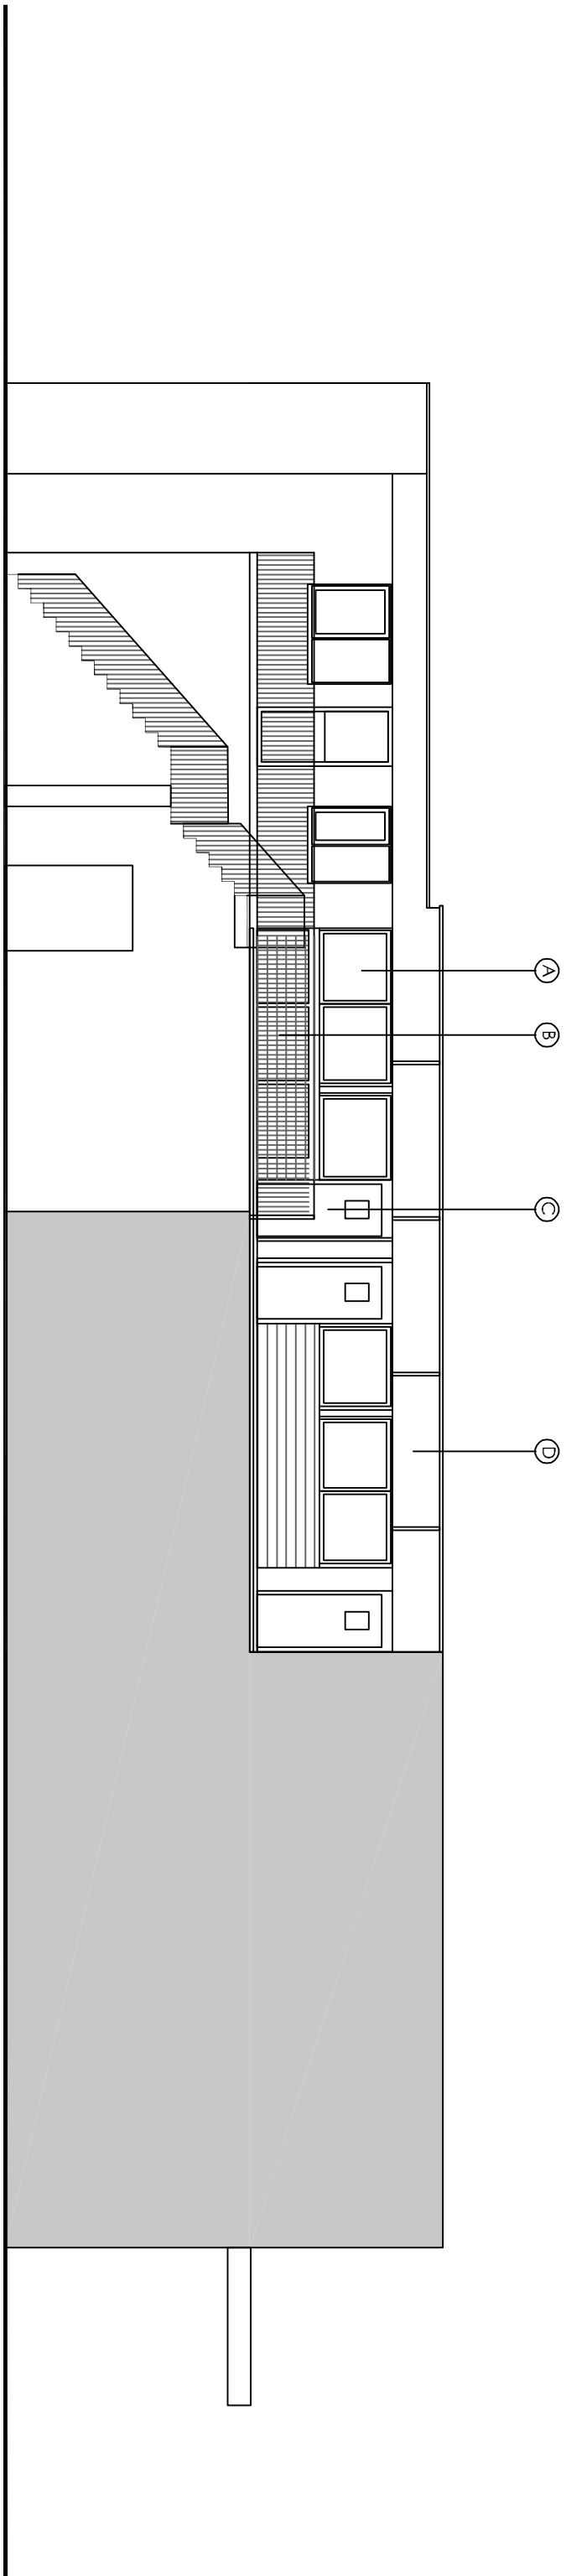


SOUTH ELEVATION

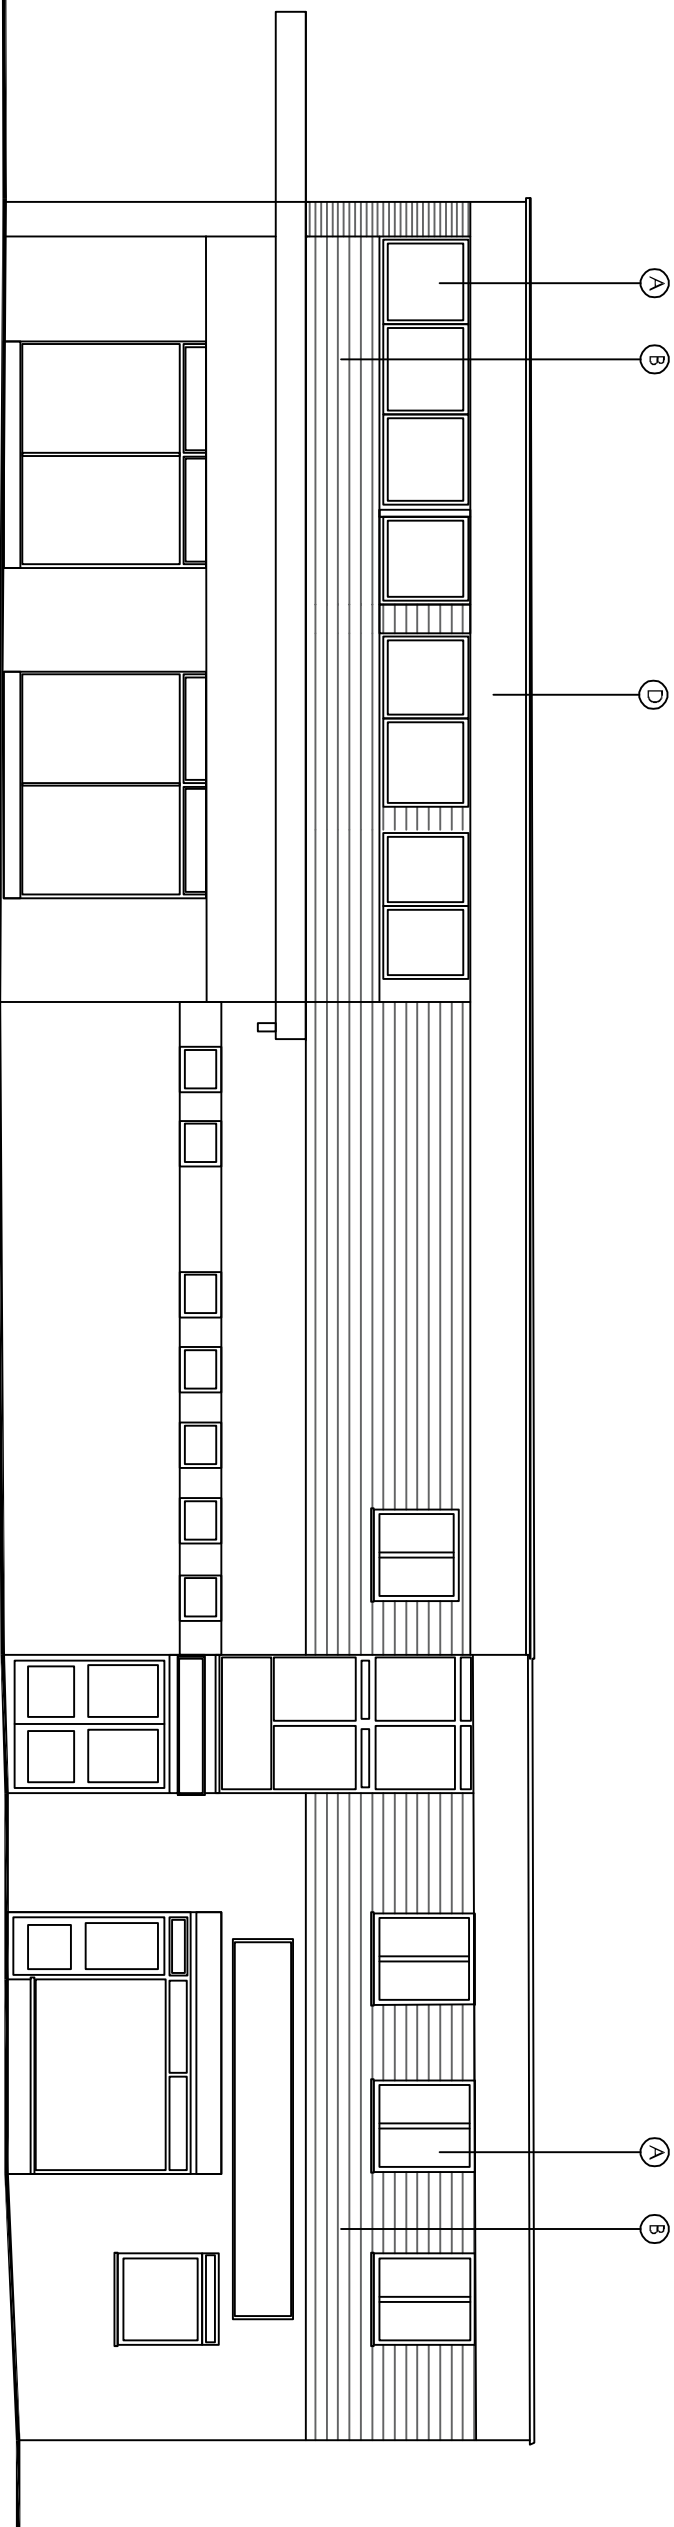

NORTH ELEVATION

Materials

- A - Double glazed windows colour white
- B - Fortex Plastic cladding colour Light Grey
- C - Double glazed doors colour white
- D - Fascia and soffit plastic colour Light Grey

 

Revises	Description	Date	Drawn

Project:	Fernwood House London Rd, Waterlooville PO7 7HG
----------	--

Drawing Title:	Proposed Elevations
----------------	---------------------

Chris Flint Associates Ltd			
CHARTERED SURVEYORS - PROJECT MANAGERS DEVELOPMENT CONSULTANTS			

Drawn By	Date	SHEET SIZE	Approved By
CF	27/07/19	A1	

Drawn By	Date	Revision	Scale
CFA	FULL	01	1-100

PLANNING

2 Emerald Close Waterlooville, Hants PO7 8NZ tel: 023 92 432484 fax: 023 92 358554 Email: info@flintassociates.co.uk
--