
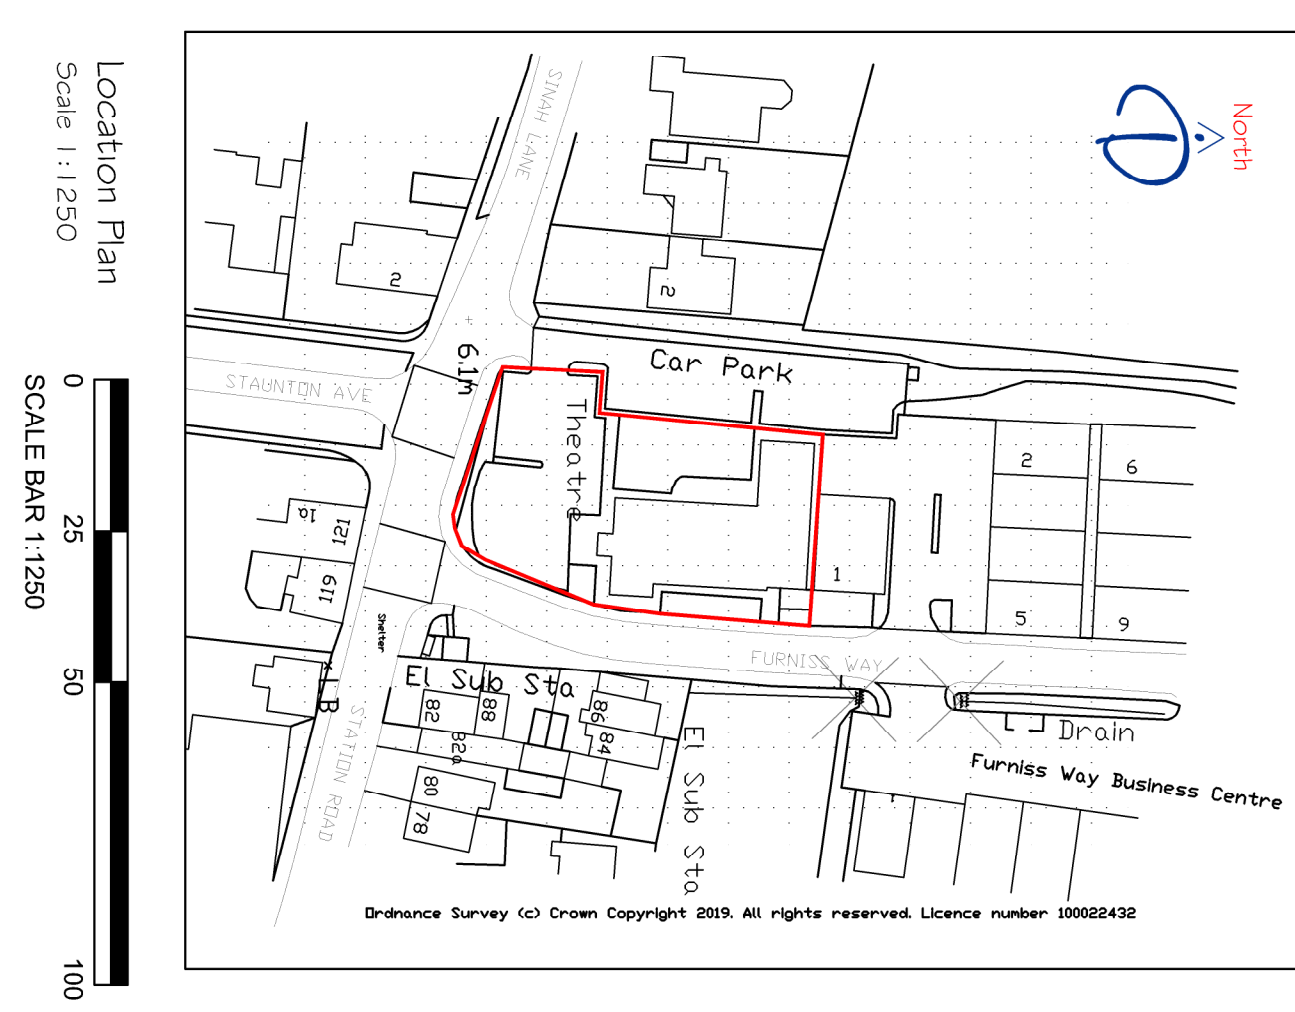
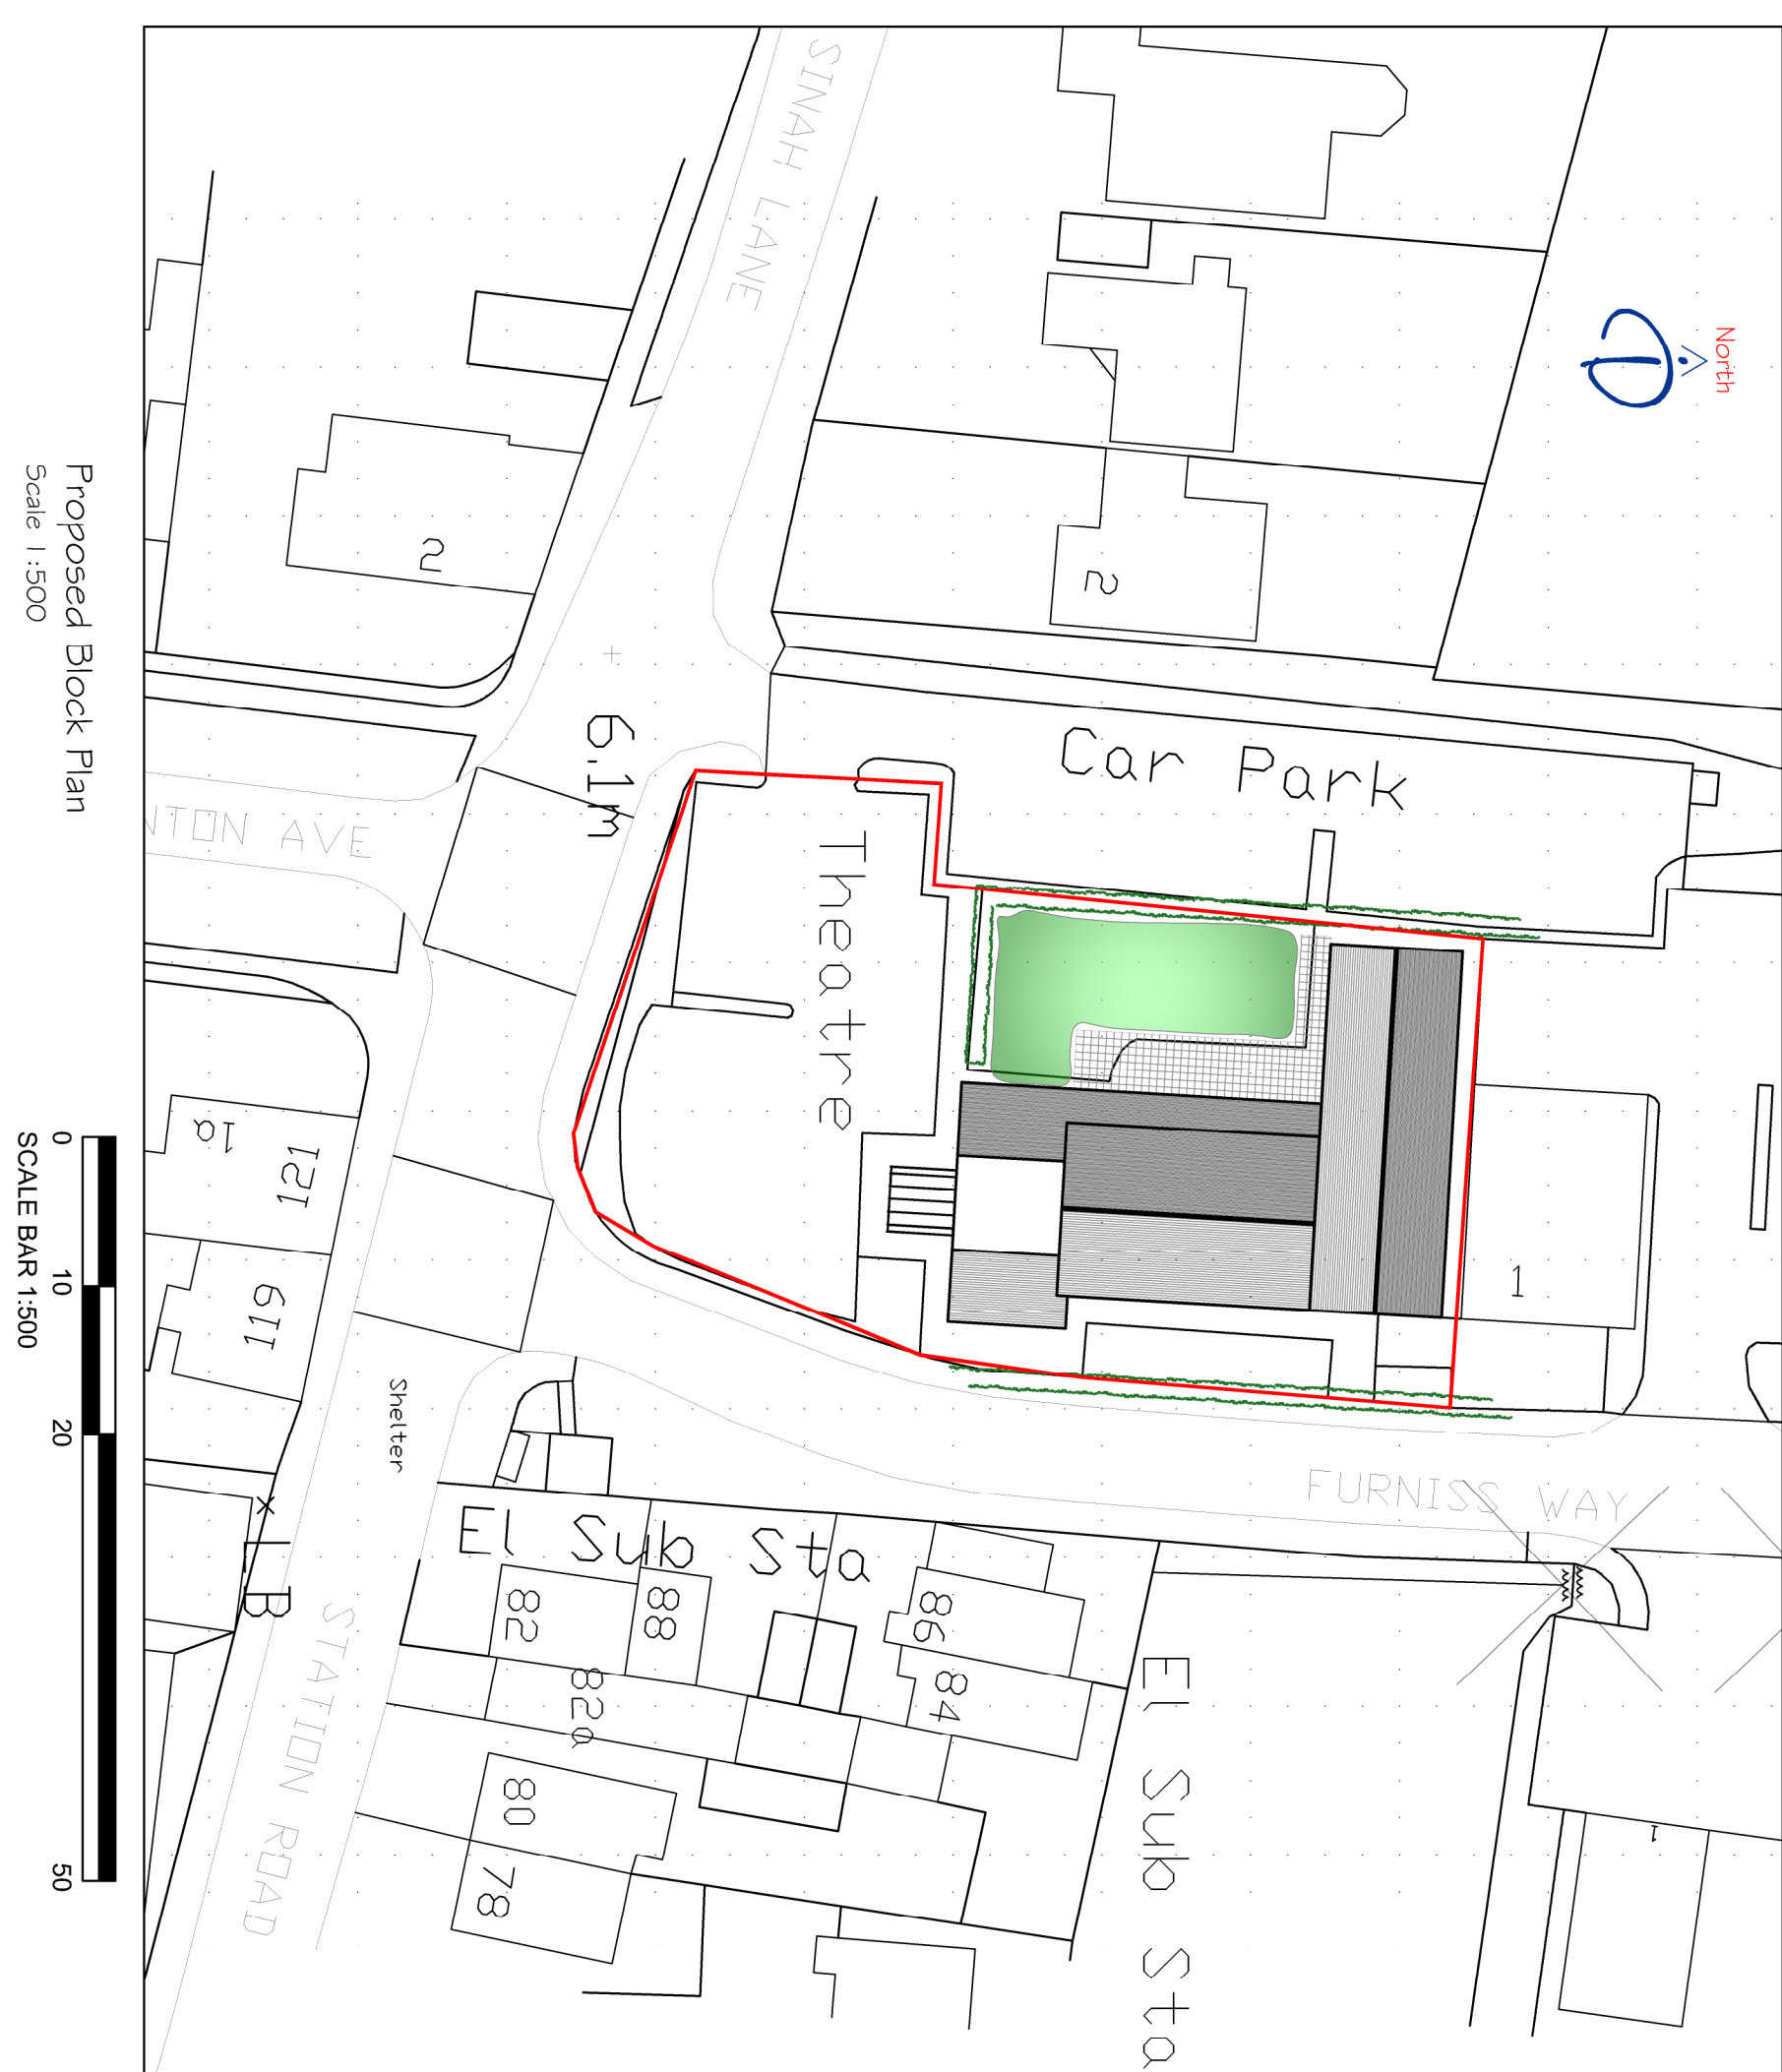
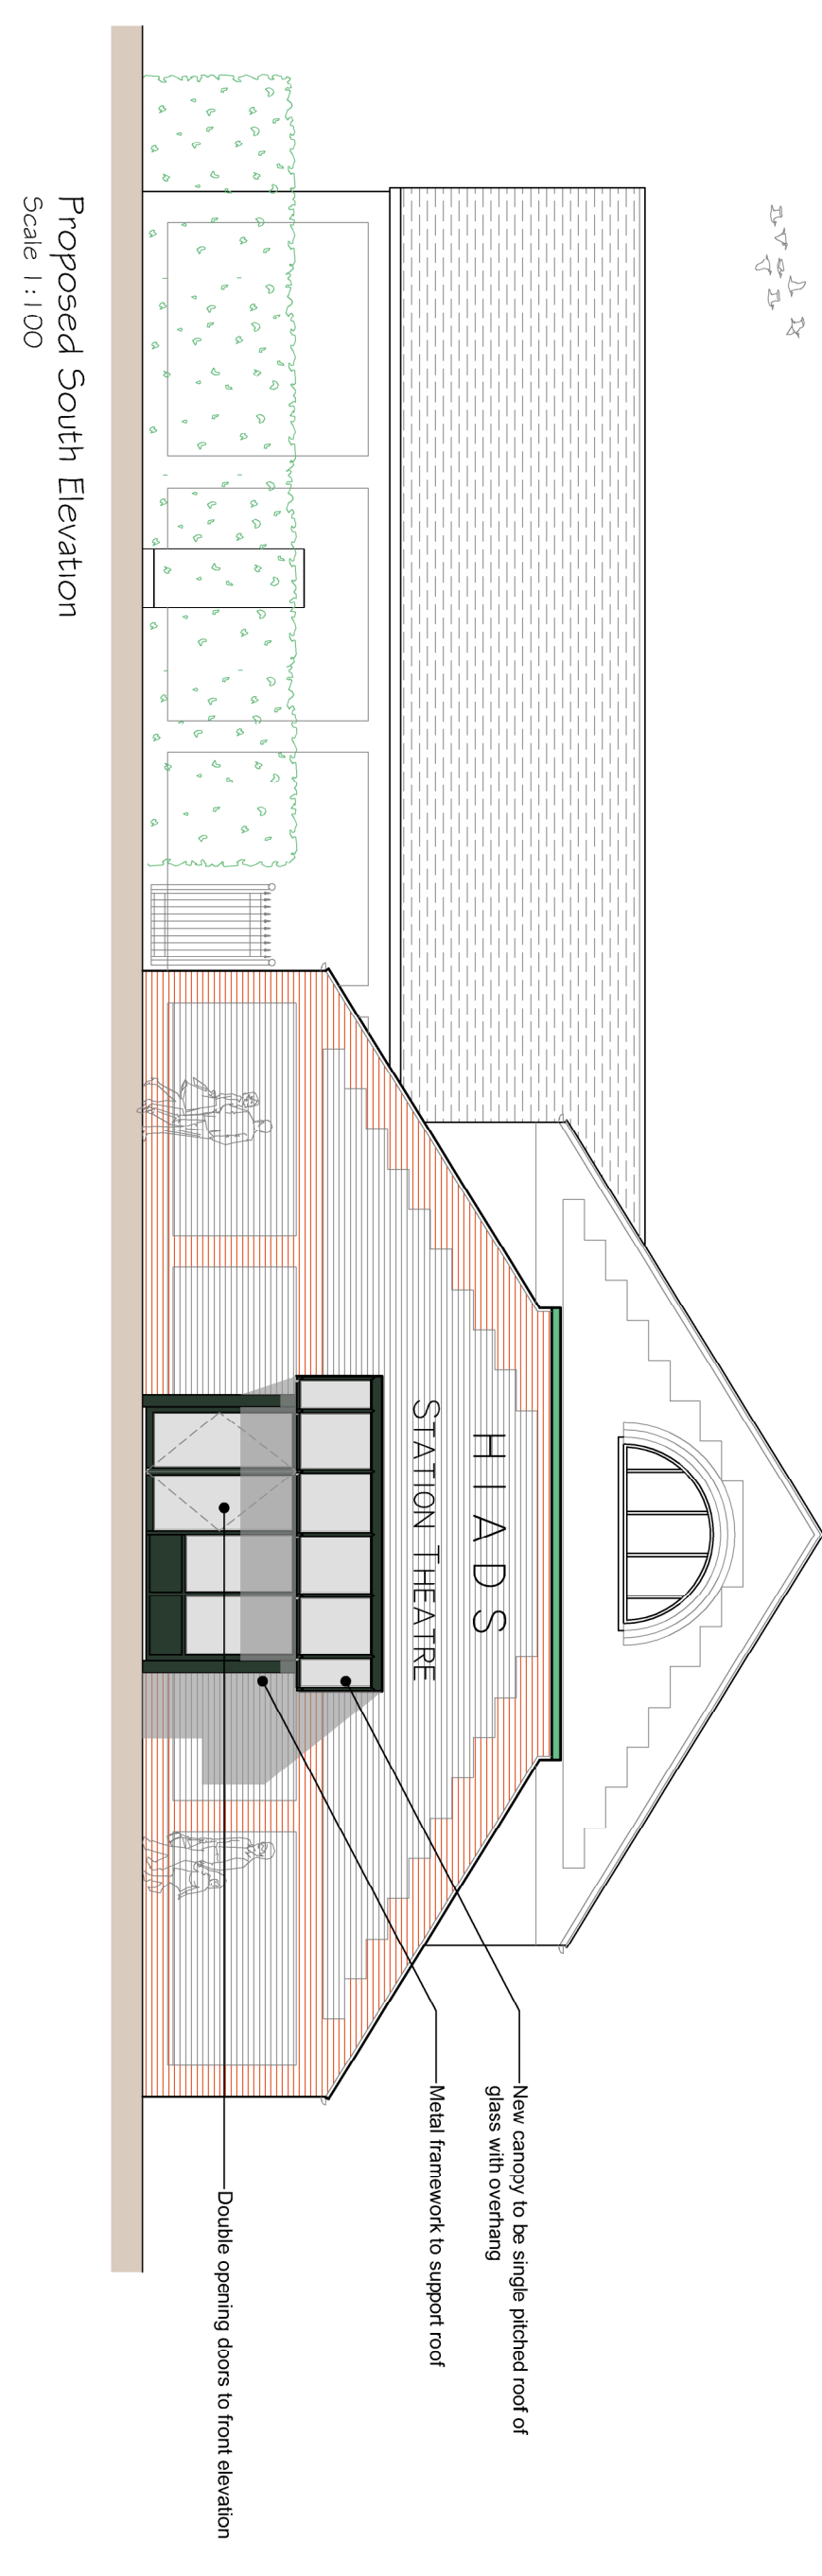
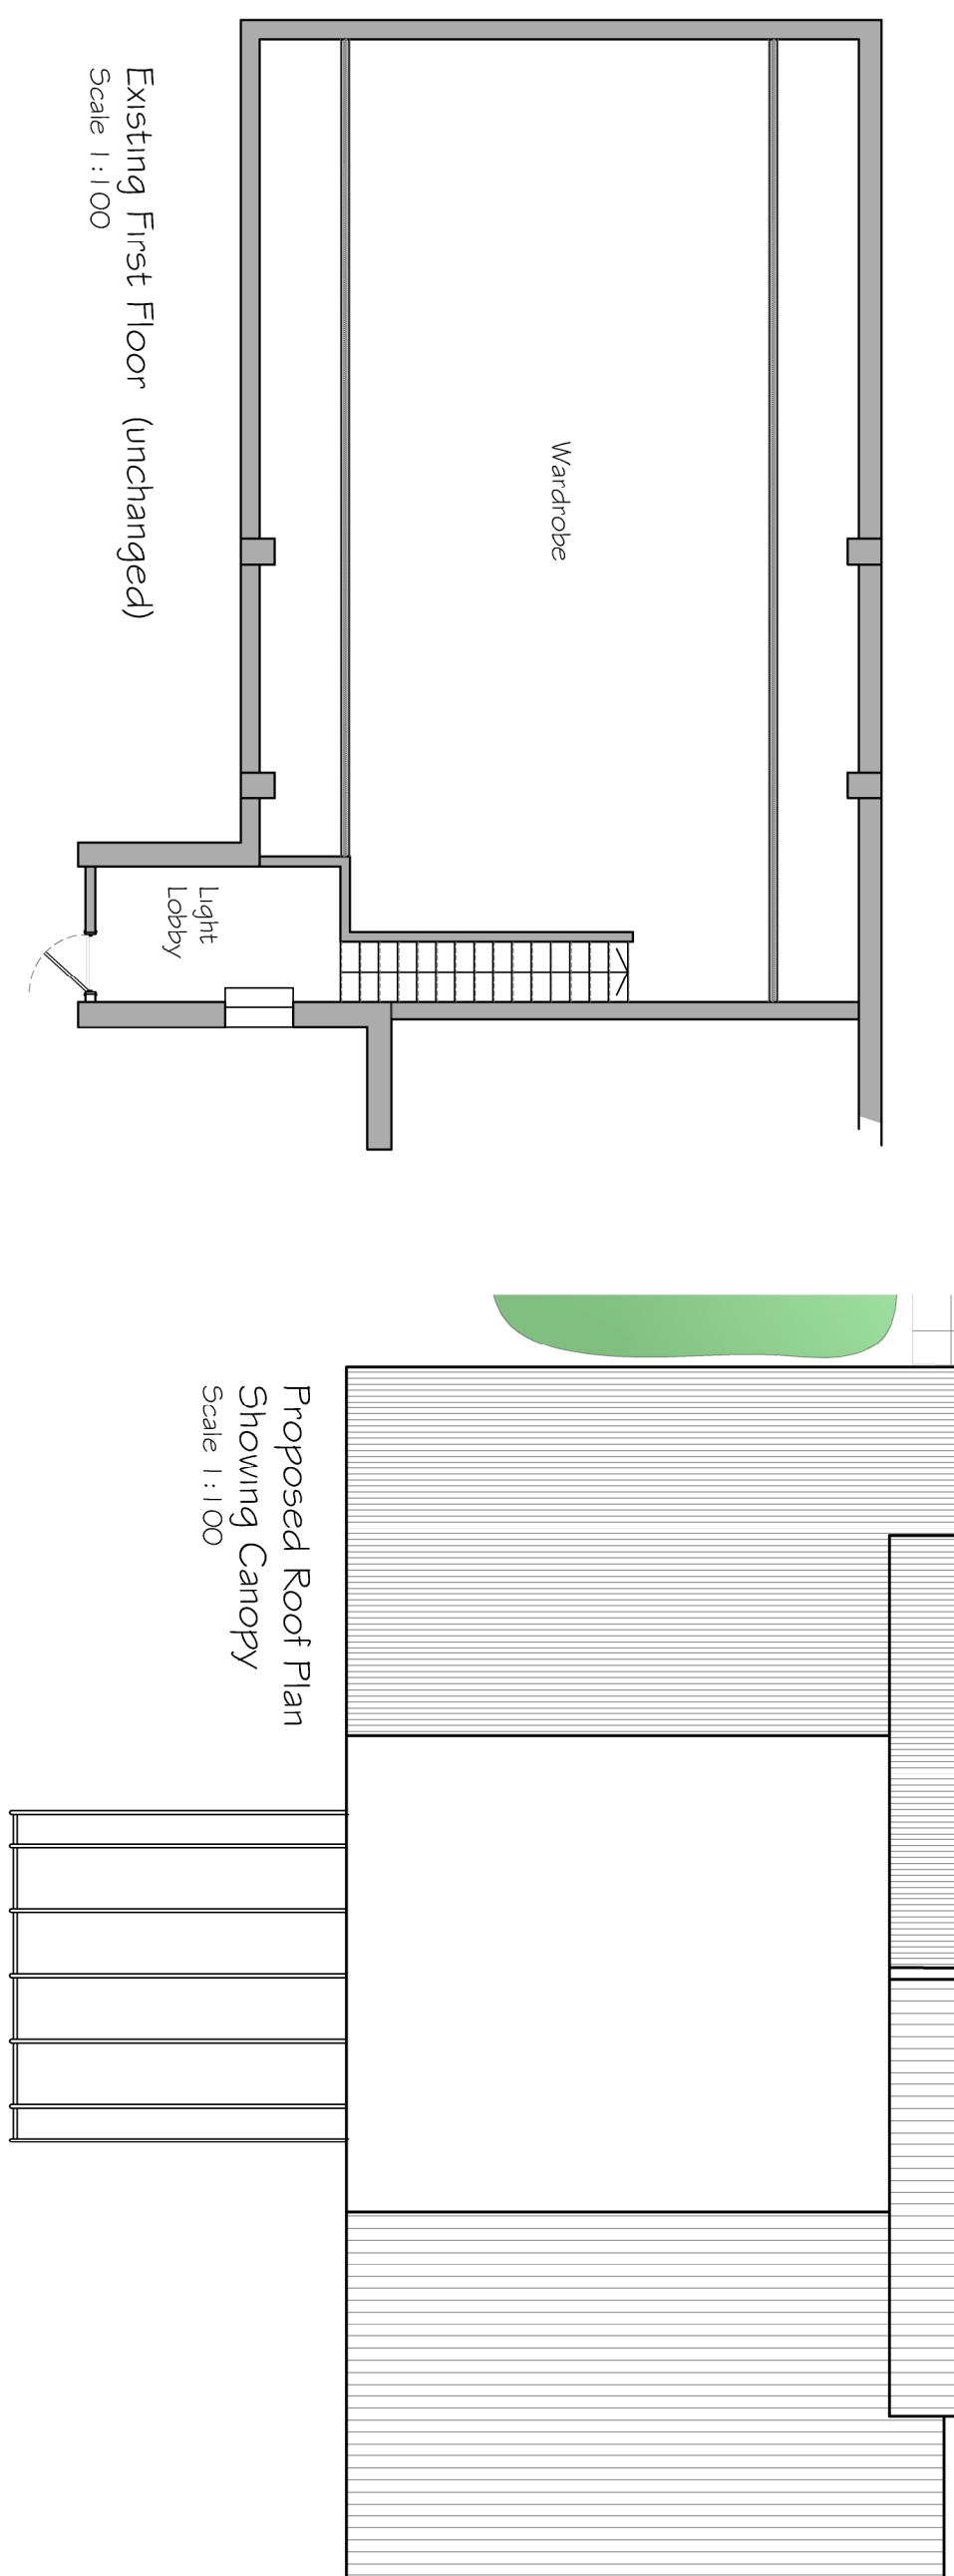


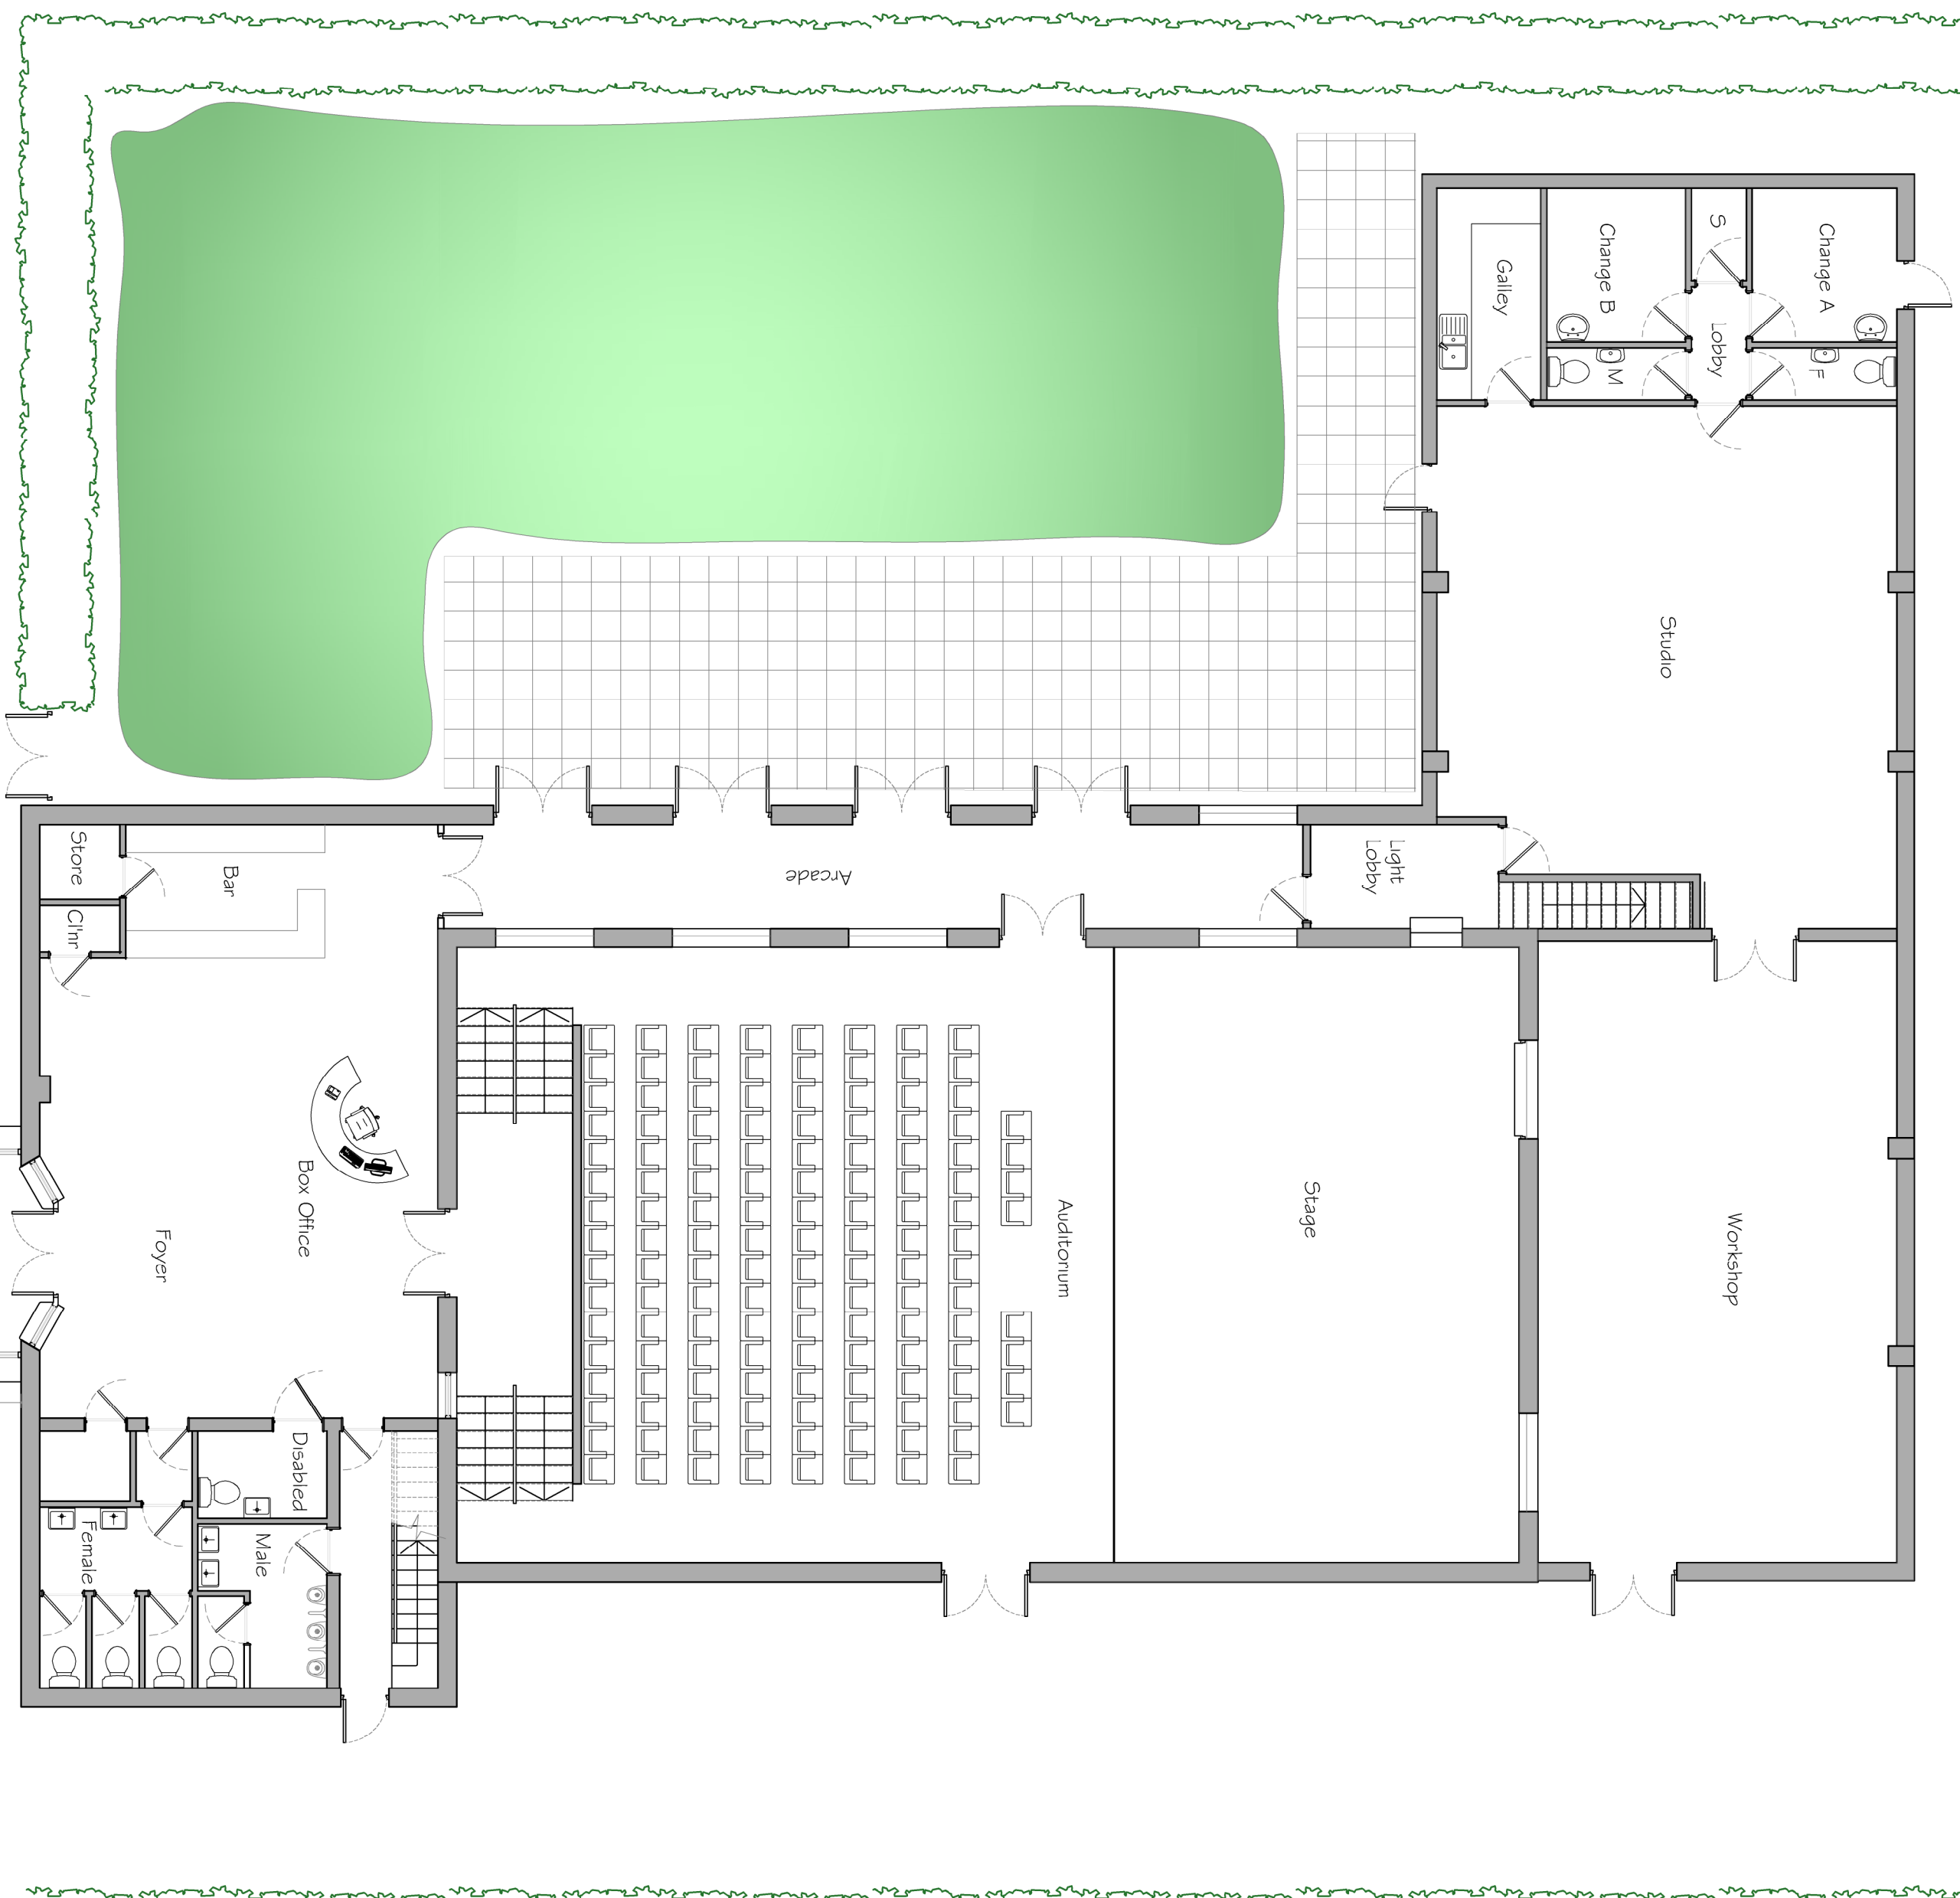

CLIENT		PROJECT		TITLE	
HIADS		Alterations to front canopy of the HIADS theatre		Proposed Floor Plans and Elevations	
					
Drawn: Limited		Scale: 1:100, 1:250, 500@A1		Drawing No: 19.265.101	
Checked: 2019.		Date: MAY2019		Drawn By: MD	
Rev		Description		Date	
1		HIADS			
2		ALTERATIONS			
3					
4					
