



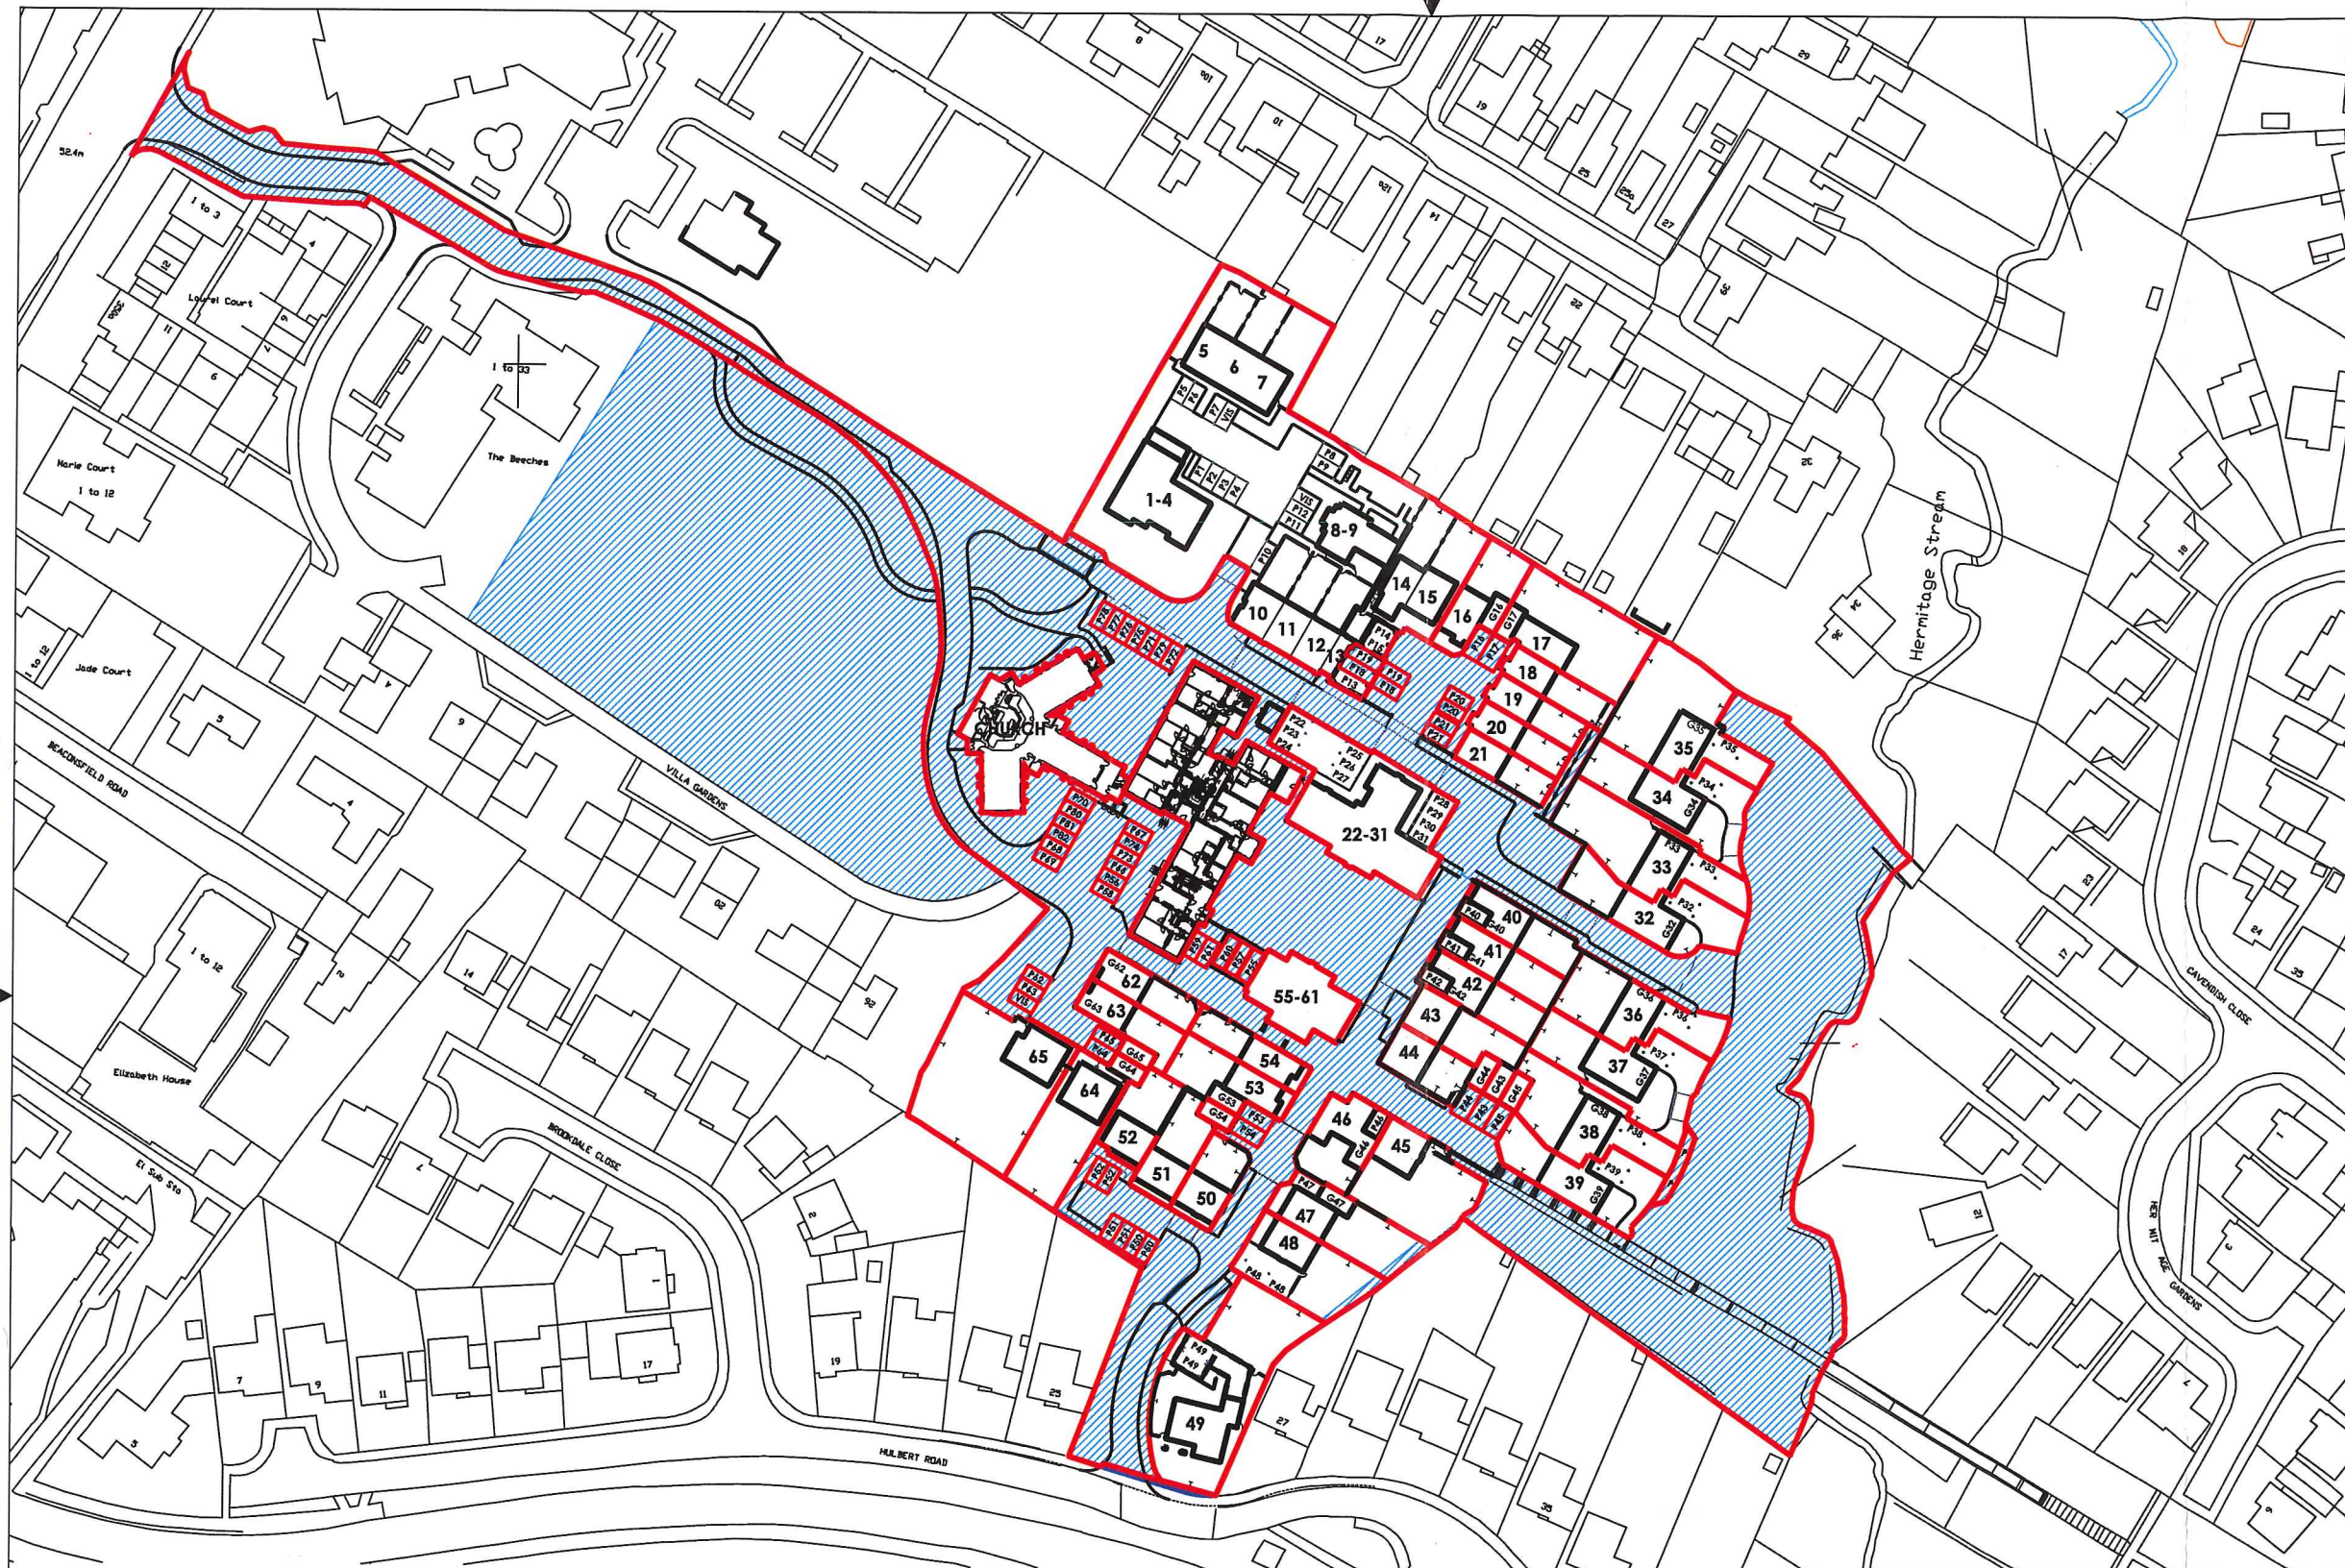

KEY	
17	PLOT NUMBER
P21	PARKING BAY/ PLOT NUMBER
G34	GARAGE/ PLOT NUMBER
VIS	VISITOR PARKING SPACE
P	CHURCH TRUSTEE PARKING SPACE
	AREA MAINTAINED BY MANAGEMENT COMPANY
	LAND TO BE DEDICATED AS PUBLIC HIGHWAY

 

SCALE BAR = 10mm INTERVALS AT TRUE SCALE

IMPORTANT NOTE FOR USE OF THIS DRAWING: THIS DRAWING HAS BEEN PRODUCED SPECIFICALLY FOR USE ON THIS PROJECT. POPE PRIESTLEY ARCHITECTS CANNOT BE HELD RESPONSIBLE FOR RE-USE OF THIS INFORMATION BY OTHERS FOR ANY PURPOSE OTHER THAN FOR WHICH IT IS SPECIFICALLY INTENDED. THIS DRAWING REFLECTS STANDARDS AGREED FOR THIS PROJECT AND CURRENT AT THE TIME OF PRODUCTION AND WILL NOT BE UPDATED IN ACCORDANCE WITH CHANGING LEGISLATION AND/ OR OTHER REQUIREMENTS.

POPE PRIESTLEY ARCHITECTS

ARCHITECTURE | TOWN PLANNING | URBAN DESIGN

FERRY HOUSE, CANUTE ROAD, SOUTHAMPTON, HAMPSHIRE, SO14 3FJ T: +44 (0)23 80335228 F: +44 (0)23 80632886 E: info@popepriestley.co.uk

CONTRACTORS MUST CHECK ALL DIMENSIONS ON SITE. ONLY FIGURED DIMENSIONS ARE TO BE WORKED FROM. DISCREPANCIES MUST BE REPORTED TO THE ARCHITECT BEFORE PROCEEDING. DRAWING WAS PREPARED IN MICROSTATION FORMAT. DRAWINGS EXPORTED IN OTHER FORMATS MAY DIFFER. REFER TO ORIGINAL DRAWING FOR TRUE FORMAT. THIS DRAWING IS COPYRIGHT ©

St MICHAEL'S CONVENT
LONDON ROAD
WATERLOOVILLE
HAMPSHIRE

CONVEYANCE SITE PLAN

SCALE @ A3
1: 1250

DATE
15.10.2013

AUTHOR
JT

CHECK
-

DRAWING NO.
PP1144/ CNV-01

REVISION
J