

NOTES:

Dimensions to be checked on site before commencing work. Any discrepancies shall be reported to the architect immediately.

Do not scale from these drawings except for planning purposes. Use figured dimensions only.

Where applicable this drawing is to be read in conjunction with other consultants' drawings.


Existing walls



Proposed walls




Proposed steel

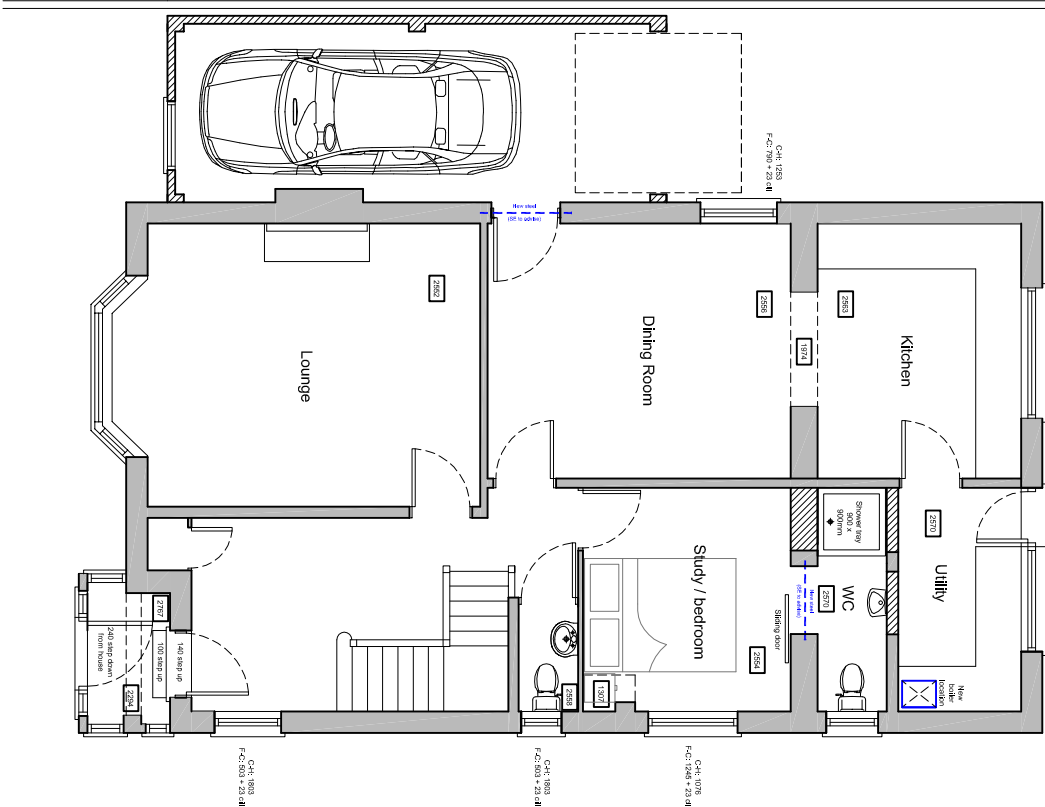

Ground floor plan

Proposed floor plans scale 1:100

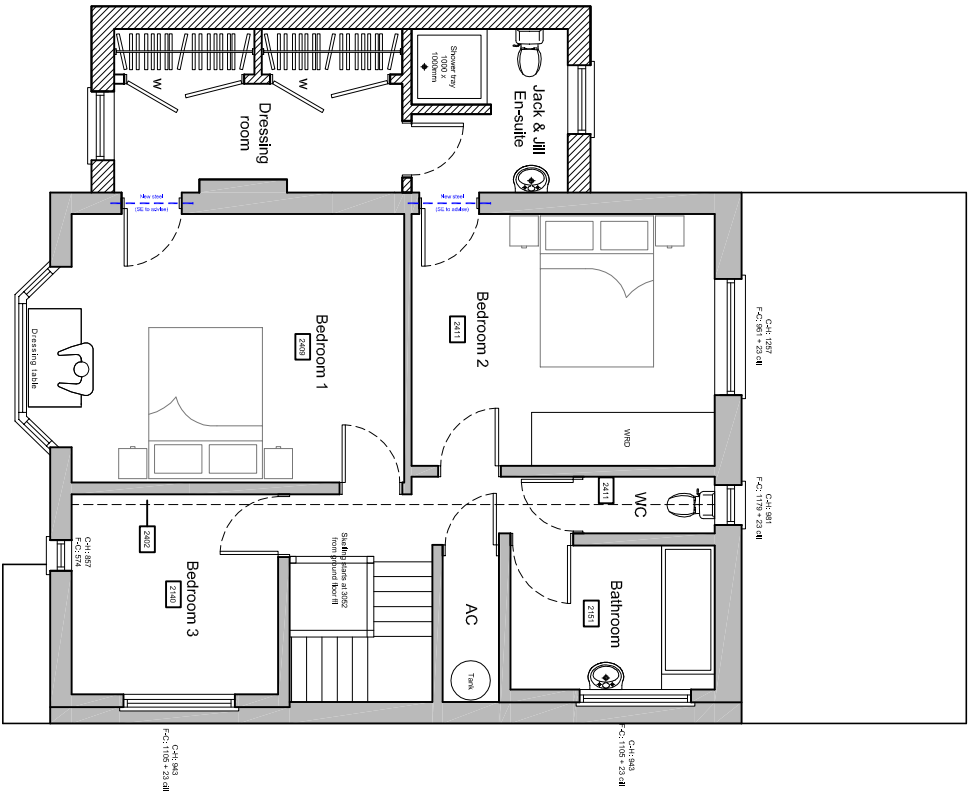

First floor plan

For	MR & MRS PONSONBY			Title	PROPOSED FLOOR PLANS			Office Tel: 01243 933732
Project	PROPOSED EXTENSION AT 2 MANOR CLOSE, HAVANT, PO9 1BD			Date	Drawn	Scale	Checked	Email: admin@jb-architecturedesign.com
				Sep 2019	JB	1:100 @ A3	.	Web: www.jb-architecturedesign.com
				Job Number	Drawing Number		Revision	
				PL203.19	-03			

