




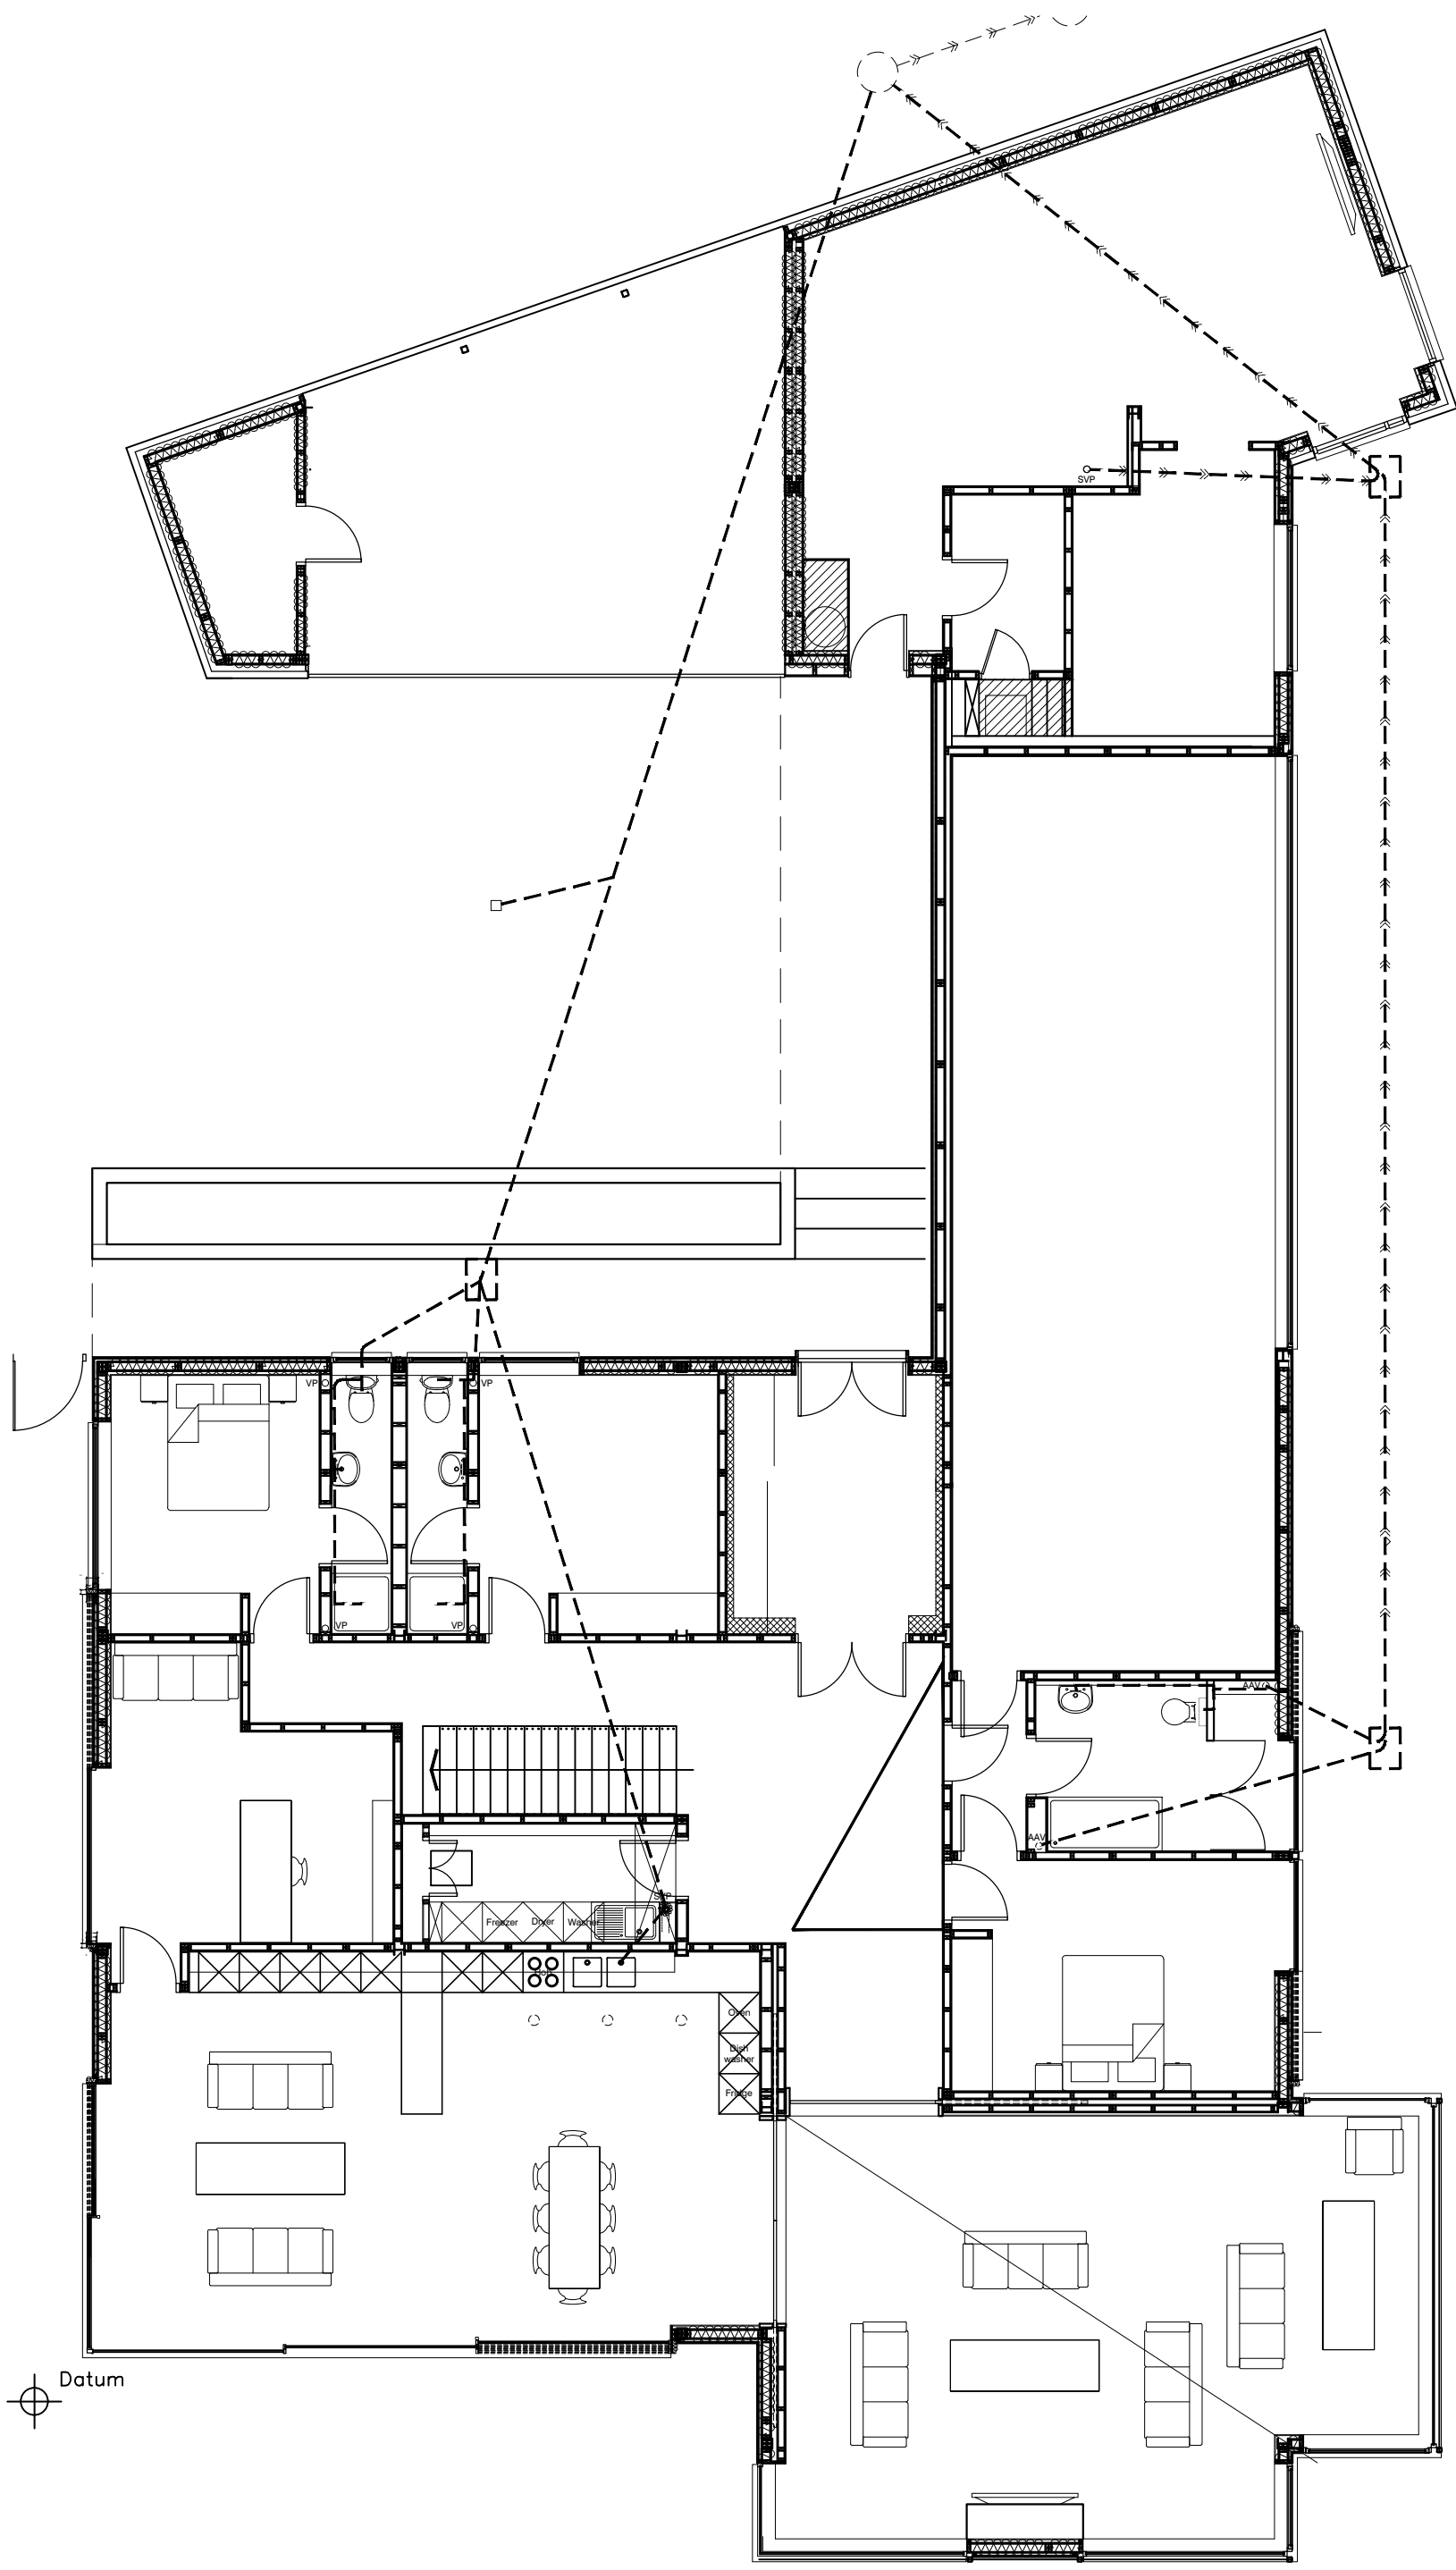


Ground Floor Plan as existing
Scale 1:100

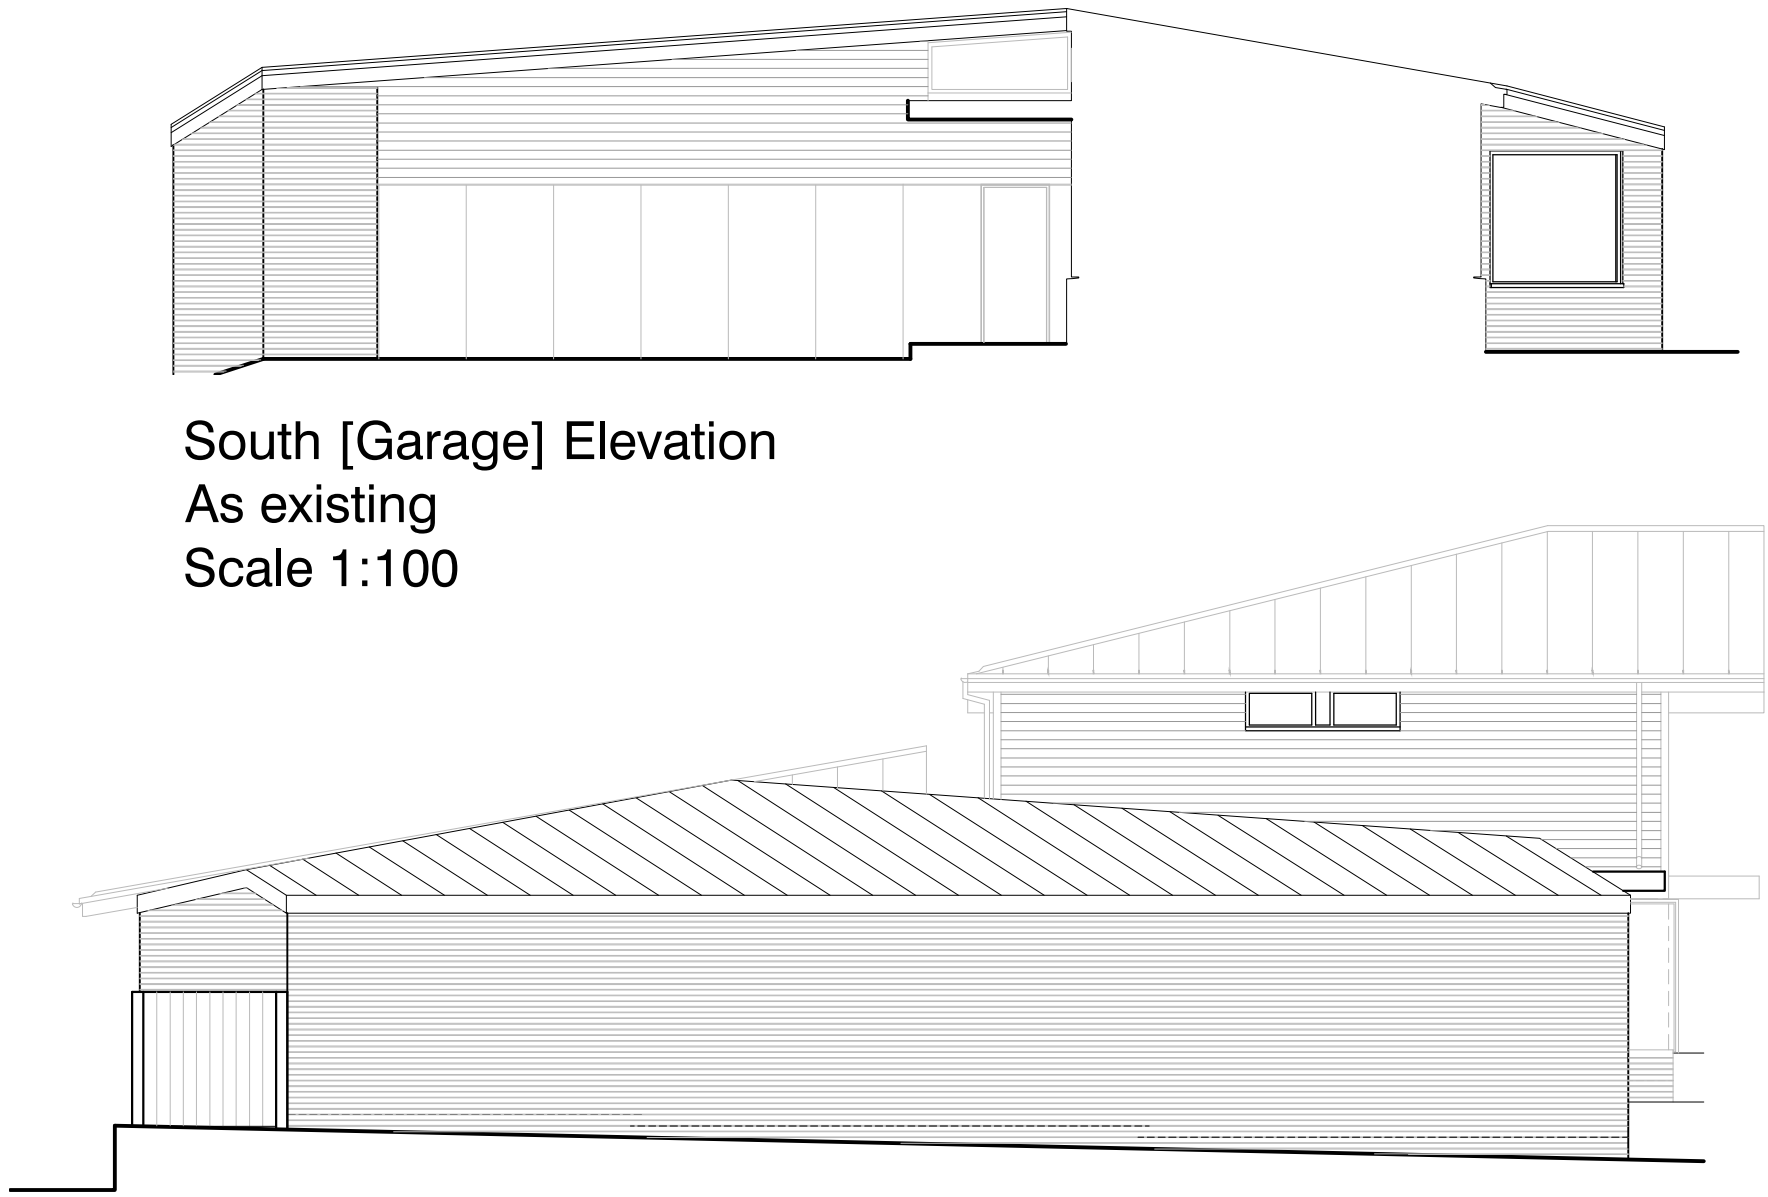

South [Garage] Elevation
As existing
Scale 1:100

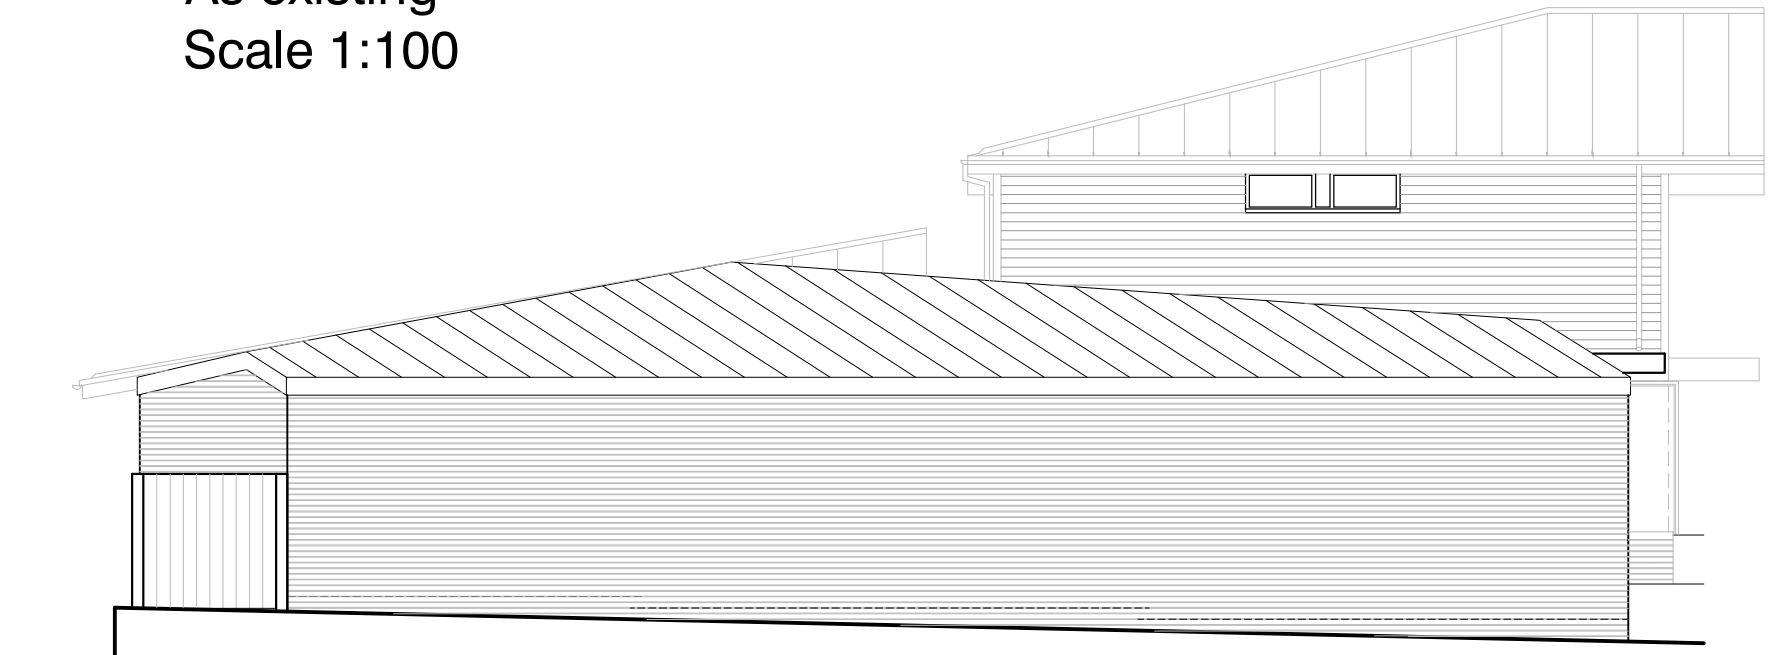


North [Alley] Elevation
As existing
Scale 1:100

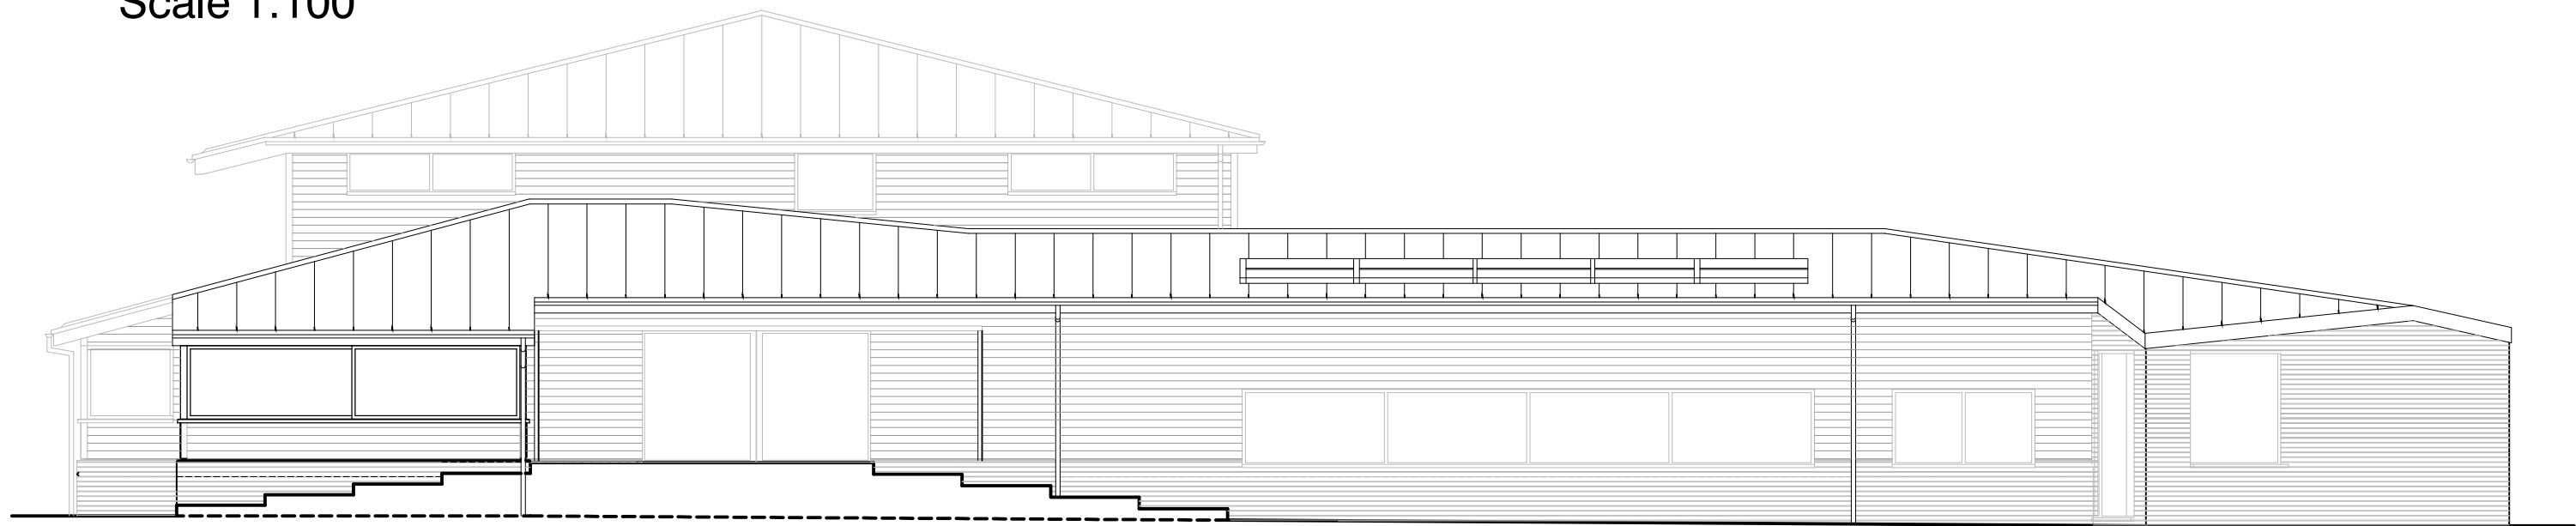

East [Harbour] Elevation
As existing
Scale 1:100




Site Block Plan
Scale 1:500
As Existing

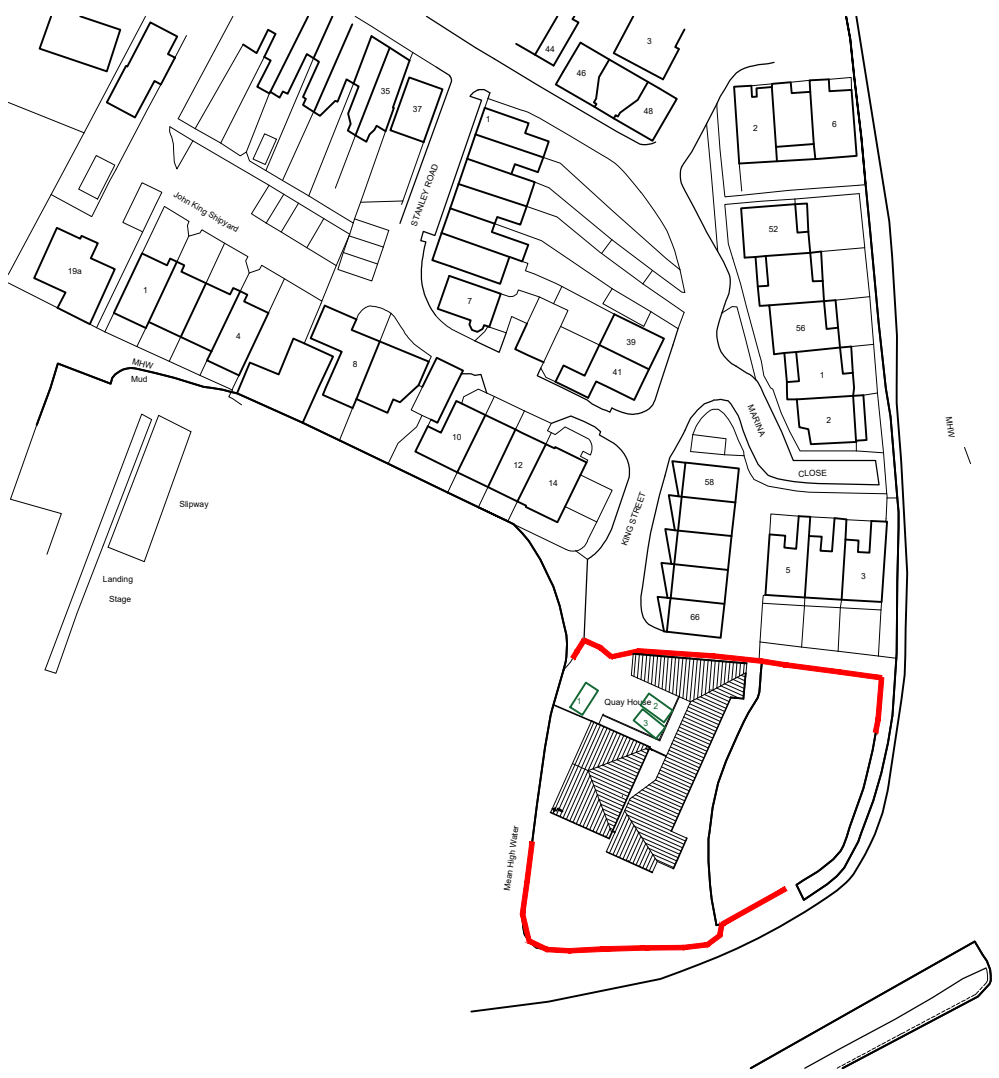

Site Location Plan
Scale 1:1250

Ordnance Survey (c) Crown Copyright 2020.
All rights reserved. Licence number 100020449

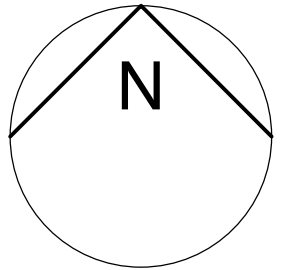

NOTES:
Dimensions to be checked on site before commencing work. Any discrepancies shall be reported to the architect immediately.
Do not scale from these drawings except for planning purposes.
Use figured dimensions only.
Where applicable this drawing is to be read in conjunction with other consultants' drawings.
All drawings to be read in conjunction with specification and all other drawings including structural engineer and mechanical and electrical drawings / specification

REV	DATE	AMENDMENT	DRAWN

hd
architects

Helyer Davies Architects Ltd
1 The Old Flour Mill,
Emsworth, PO10 7BT
01243 370 715

www.hdarchitects.co.uk mail@hdarchitects.co.uk

CLIENT
Mr J Pritchard

PROJECT
88 King Street
Emsworth
Hampshire
PO10 7AZ

DRAWING	SCALE
Garage Part Conversion	1:100@A1
Existing	1:500@A1
	1:1250@A1

DATE	July 2011	DRAWN	MH
DRAWING NUMBER	10067/700	REVISION	A