



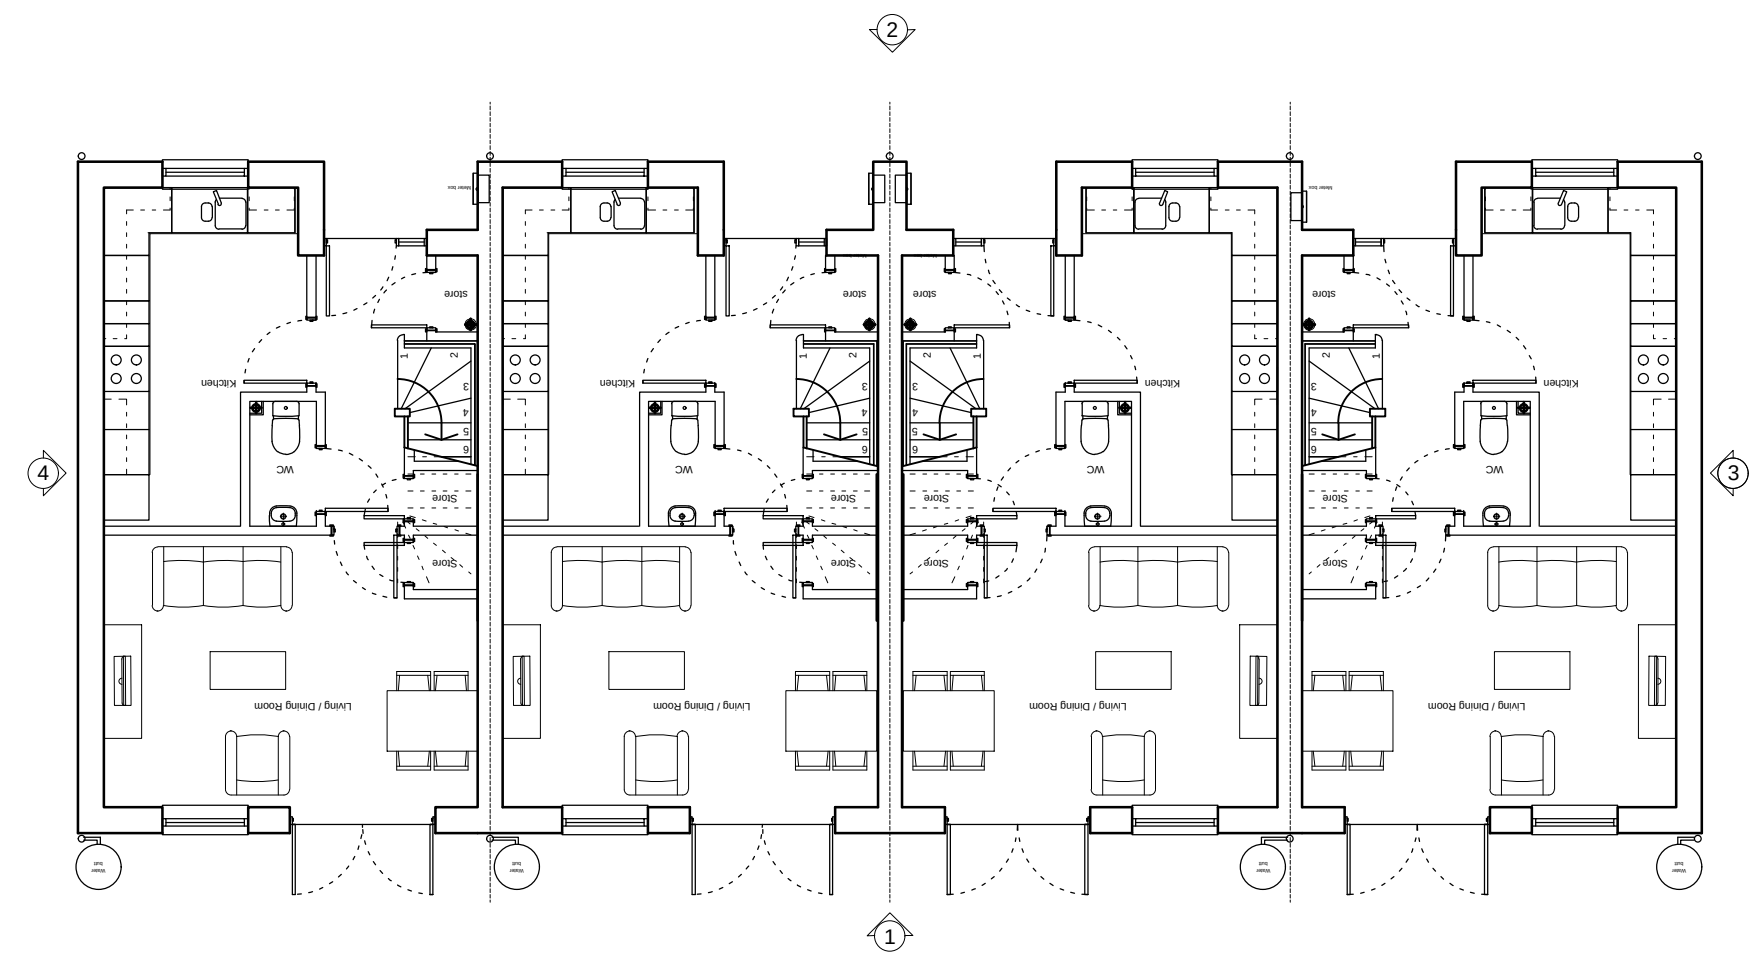

01 Ground Floor Plan
2002 Scale: 1:100

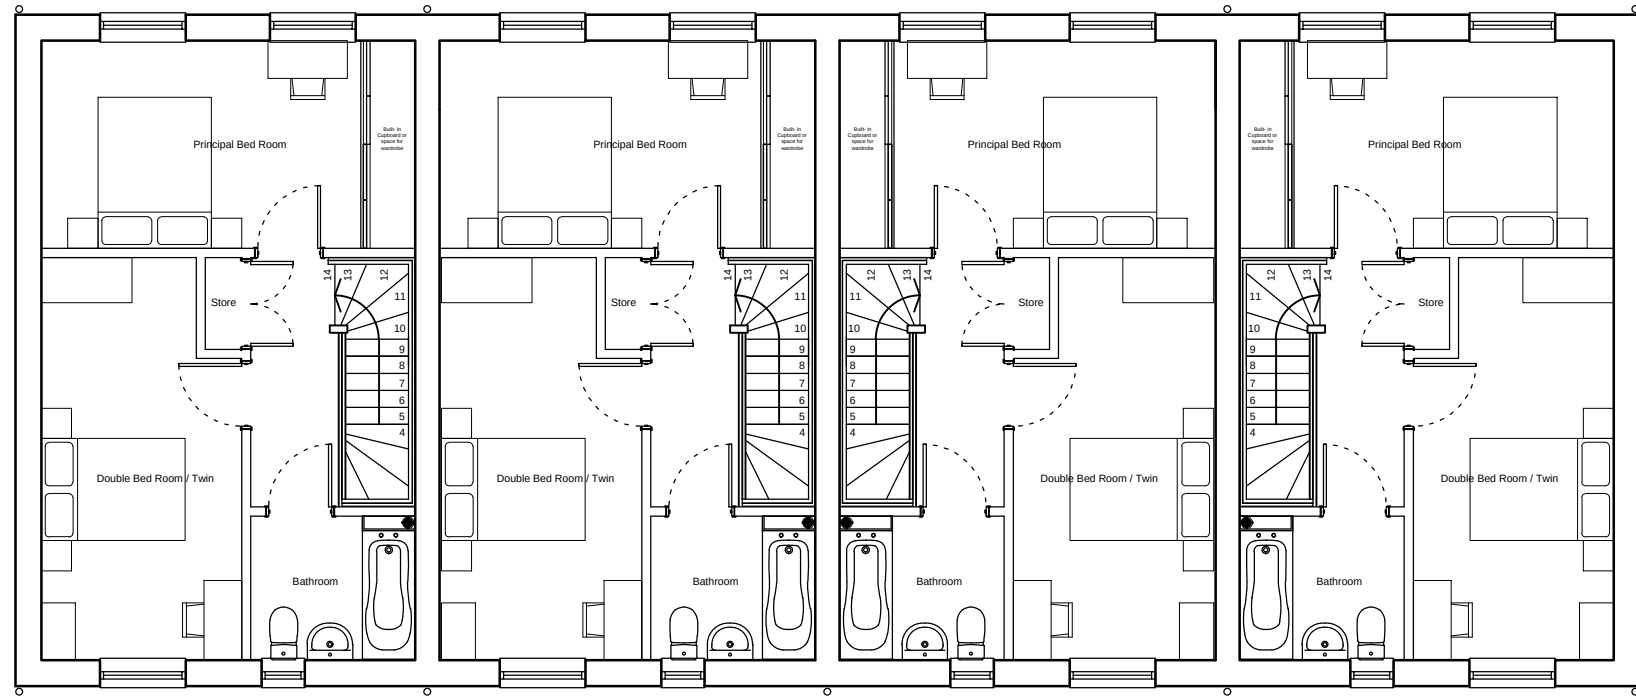

02 First Floor Plan
2002 Scale: 1:100




08 Proposed Site Plan Key
2002 Scale: Not to scale




04 Elevation 01 (on to street)
2002 Scale: 1:100



05 Elevation 02 (on to rear garden)
2002 Scale: 1:100

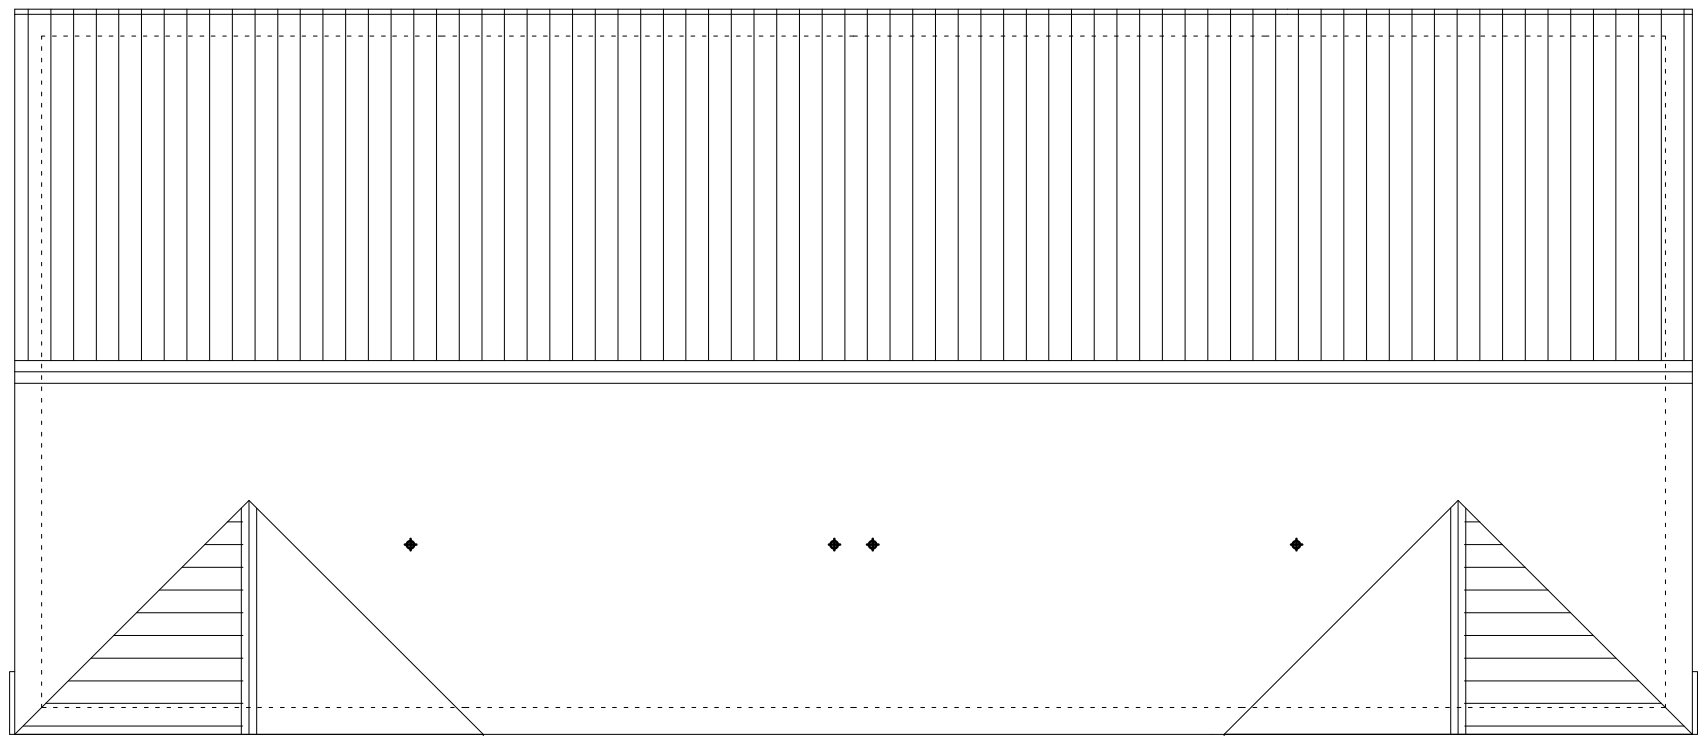

03 Roof Plan
2002 Scale: 1:100

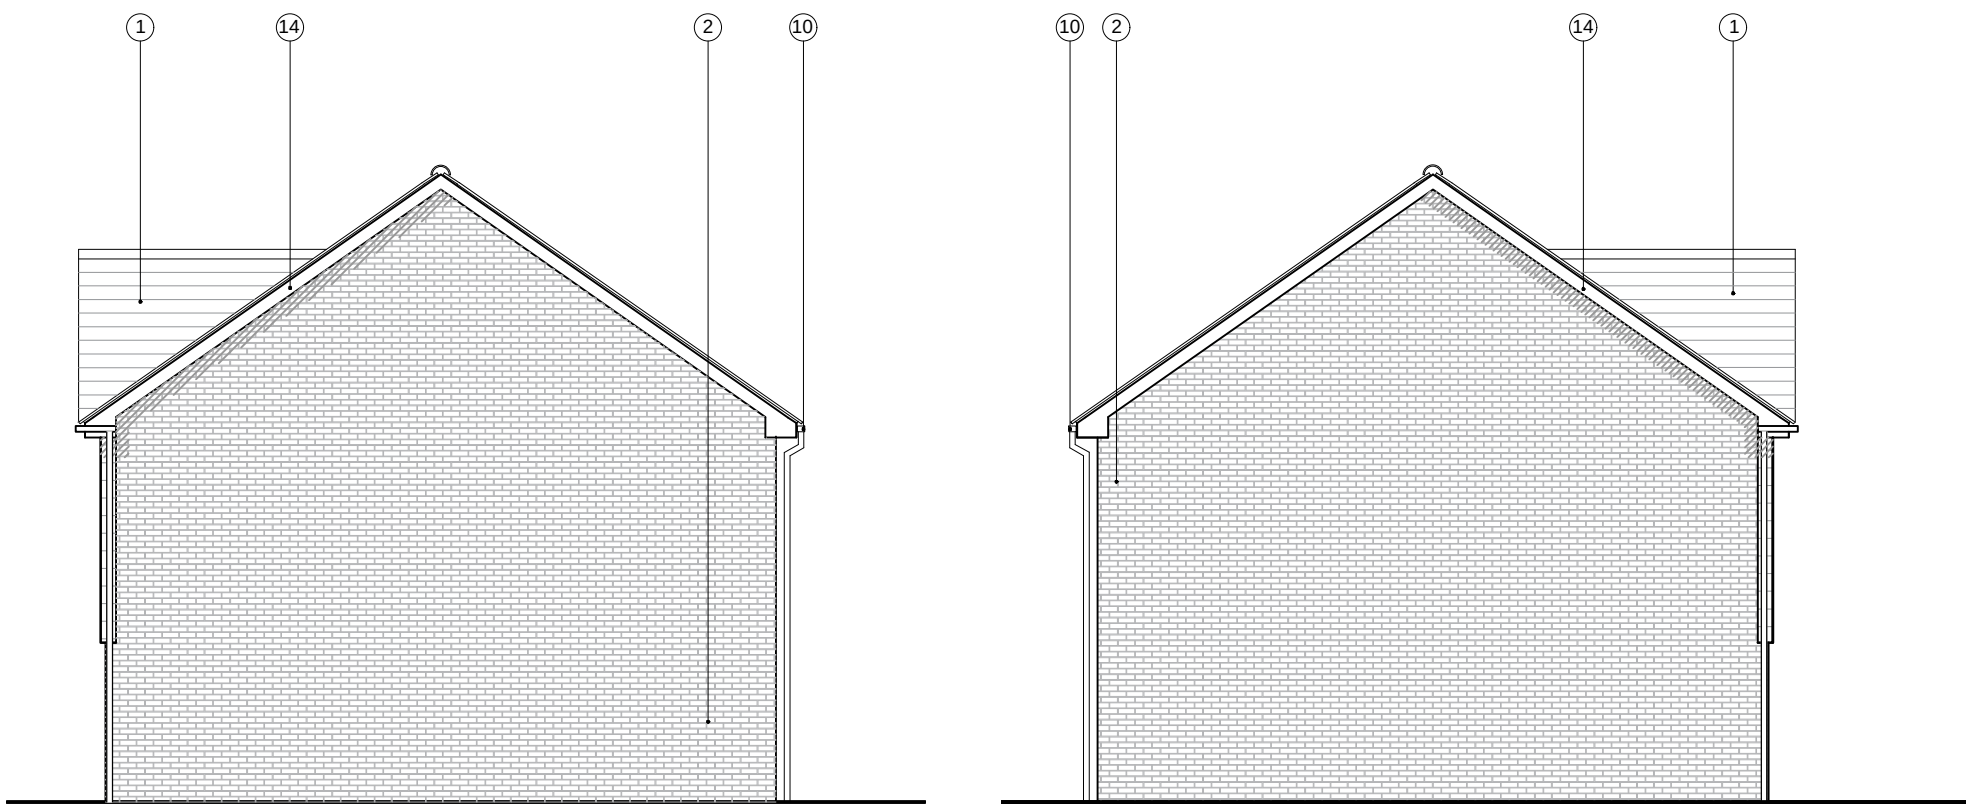

06 Elevation 03
2002 Scale: 1:100

07 Elevation 04
2002 Scale: 1:100

This drawing is not to be scaled except for the purposes of planning. The architect is to be informed of any errors before work proceeds. The general contractor is responsible for checking all dimensions

Notes

Key to materials

1. Plain Concrete Roof Tiles Type 1.
2. Brickwork type 1
3. Brickwork type 2
5. Plain concrete vertical tile hanging type 1
7. Entrance canopy - PPC grey metal fascia with white UPVC soffit
8. Windows - UPVC. Colour: Grey
10. Rainwater Goods - Black UPVC.
11. Jamb closer boards to openings
13. Fascias - White UPVC
14. Barge Boards - White UPVC - Straight Edge
15. Entrance door with glazed side panel to match windows.
17. Glazed Patio doors - UPVC. Colour: Grey.
22. Potential PV Panels.
24. Soldier course banding brick type 1

P1 04-07-2019
Issued for Planning.

JW SH

Rev Date + notes

Drawn Chkd

r h partnership architects
30-31 Foundry Street Brighton BN1 4AT
T 01273 645220
www.rhpartnership.co.uk
brighton@rhpartnership.co.uk

Project
Land to the West of Coldharbour
Farm Road, Emsworth

Drawing
House Type Block A2 (2B4P)
Proposed Floorplans and Elevations
Unit GIA - 79m2

Project originator volume level type role number revision

P0768-RHP-ZZ-XX-DR-A-2002 P1

Scales: @ A1 RHP Project Drawn Chkd
1:100 P0768 JW SH

Status Suitability

Planning

S2

1:100 SCALE BAR

