


1

1 : 50

GROUND FLOOR

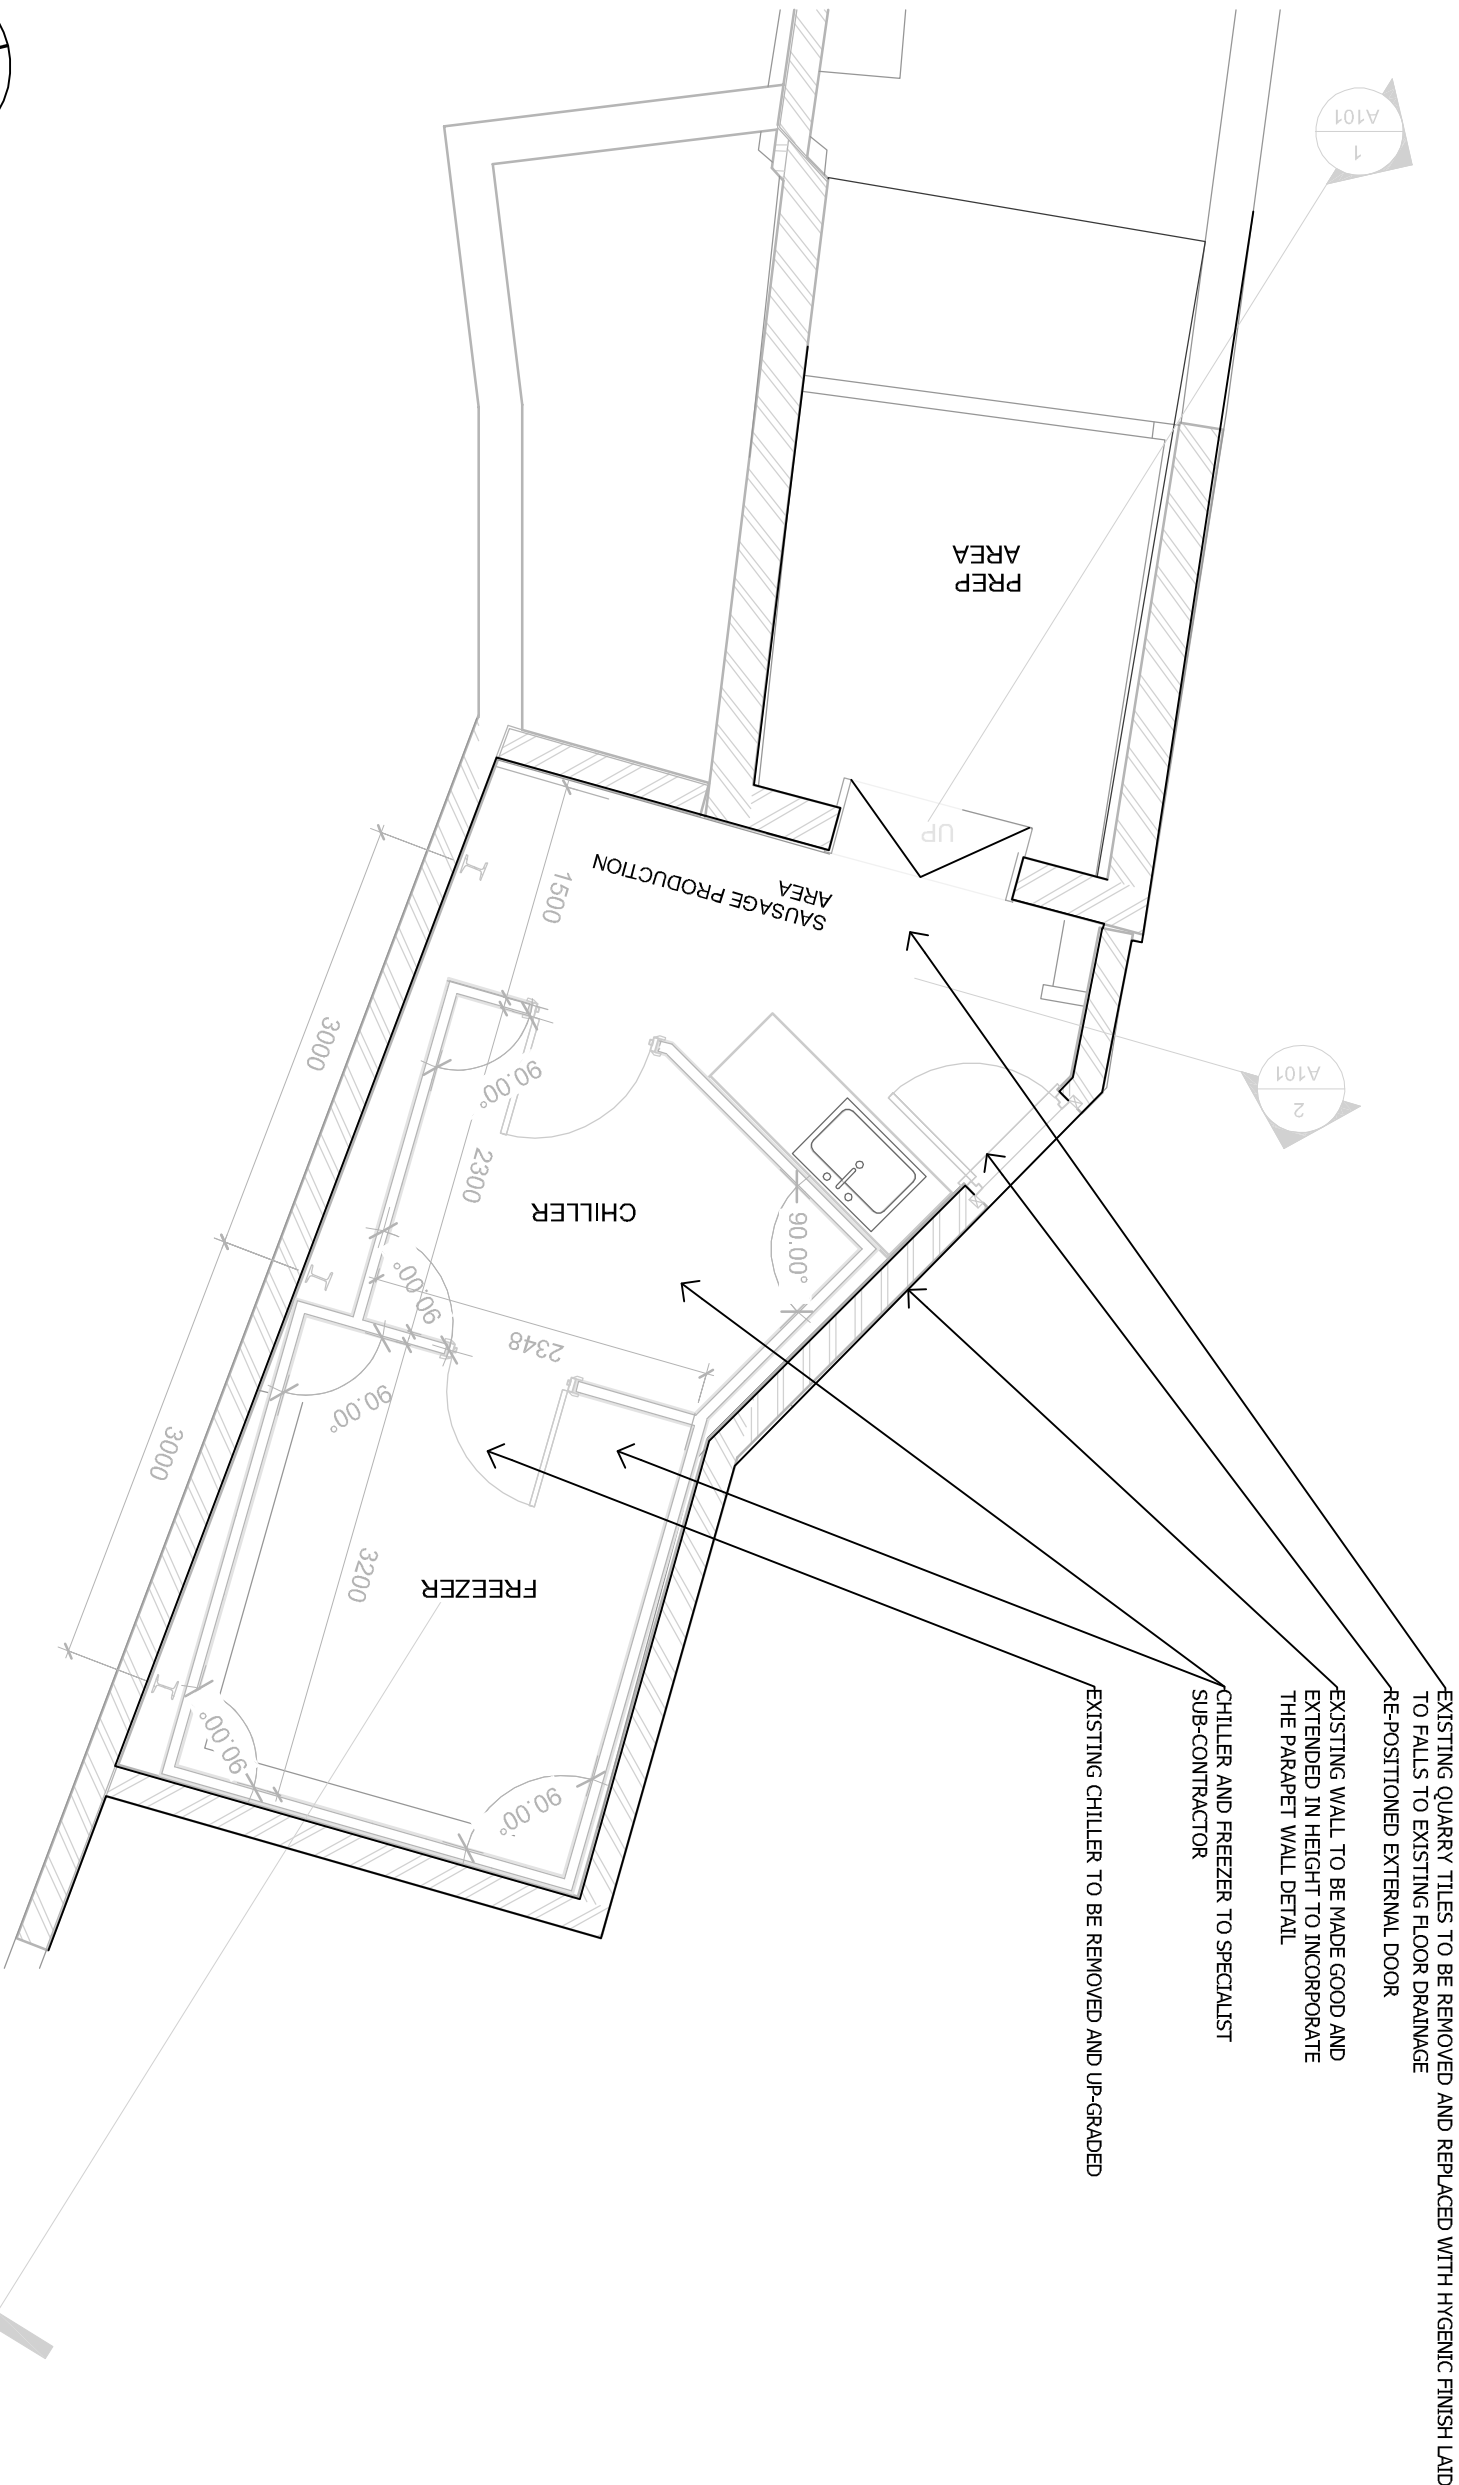

No.	Description	Date

Hazel Butler Architects Hazel Butler DIPARCH,ARB 24 Nightingale Close Rowlands Castle T:023 924 13680				PROJECT		TREAGUST BUTCHERS 17 HIGH STREET EMSWORTH		CLIENT		MR TREAGUST AND MRS CHARLTON	
CODE	STATUS	SUITABILITY DESCRIPTION	PURPOSE OF ISSUE	SHEET	PROPOSED GROUND FLOOR PLAN						
					Date	28 NOVEMBER 2019	Project number	08-19	Scale (@ A3)	1 : 50	REV
					Drawn by	hb	DRAWING NUMBER				08-19-DR-A-201
					Checked by	HB					