


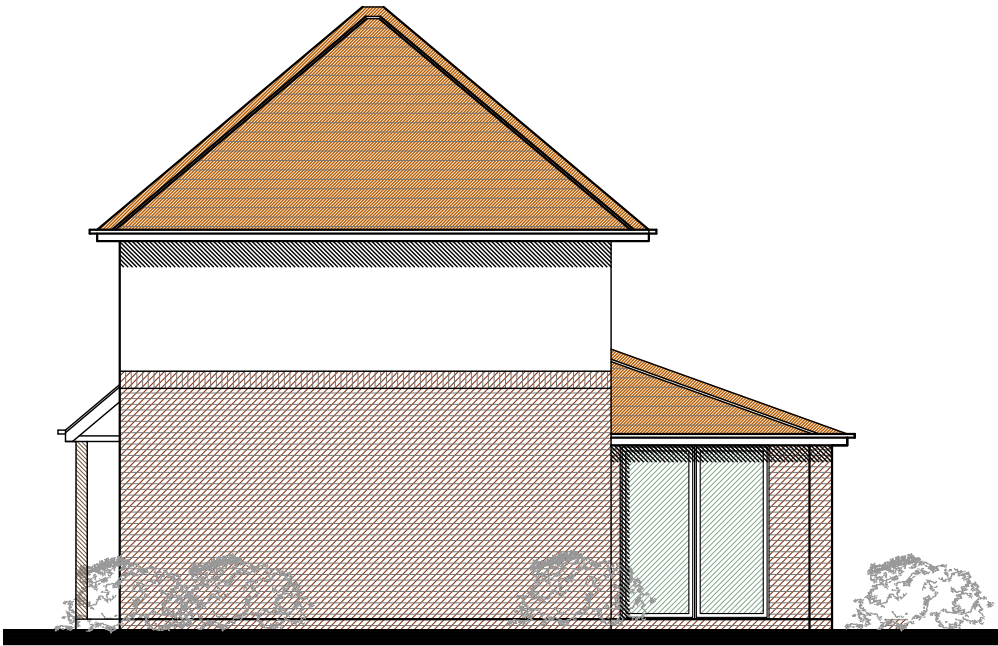


PROPOSED NORTH ELEVATION
SCALE 1:100@A3
SCALE 1:50@A1



PROPOSED WEST ELEVATION
SCALE 1:100@A3
SCALE 1:50@A1



PROPOSED SOUTH ELEVATION
SCALE 1:100@A3
SCALE 1:50@A1

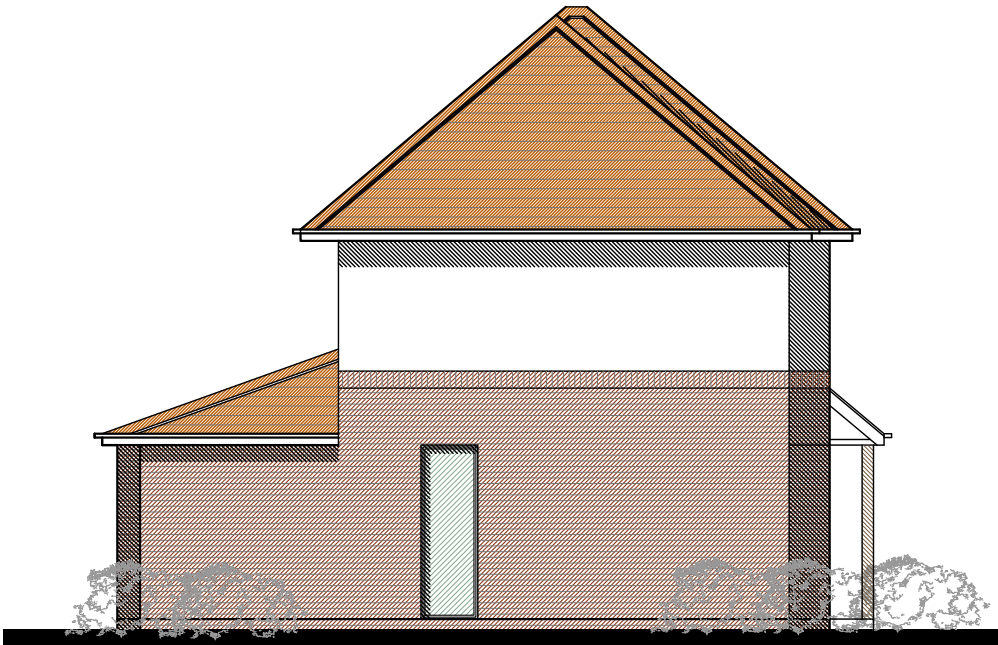

PROPOSED EAST ELEVATION
SCALE 1:100@A3
SCALE 1:50@A1



KRP
11 Queen Anne's Dr, Havant PO9 3PG

Drawn by SH
Checked by DH
Scale As shown

These drawings are for planning application purposes only and may require additional details prior to a Building regs application. All the dimensions to be checked on site prior to commencement of work. Do not scale from drawing.

Revision	Notes	Date
a	Amendments to Case Officer Comments	29/05/19
b	Amendments to Case Officer Comments	07/06/19
c	Amendments to Case Officer Comments	28/06/19
d	Amendments to Case Officer Comments	30/08/19

1074 Christchurch Road Bournemouth BH7 6DS 01202 280638

Drawing Status key:			
SK	-	Sketch	P - Preliminary
D	-	Draft	S - Submitted
A	-	Approved	T - Tender
C	-	Construction	I - Information

Proposed Elevations

Drawing ref: Status:

1106R1/104d | S

dot
architecture

www.dotarchitecture.co.uk Design On Toast LTD