

9 - JUN 2020

RECEIVED

CONC INTERLOCKING
TILES

TILES TO MATCH
EXISTING / SMOOTH
FINISH

1/2 BRICK
TO MATCH
EXTG

MATERIALS:- CONC INTERLOCKING TILES TO MATCH EXTG
COLOUR WITH SMOOTH FINISH / REDUCED PITCH
FACING BRICKS TO MATCH EXTG
D/G WHITE NPVC WINDOWS TO MATCH

ADJUST WINDOW
HEAD
FLASHING
NEW PITCH ROOFING OVER

No 43

Gate




Footpath

Ramp Access

FRONT ELEVATION - SOUTH WEST

SIDE ELEVATION - NORTH WEST

SOUTH EAST ELEVATION

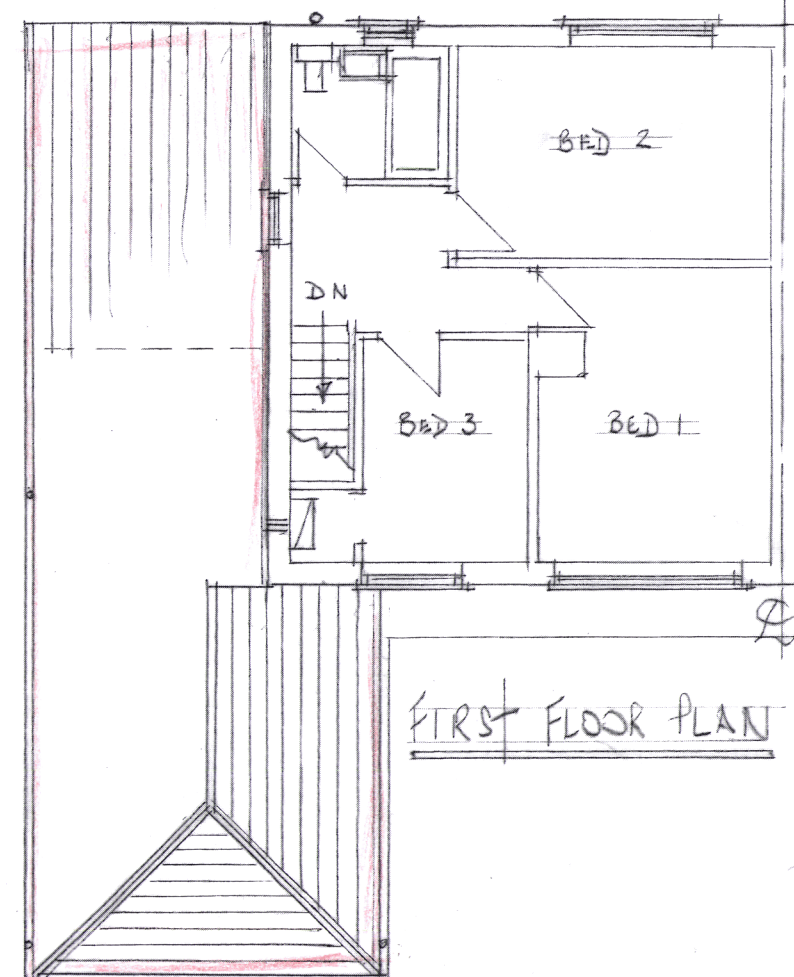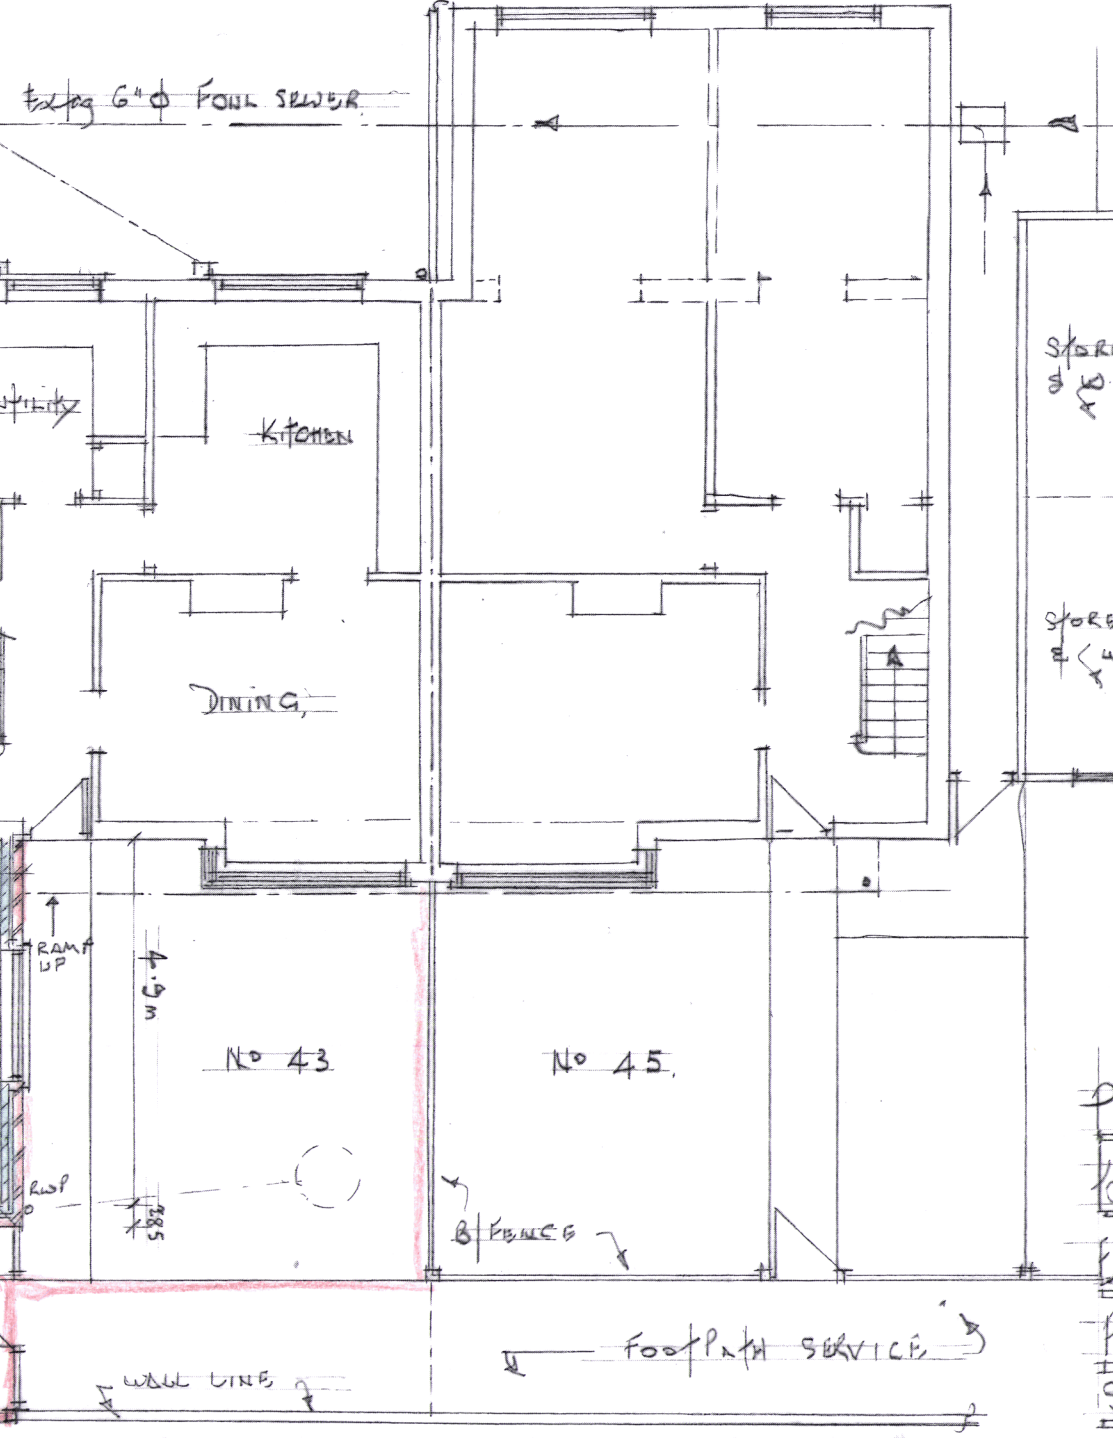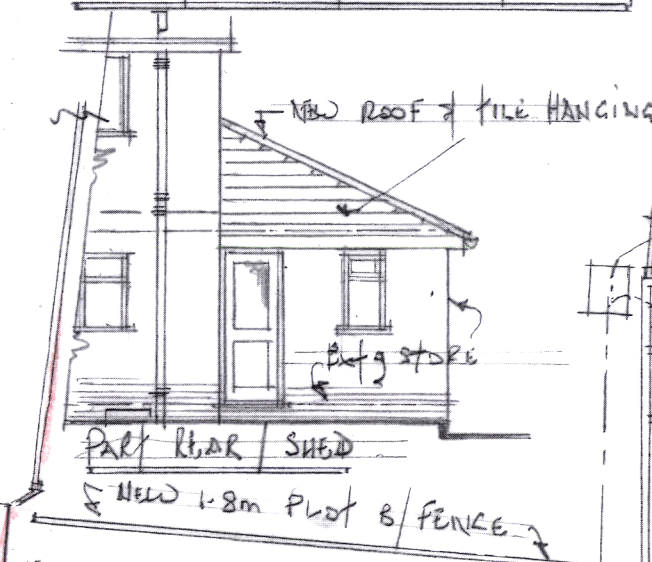

GROUND FLOOR PLANS

SCALE 1:100

FIRST FLOOR PLAN

PROPOSED SIDE EXTENSION AND PITCH ROOFING
TO EXISTING STORES BUILDING AT NO 43

ELIZABETH RD - WATERLOOVILLE - PO7 7LZ

FOR MR J.G. GILL

SCALE 1:100

0 1 2 3 4 5 METERS

DWG NO. JG/1.