





1 proposed rear elevation - west
scale 1:100 @ A3

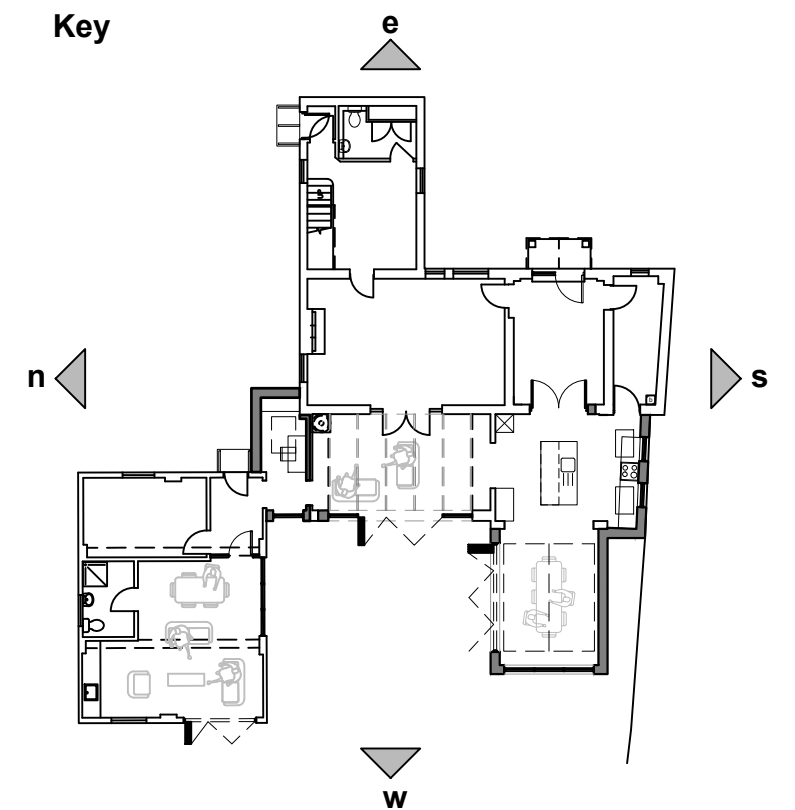

material key

- 1 render
- 2 grey finish windows & doors
- 3 roof glazing bars
- 4 flat roof window
- 5 roof tiles as existing
- 6 glass canopy
- 7 aluminium coping

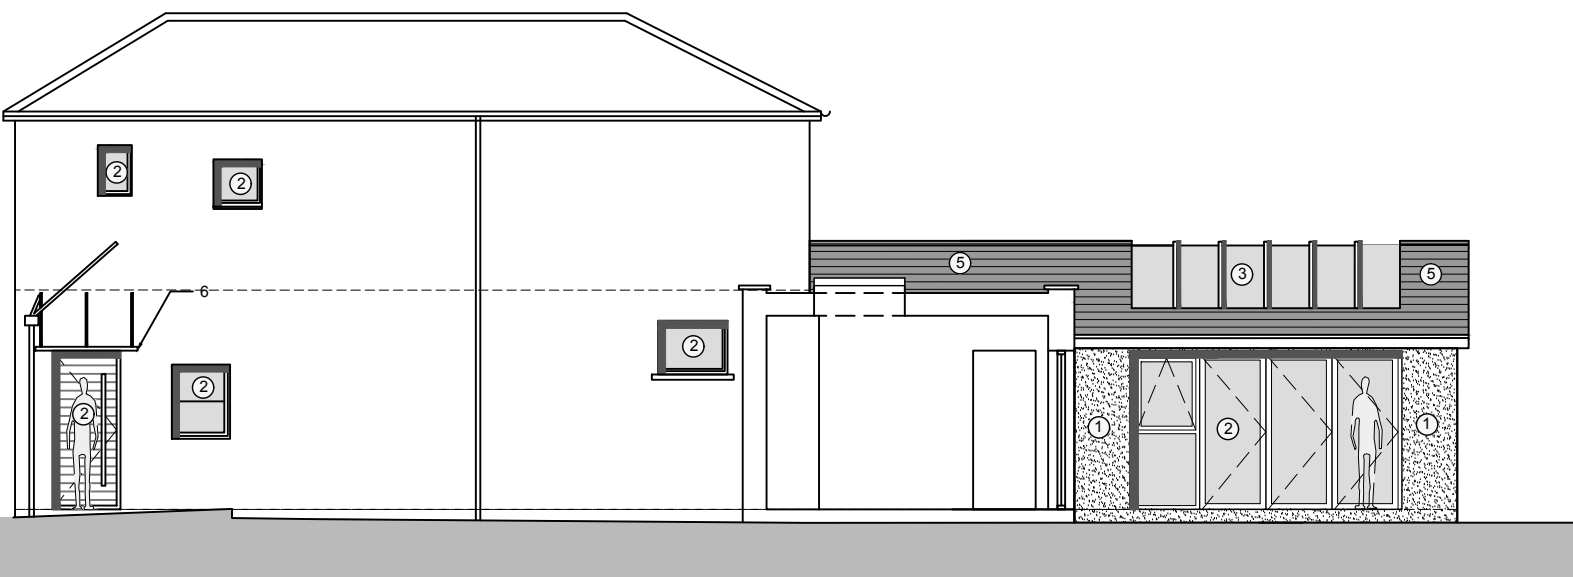

2 proposed side elevation / section - north
scale 1:100 @ A3

pre-application

this drawing is not for construction
this drawing is the property of:
dwell design
unit 8d,
funtley court,
funtley hill,
fareham,
po16 7uy

revisions
a/08.05.19/design updates
b/24.05.19/design updates
c/29.08.19/issued for pre-application

scale bars
1:100
0 1 2 5

scale
1:100 @ A3

job name
clarence house,
stamford avenue

date
february 2019

job number 18038
drawing number (pl)015

dwell design ltd

drawing name
proposed house
elevations
sheet 2 of 2

status
planning

revision
c