


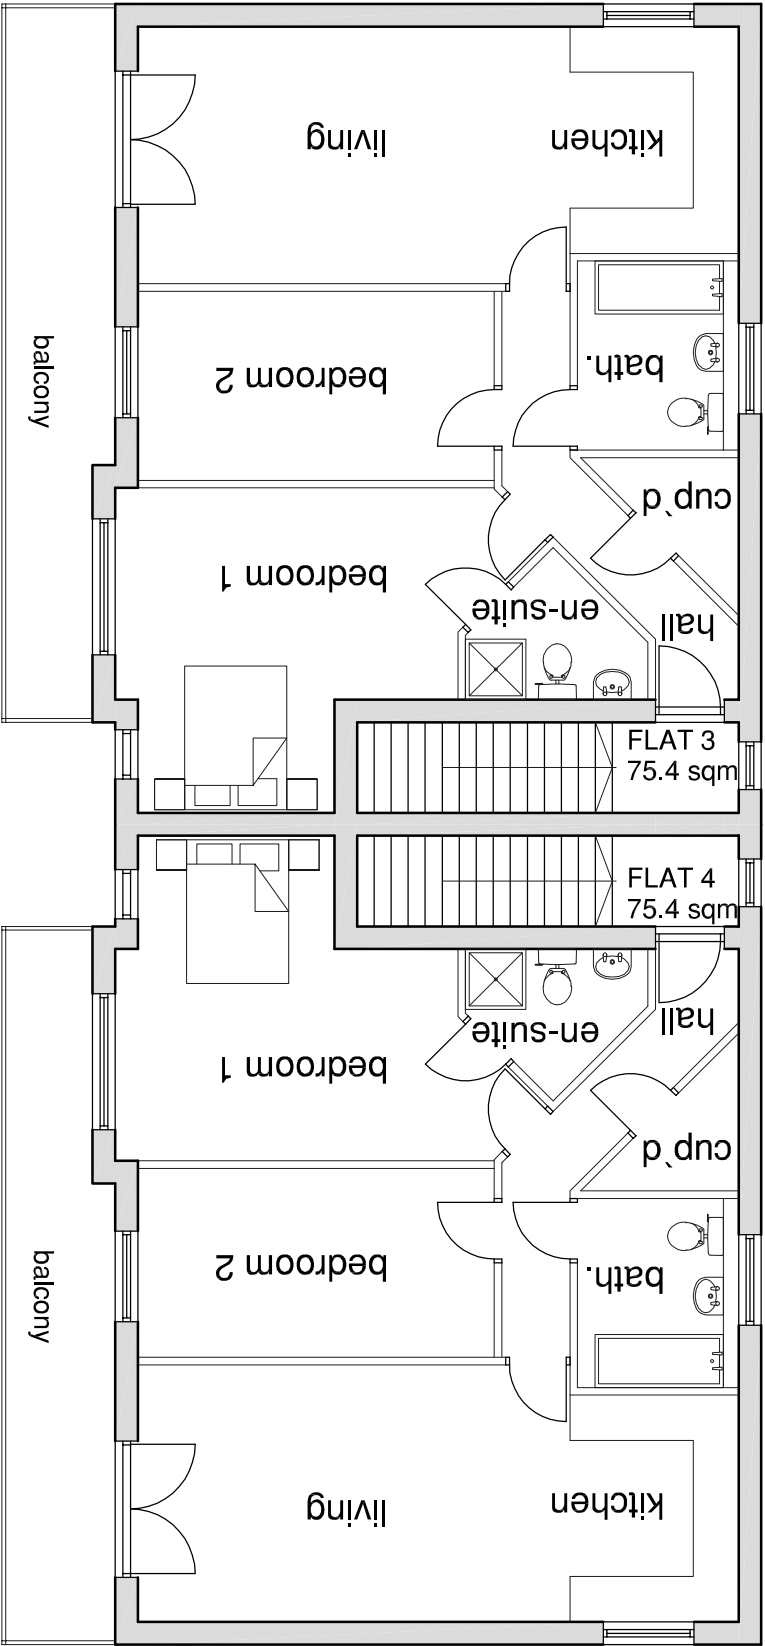

First Floor Plan

PROJECT

*Proposed Development on Land off
Elizabeth Road, Waterlooville*

CLIENT

East Pallant Developments

DRG TITLE

First Floor Plans

PROJECT NO.

20004

DRAWING NO.

1001


SCALE

1:100@A3

REV

-

SCALE BAR 1:100

 

	ORIGINAL ISSUE		
Rev	DESCRIPTION	Dwn / Date	Chk / Date
0	This drawing is copyright and must not be disclosed to third parties without permission Scaled dimensions are not to be used for construction		

4 Queensgate
Queens Road
Fareham
Hampshire
PO16 0NW

Tel: 01329 288911
Fax: 01329 221913
E-mail: admin@m2architecture.com