




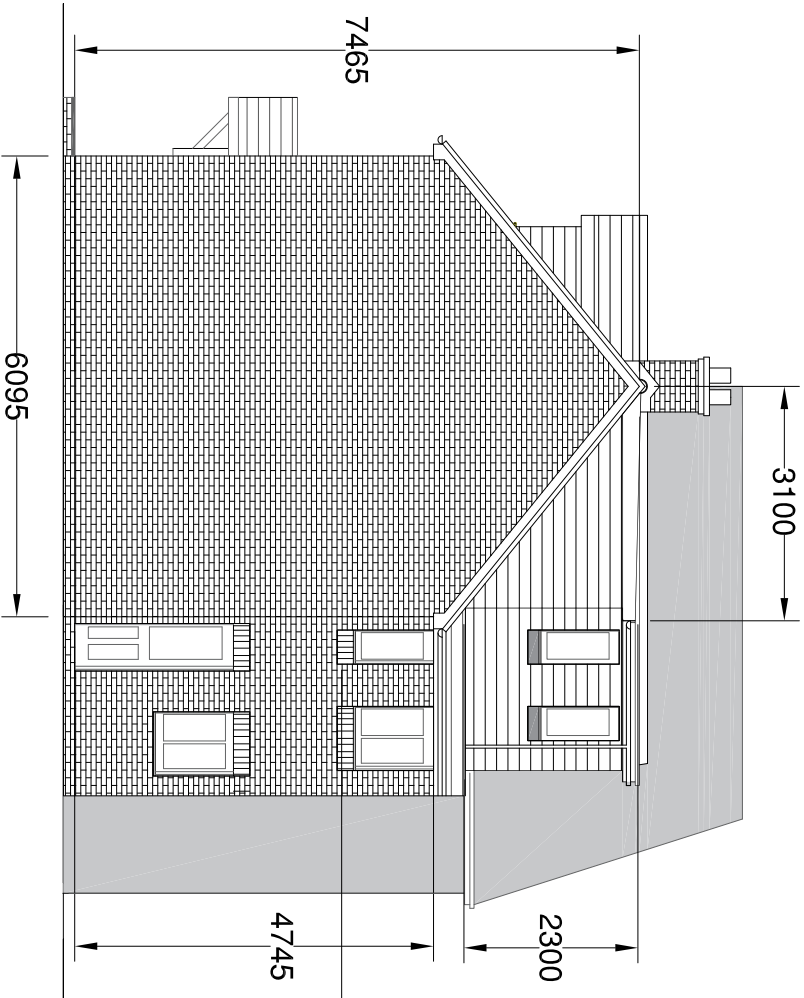



Proposed East Elevation

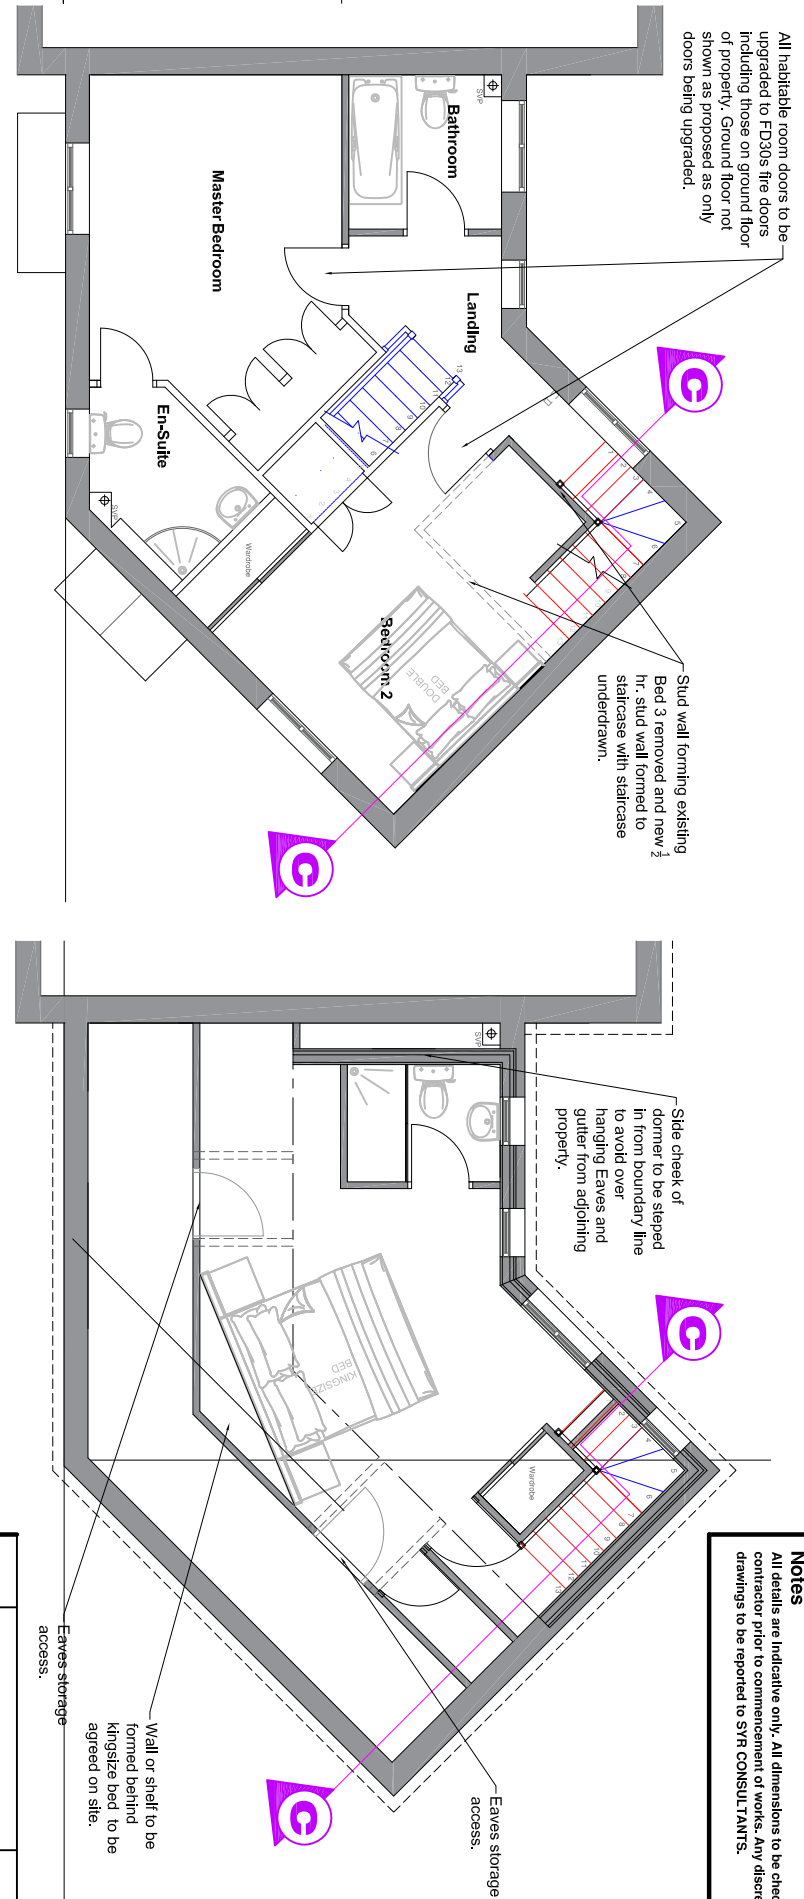

Notes
All details are indicative only. All dimensions to be checked on site by contractor prior to commencement of works. Any discrepancies in drawings to be reported to SYR CONSULTANTS.

 

Proposed Plan (First Floor)
Proposed Floor Plans at 1:100 Scale

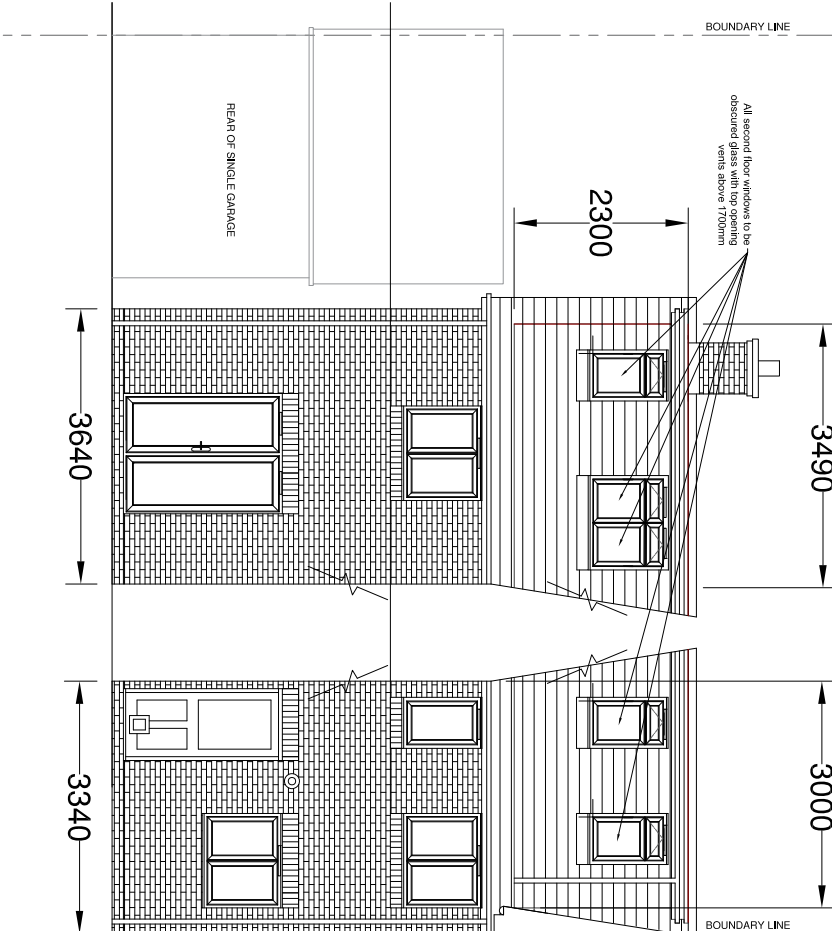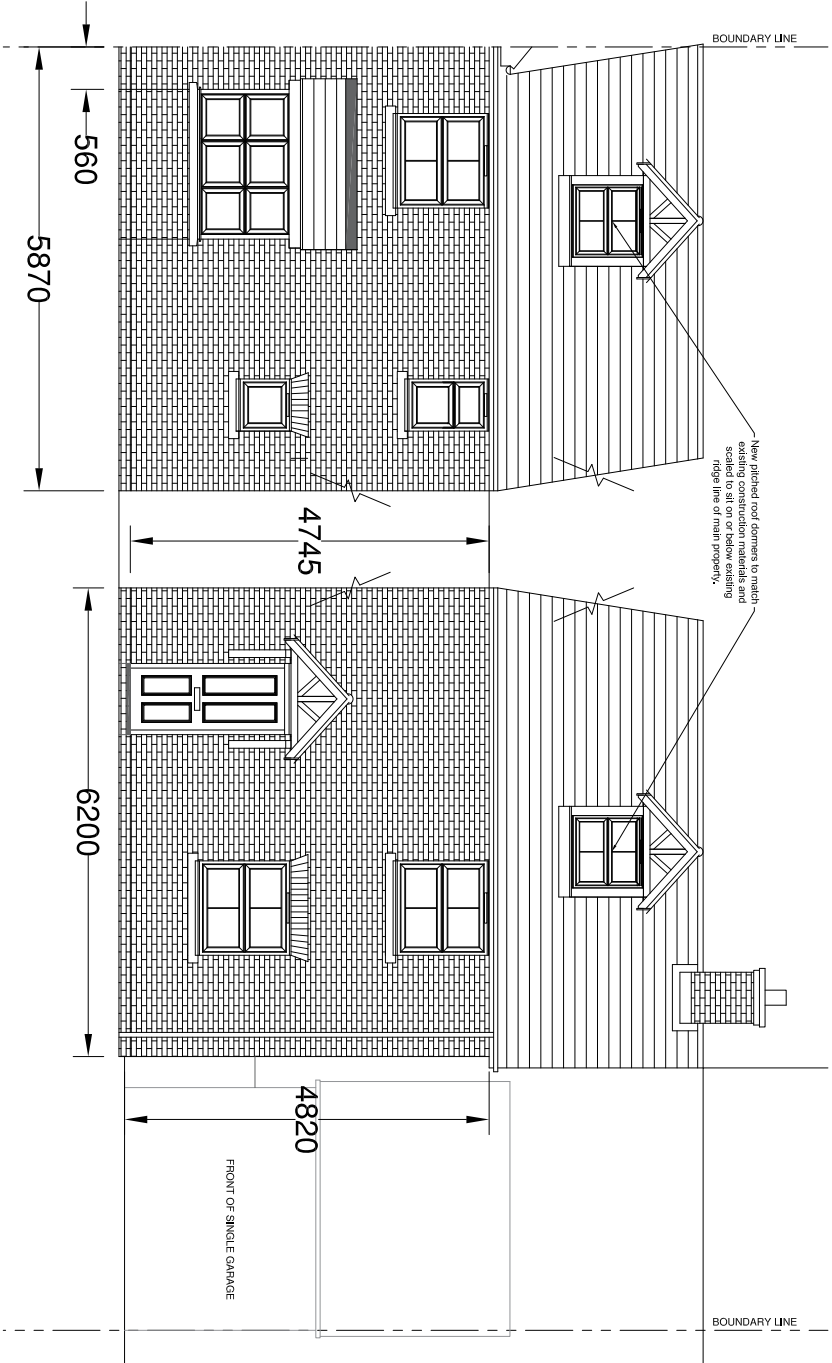

Proposed Elevations at 1:100 Scale



DRAWING TITLE:
Proposed Plans and
Elevations of Property

PROJECT:
Loft and Garage Conversion

CLIENT:

Mr and Mrs A. Thrift
19 Brushwood Grove
Emsworth
PO10 7GJ

SYR CONSULTANTS,
SPITFIRE HOUSE,
7 NETTLETON AVENUE,
TANGMERE, WEST SUSSEX, PO20 2HZ
TEL 01243 787859 MOB 07850122634
EMAIL: rsyred@syiconsultants.com

Rev.	Amendments	Date	D/W.
B	Front dormers added glass to rear 2nd floor obscured with opening vents above 1700mm	16/07/20	RS
A	Existing replicated with Proposed	04/06/20	RS

DRAWN: JOB NO: SCALE: RCS 2020/04/01 As Shown @A3

CHECKED: DRAWING NO: REV: SJS

DATE: April 20 **PR/01** **B**

ISSUE: PLANNING

© SYR Consultants.com