

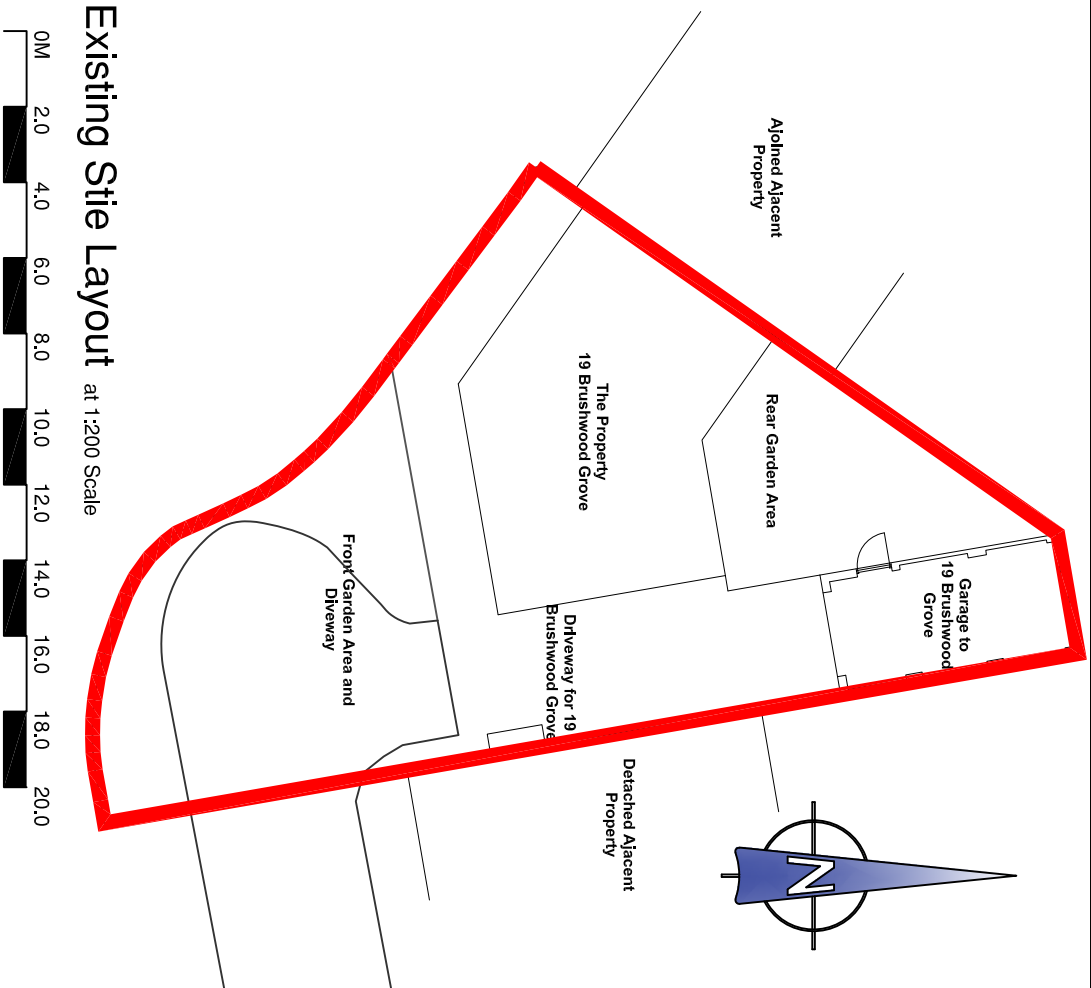
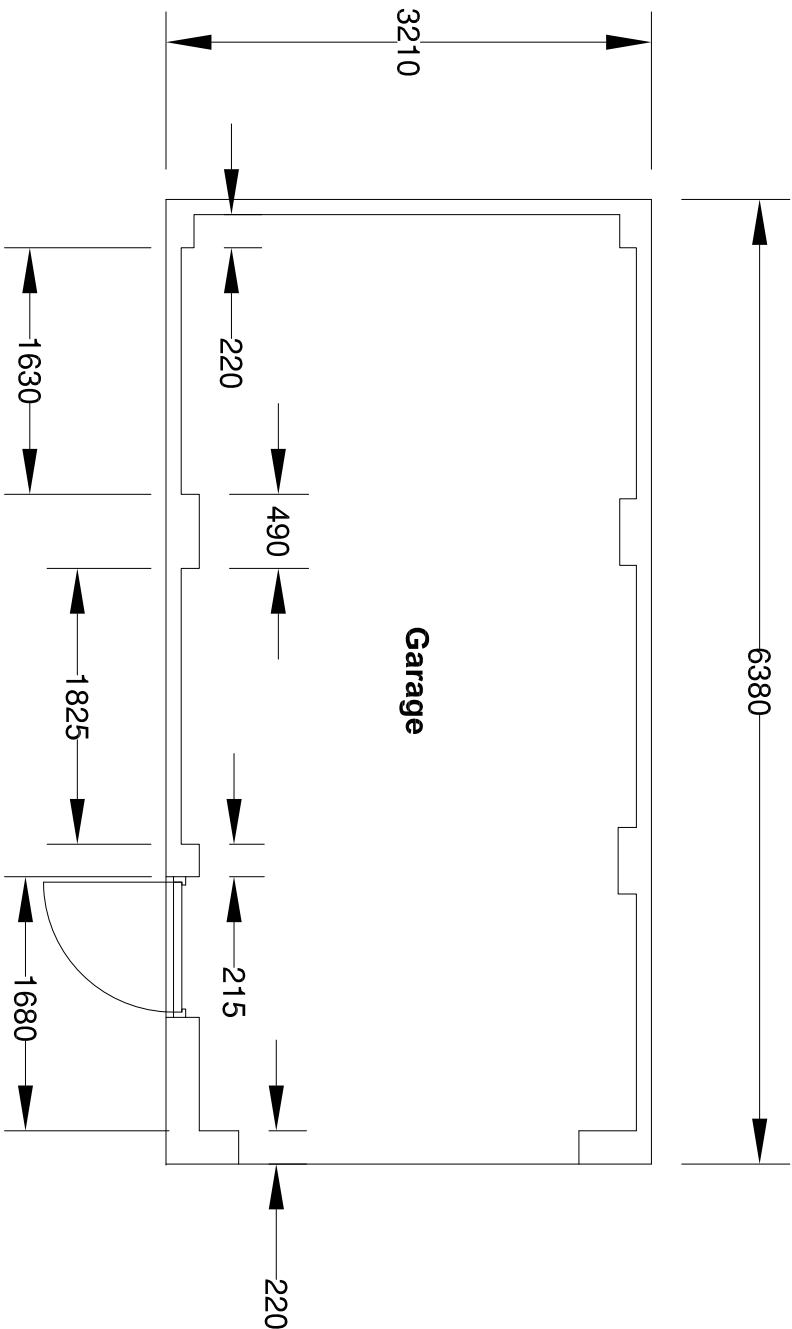


Notes
All details are indicative only. All dimensions to be checked on site by contractor prior to commencement of works. Any discrepancies in drawings to be reported to SYR CONSULTANTS.

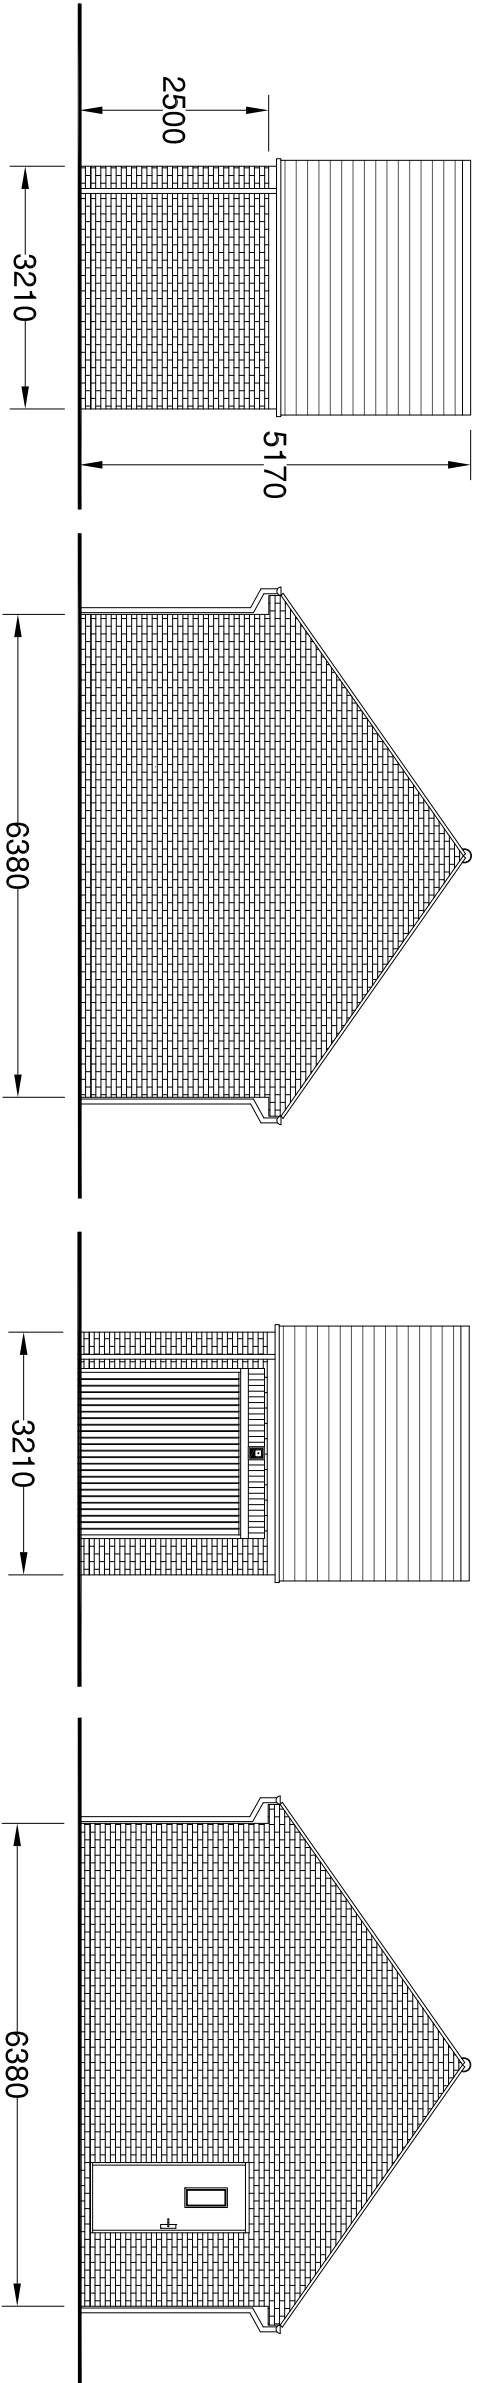

Existing Garage Plan at 1:50 Scale

 


Existing North Elevation

Existing East Elevation

Existing South Elevation

Existing West Elevation

Existing Elevations at 1:100 Scale

 

SYR CONSULTANTS,
SPITFIRE HOUSE,
7 NETTLETON AVENUE,
TANGMERE, WEST SUSSEX, PO20 2HZ
TEL 01243 787859 MOB 07850122634
EMAIL: rsyred@syrconsultants.com

CLIENT:

Mr and Mrs A. Thrift
19 Brushwood Grove
Emsworth
PO10 7GJ

PROJECT:

Loft and Garage Conversion

DRAWING TITLE:

Existing Plan,
Elevations of Garage
and Site Layout

DRAWN:

RCS

CHECKED:

SJS

DATE:

April 20

ISSUE: PLANNING

SCALE:

As Shown @A3

REV:

EX/02