


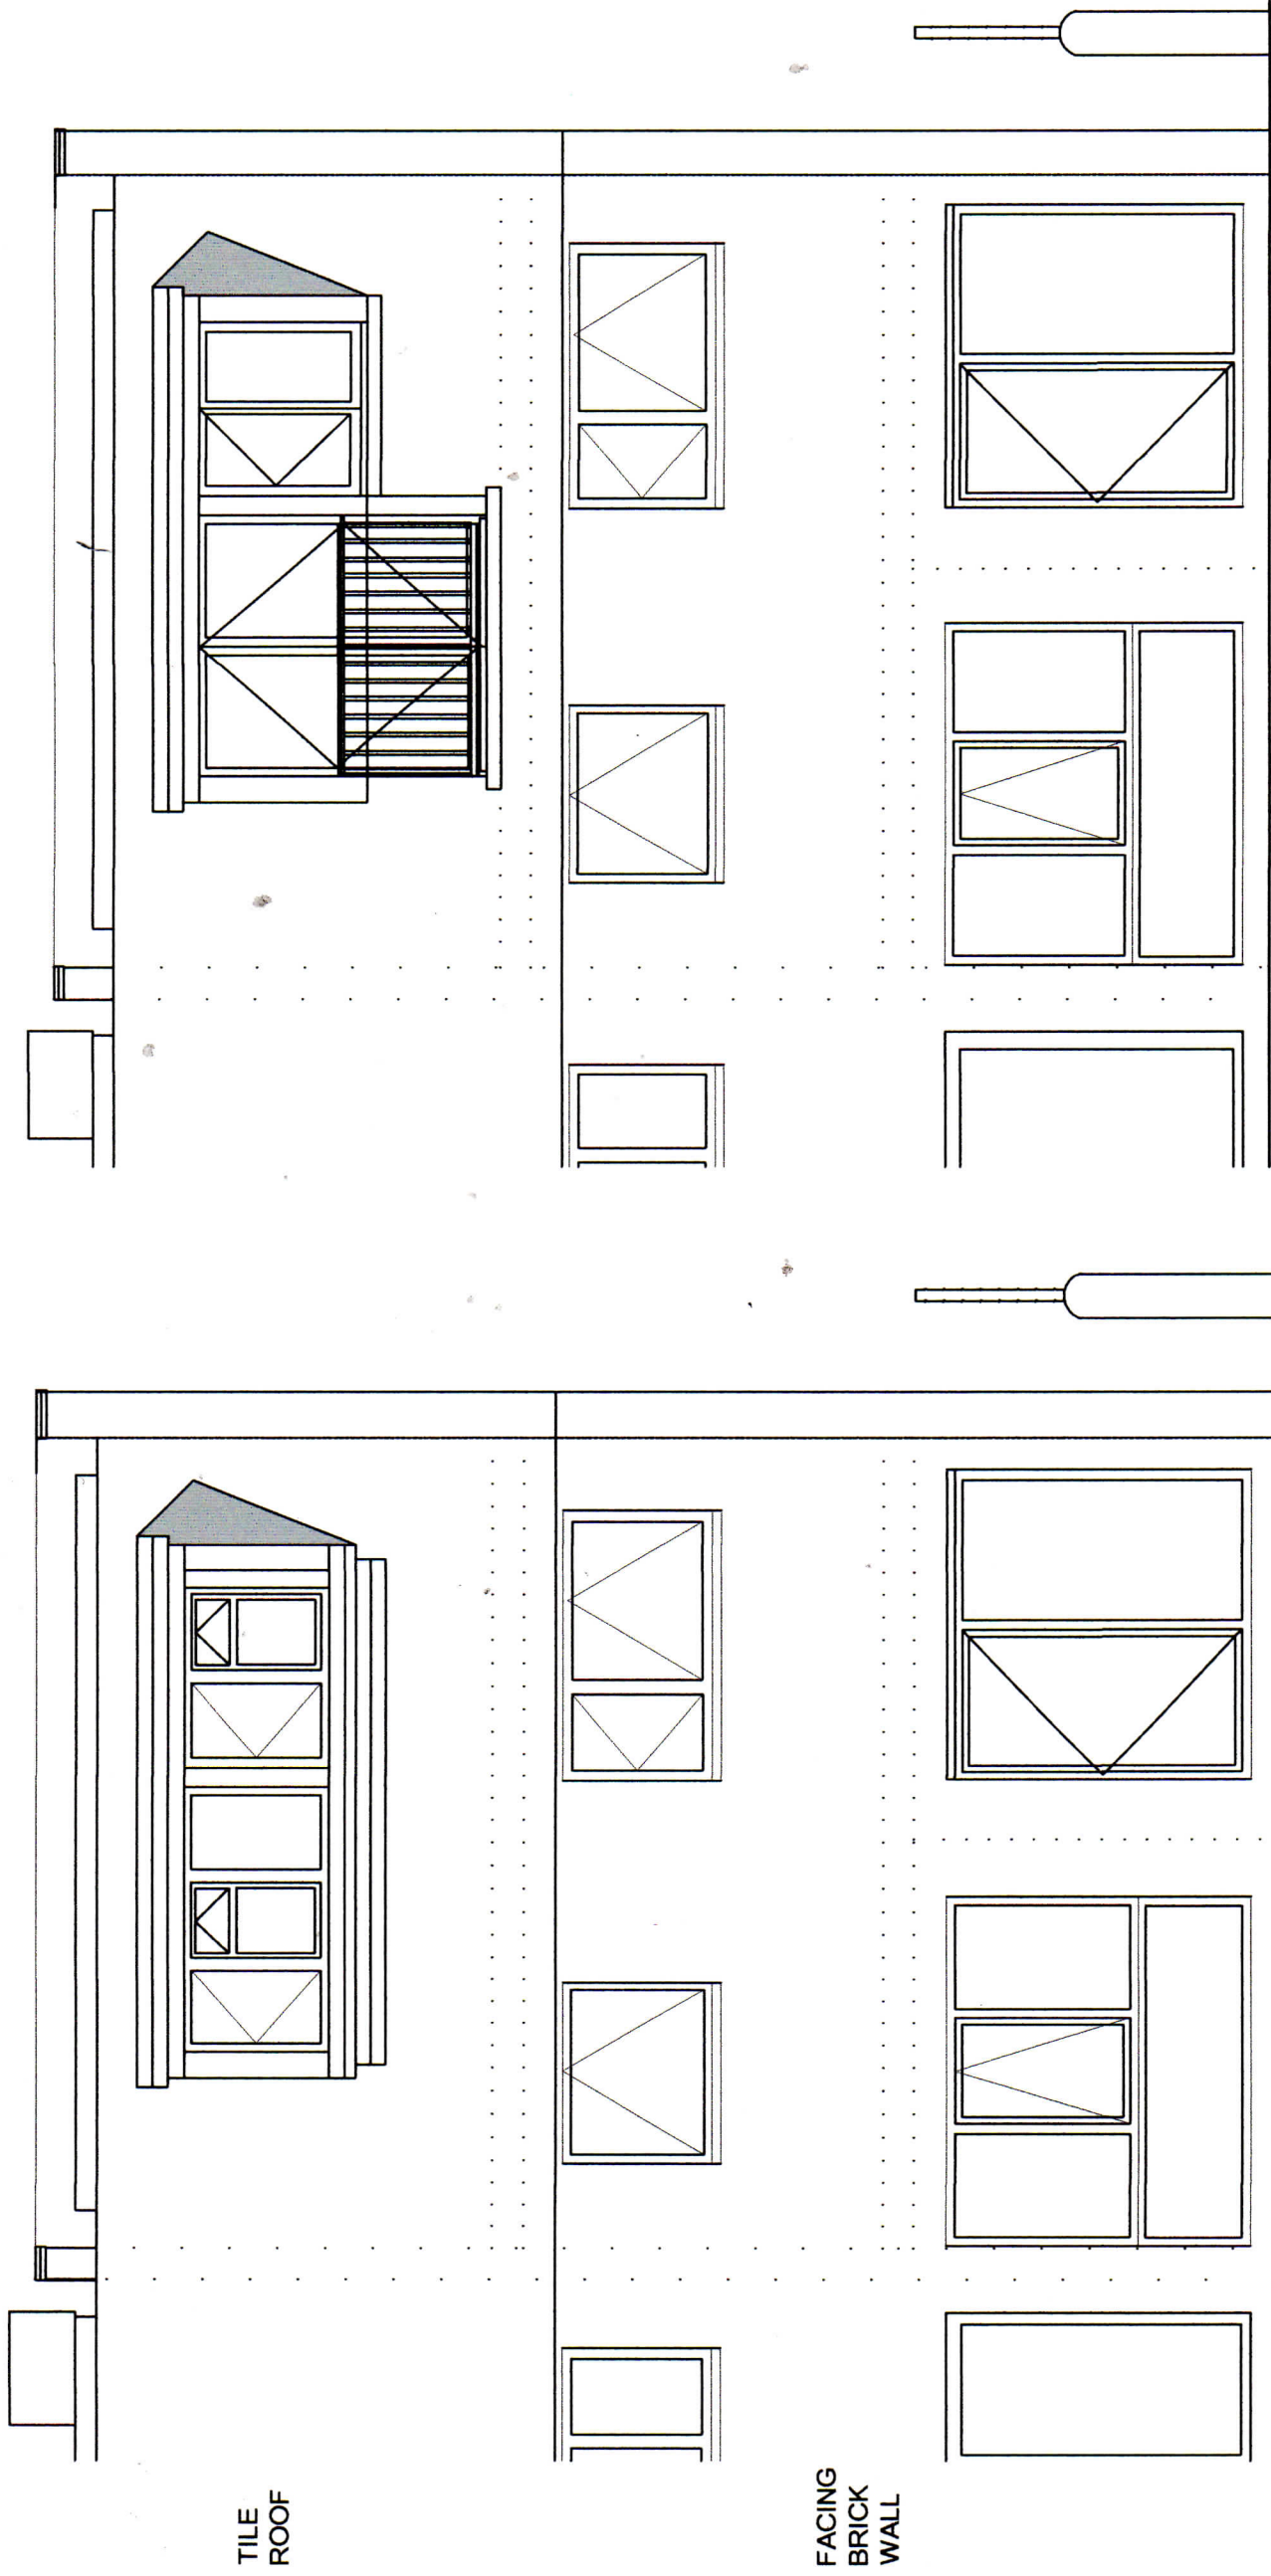

EXISTING REAR ELEVATION

NOTES:

EXISTING WINDOWS TO REAR ELEVATION ARE UPVC DIGLAZED

PROPOSED REAR ELEVATION

NOTES:

PROPOSED NEW WINDOWS TO REAR ELEVATION AT SECOND FLOOR ARE TO BE PAINTED WOOD - D/GLAZED.  
EXISTING DORMER ROOF AND CHEEKS RETAINED TO MAINTAIN PROFILE.  
NEW SIDE HUNG FULL HEIGHT WINDOW/DOORS AND LEADED CHEEKS TO REVEALS LEAD FLAT ROOF BELOW SILL WITH PAINTED STEEL BALUSTERS AND HANDRAIL TO JULIET BALCONY.

Title: REAR (EAST) ELEVATION : EXISTING AND PROPOSED Drg. No. 901/B/EL 2 Rev: A

Project: 7 BRIDGEFOOT PATH EMSWORTH PO10 7EA

Client: JUDITH CONDON

Scale 1:50 @ A3

Date: 24/03/20

Drawn: ACB Sheet size: A3

ALAN BAYNE ASSOCIATES CHARTERED ARCHITECTS

64 THE PIPER BUILDING PETERBOROUGH Rd. FULHAM LONDON, SW6 3EF . Mob: 07581 153841 Email: alanbayne@gmail.com

