

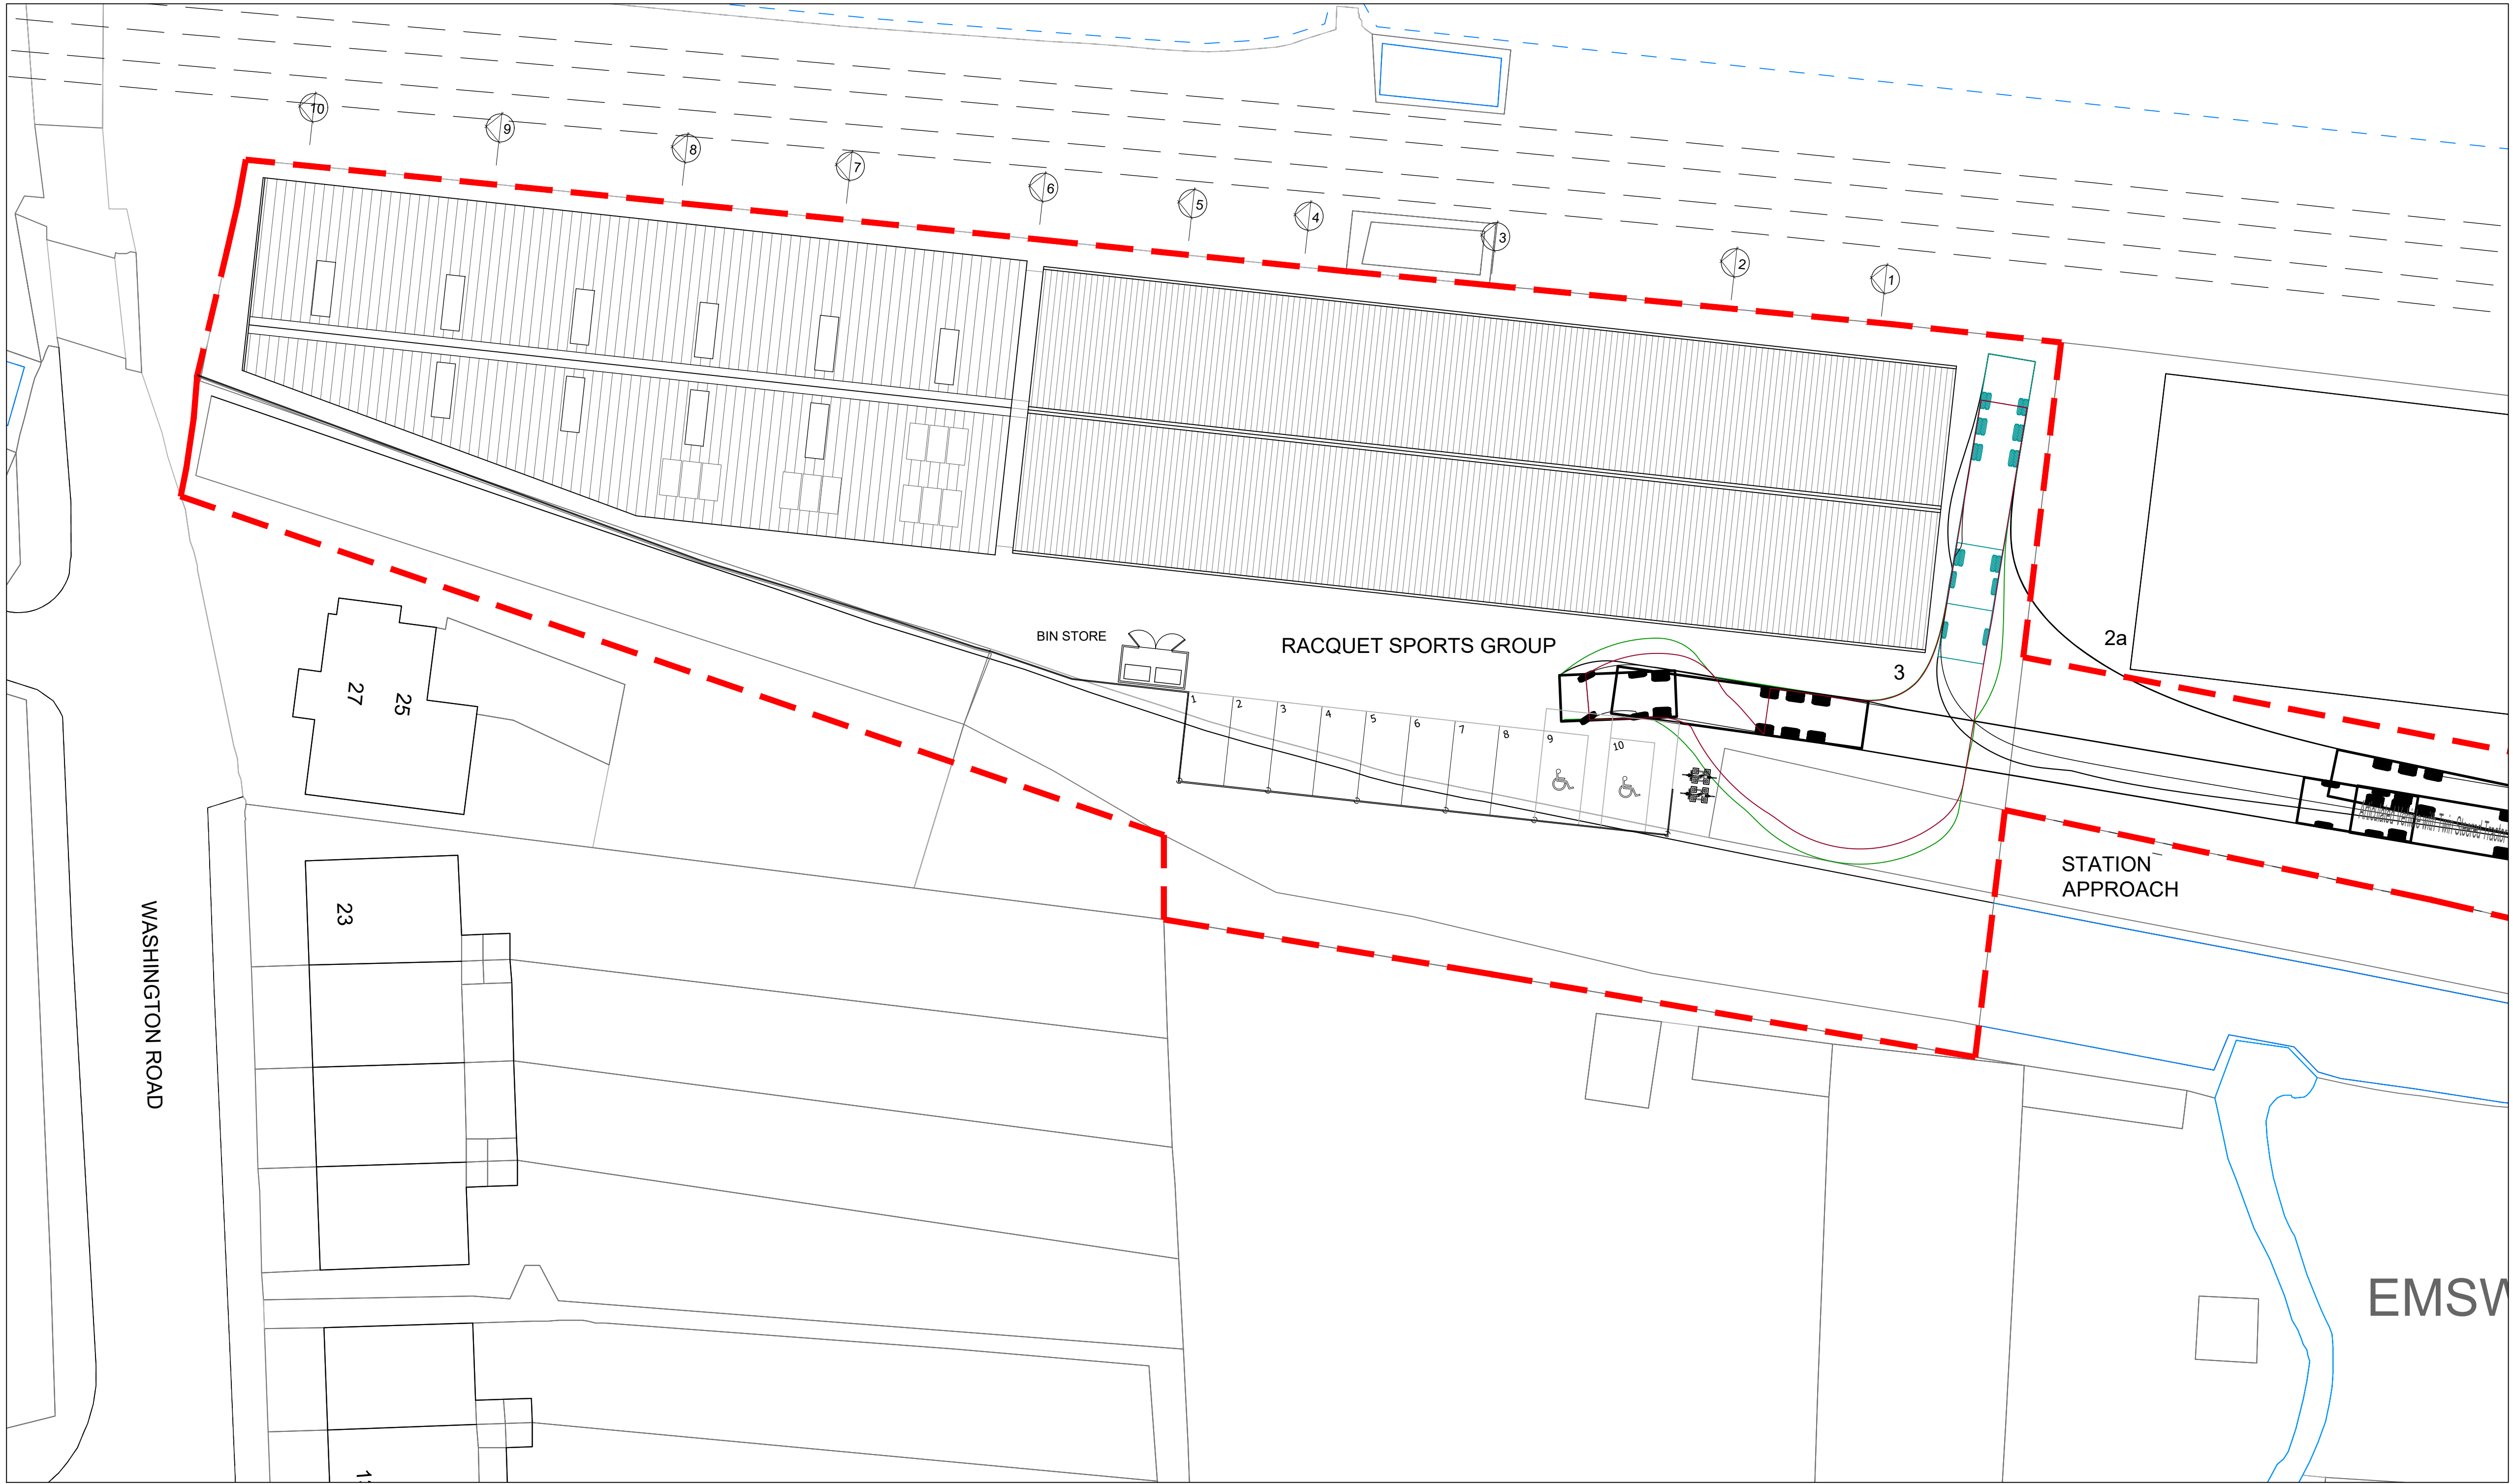
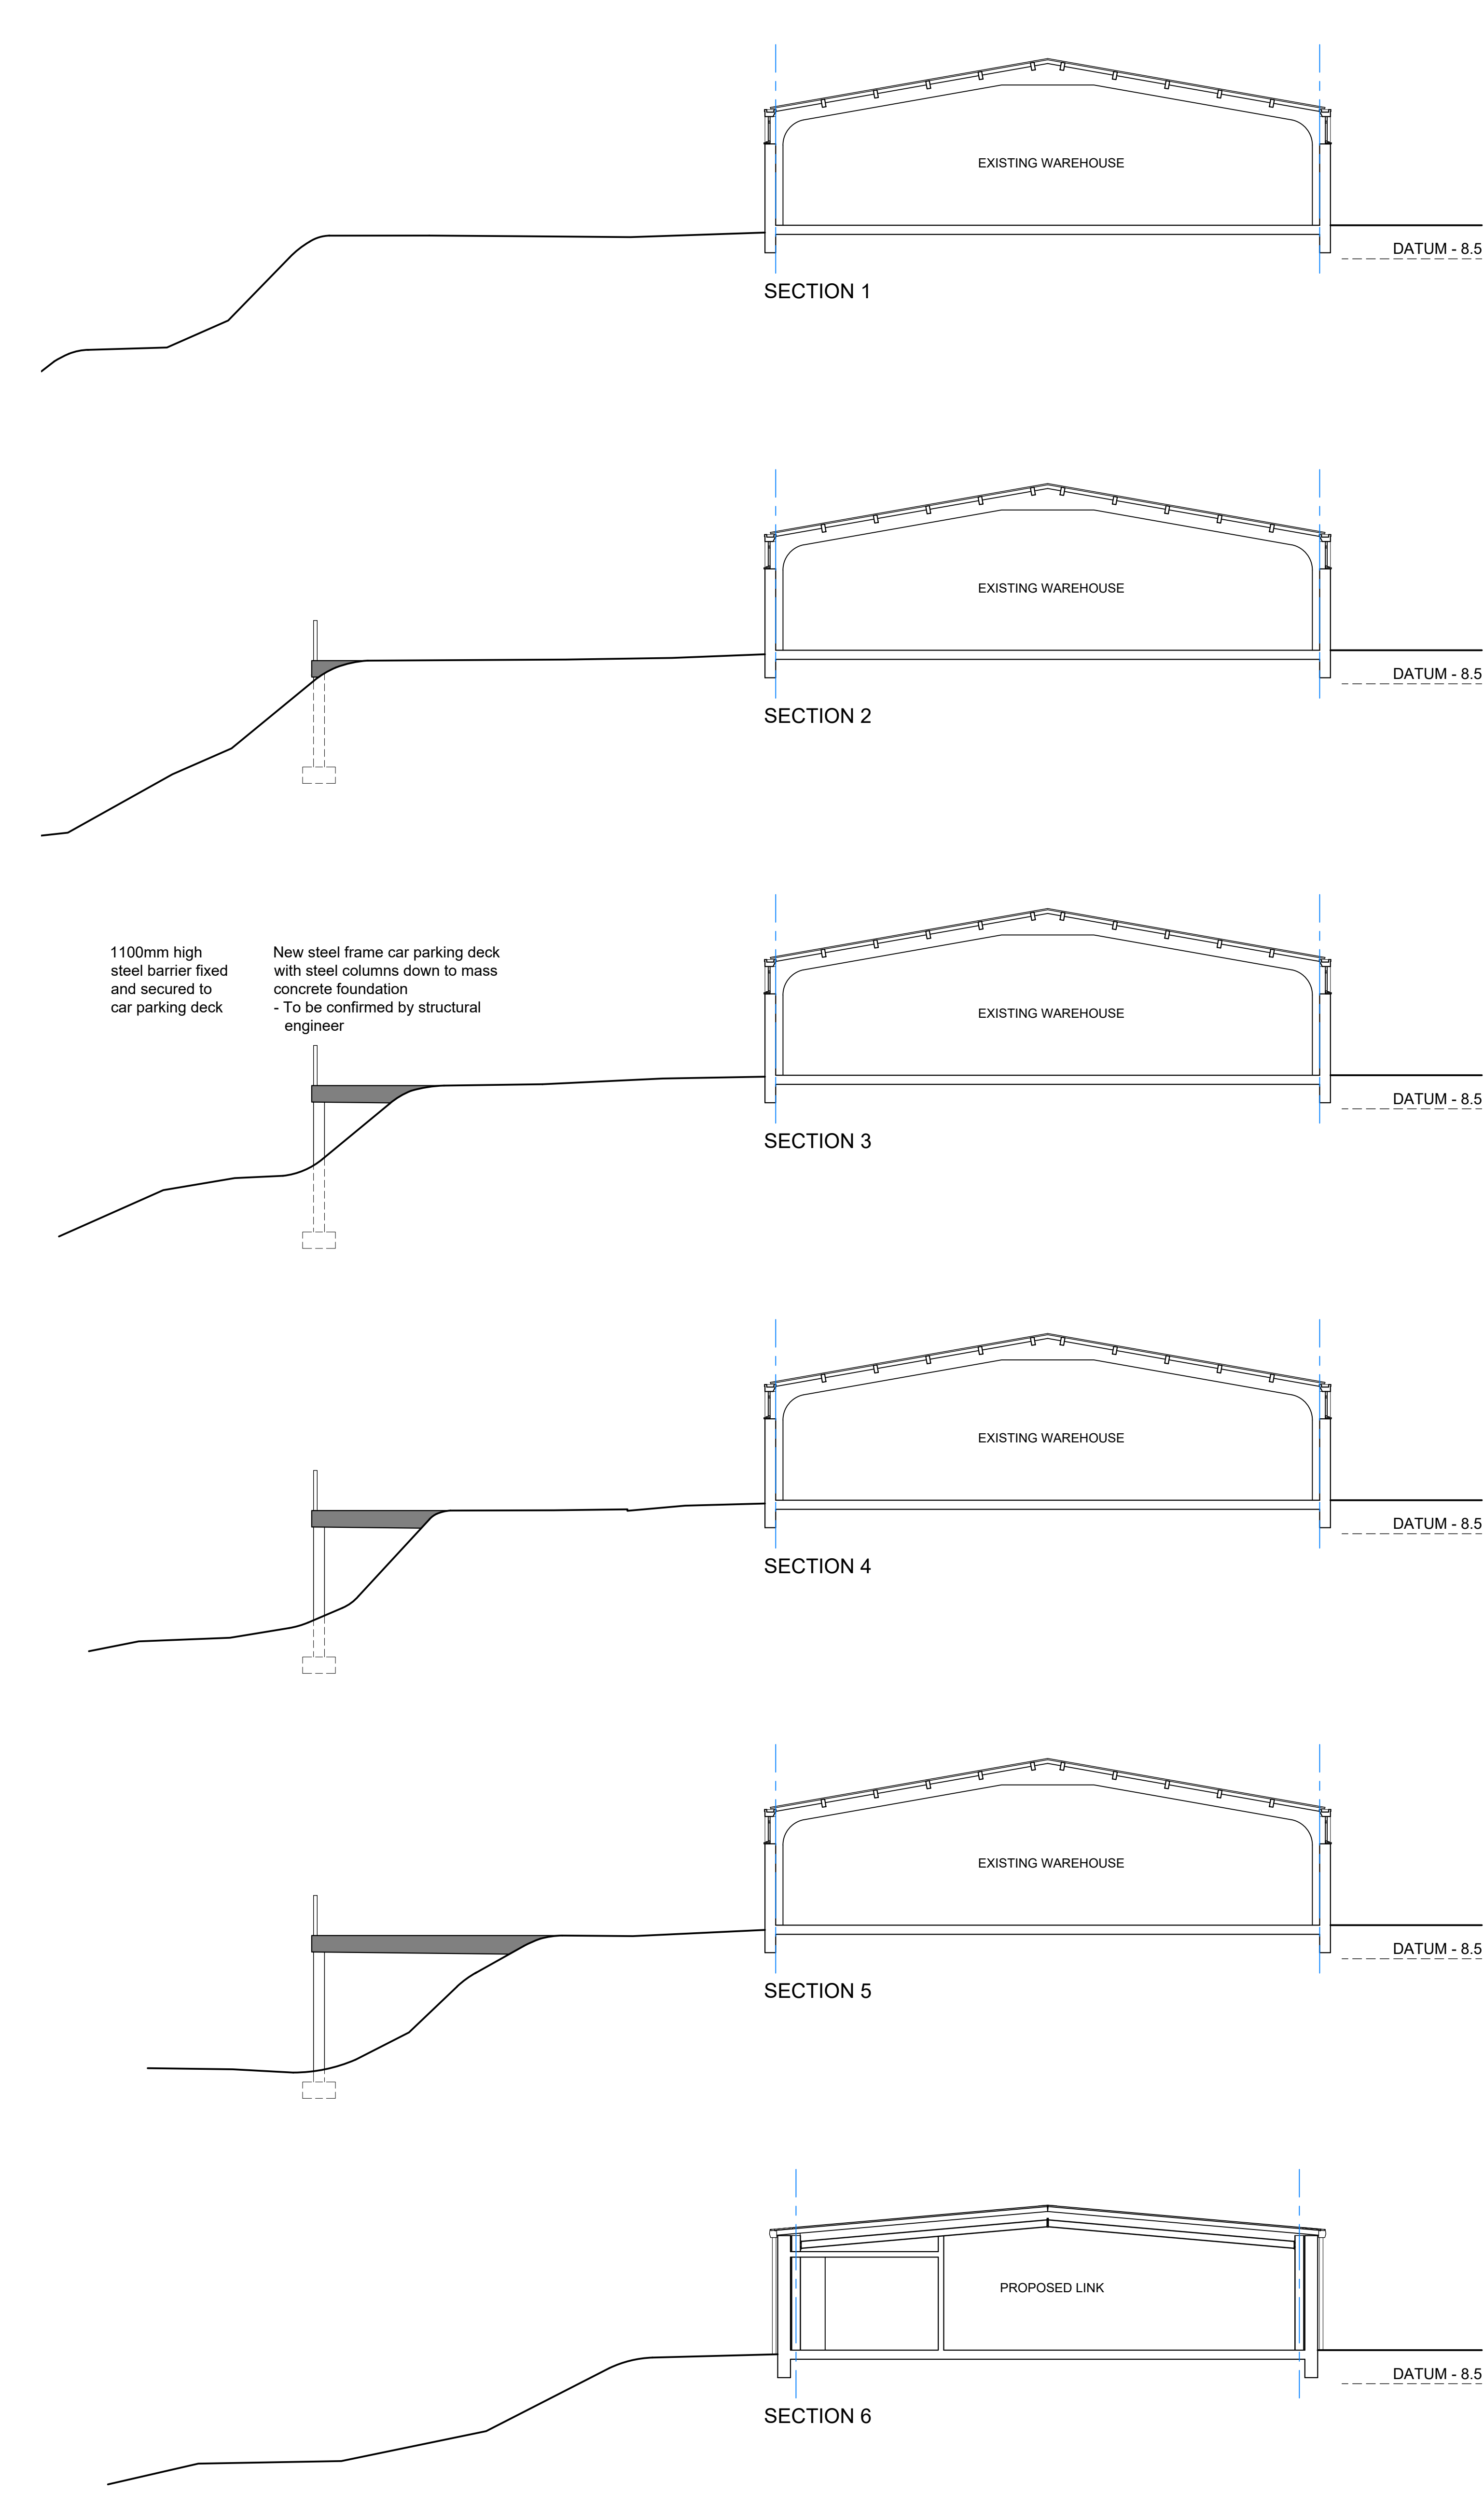


 

SITE PLAN 1:200

2.0 0.0 2.0 4.0 6.0 8.0 10.0

Scale 1/200 (in metres)

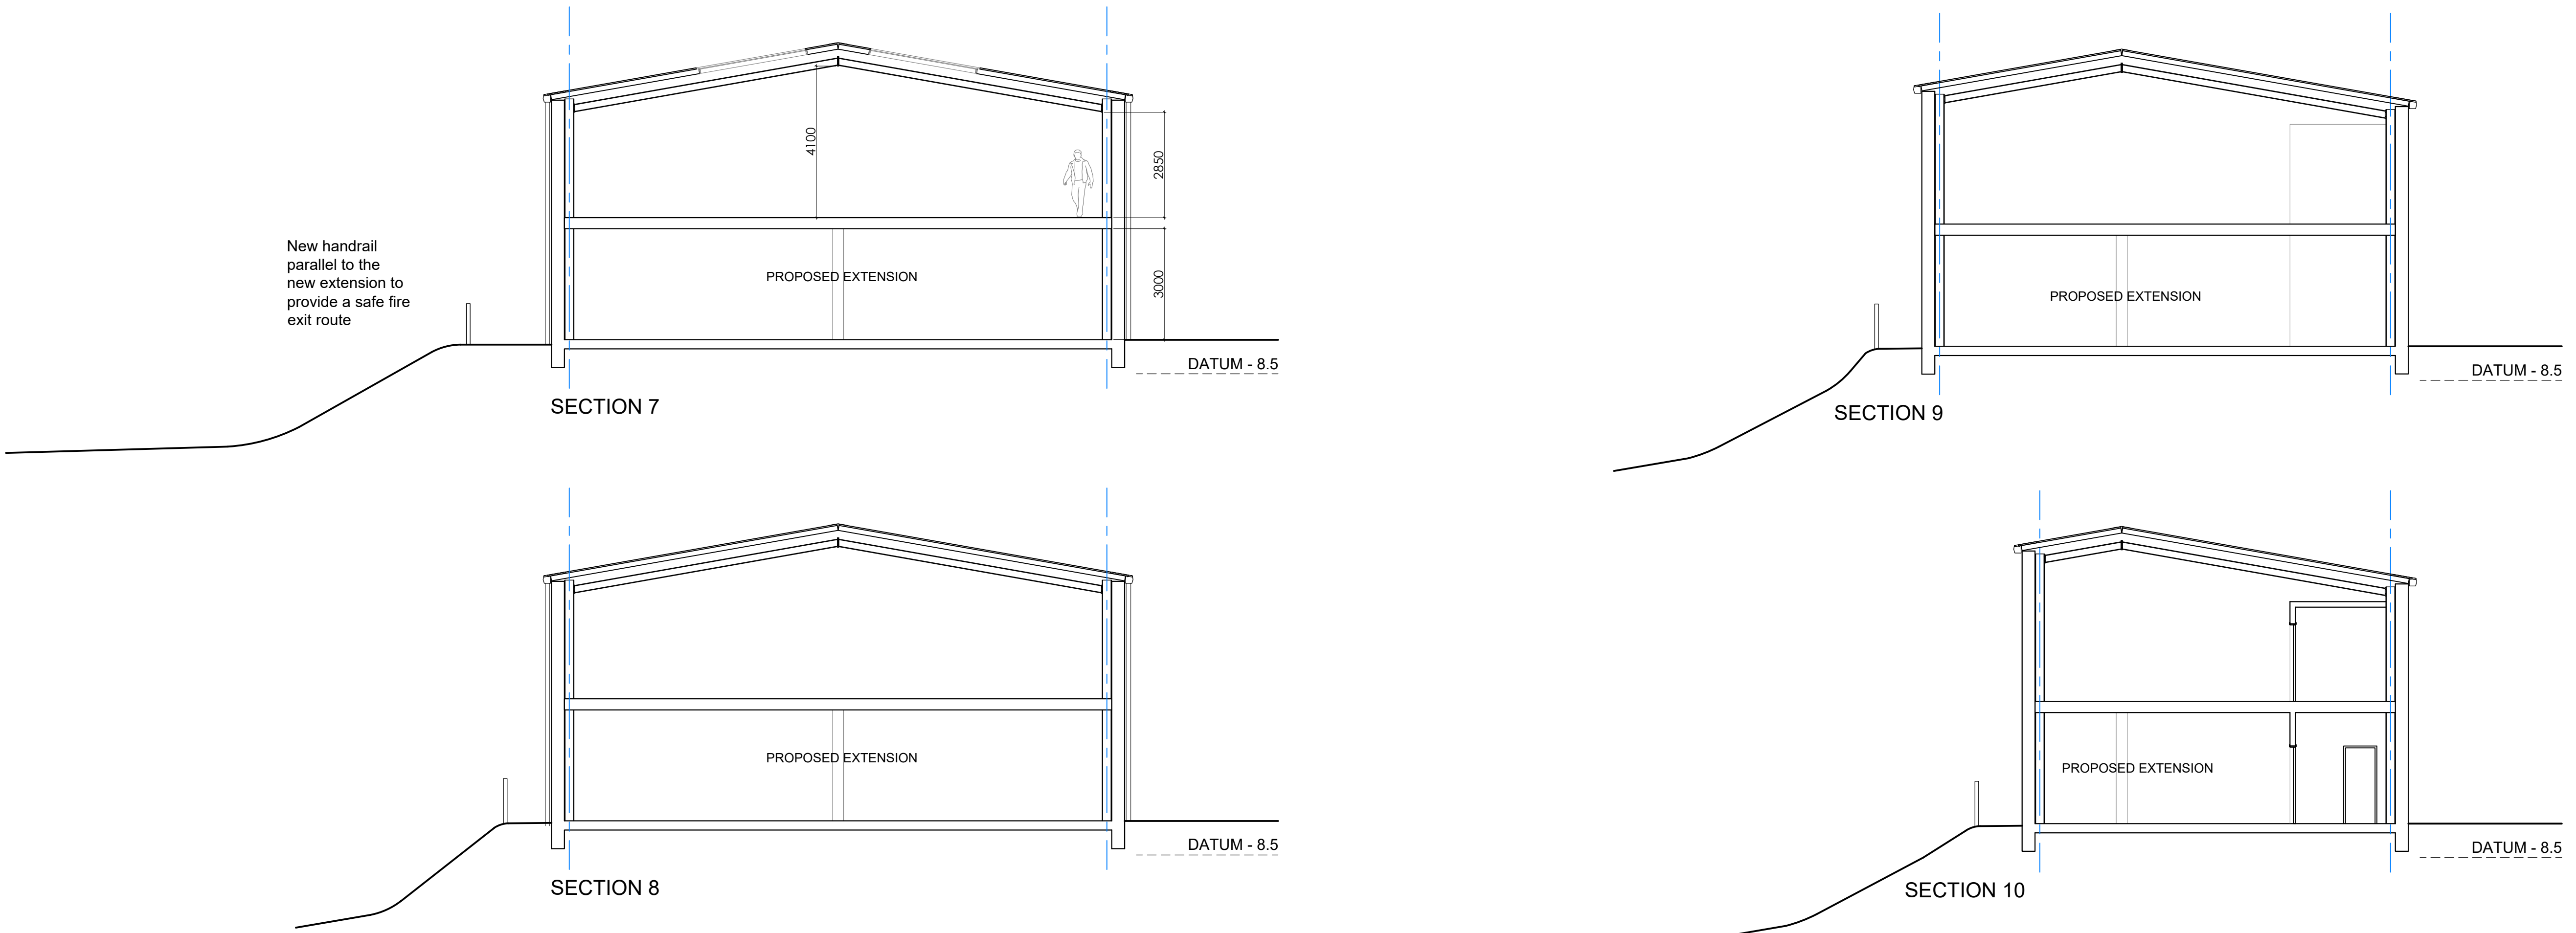

Notes  
Report any discrepancies to the author.  
This drawing is copyrighted to Temple Ford Design LTD.

| Revision Notes: |       |              |
|-----------------|-------|--------------|
| Rev:            | Date: | Description: |
|                 |       |              |

|             |               |          |
|-------------|---------------|----------|
| Date:       | Jan. 2020     |          |
| Scale @ A0: | 1:100 & 1:200 |          |
| Status:     | Drawn:        | Checked: |
| Planning    | MS            | MP       |

|                                                      |  |  |
|------------------------------------------------------|--|--|
| Project:<br>Site Re-Development and Extension        |  |  |
| Drawing Title:<br>Proposed Site Level Cross Sections |  |  |

|                                 |         |      |
|---------------------------------|---------|------|
| Client:<br>Racquet Sports Group |         |      |
| Project:                        | Dwg No: | Rev: |
| 1727                            | D13     | .    |

Temple Ford Design Ltd  
architects

T 023 8027 6363  
E templeforddesign@gmail.com W templeforddesign.co.uk