

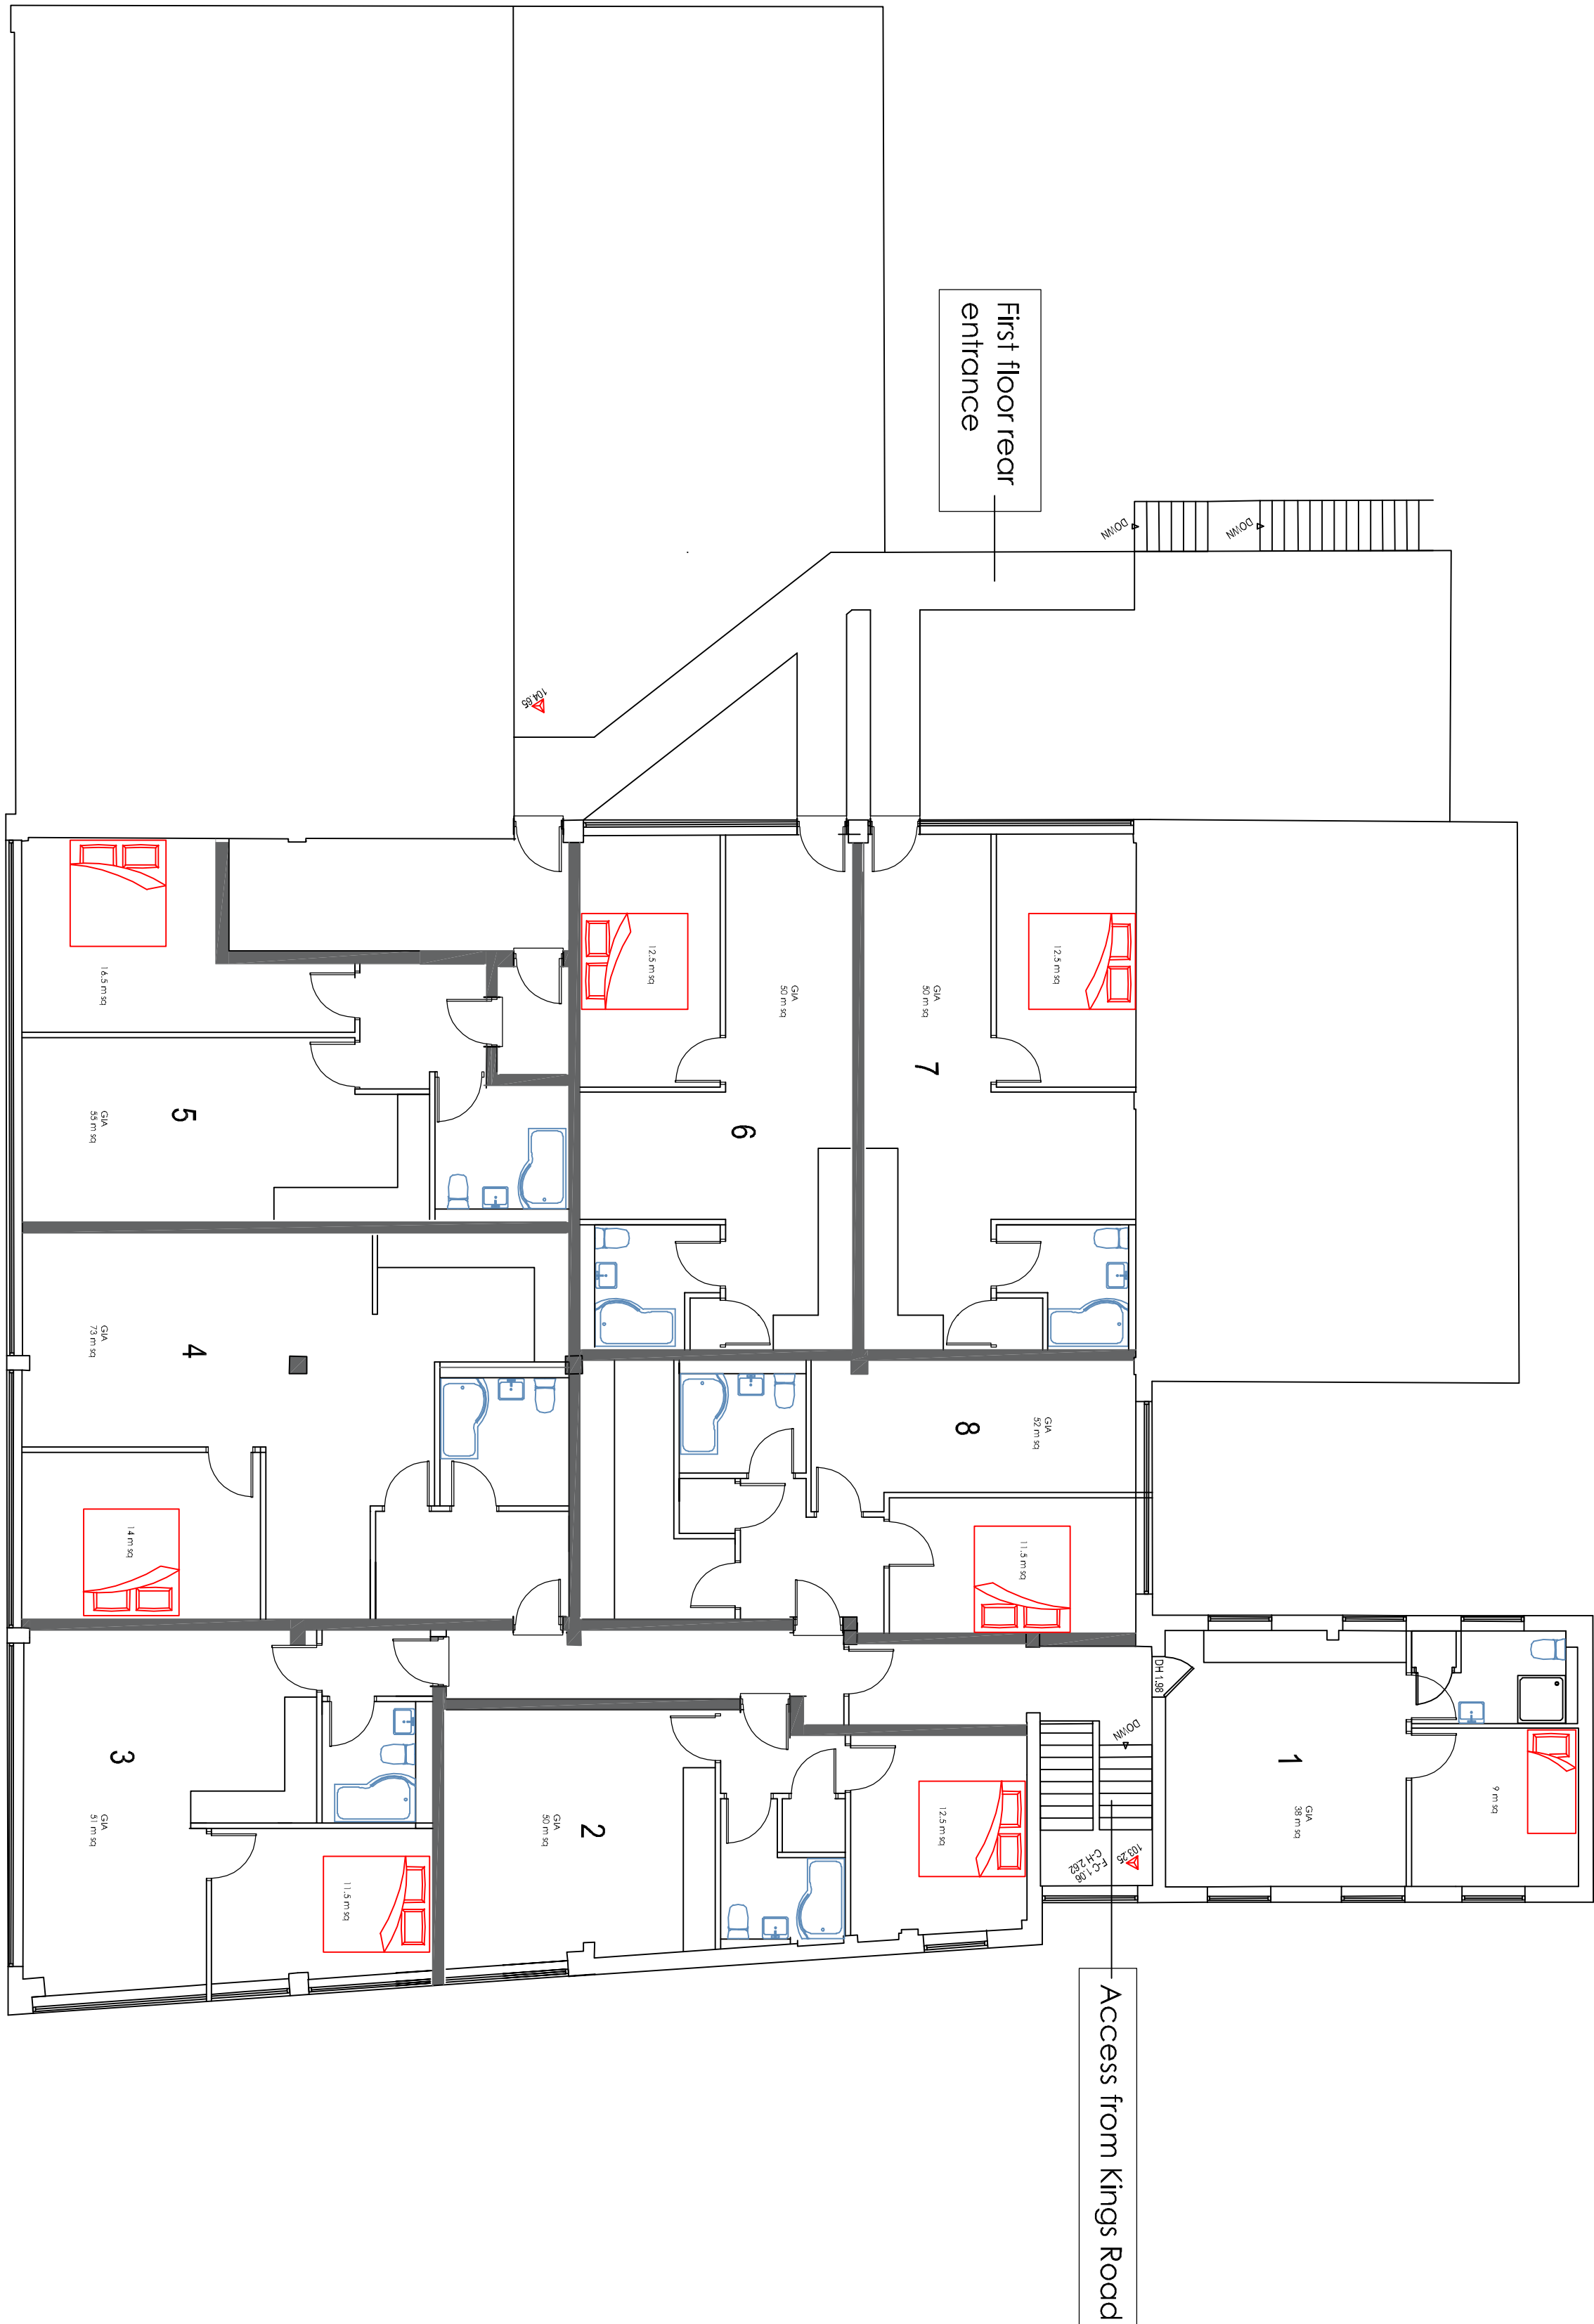


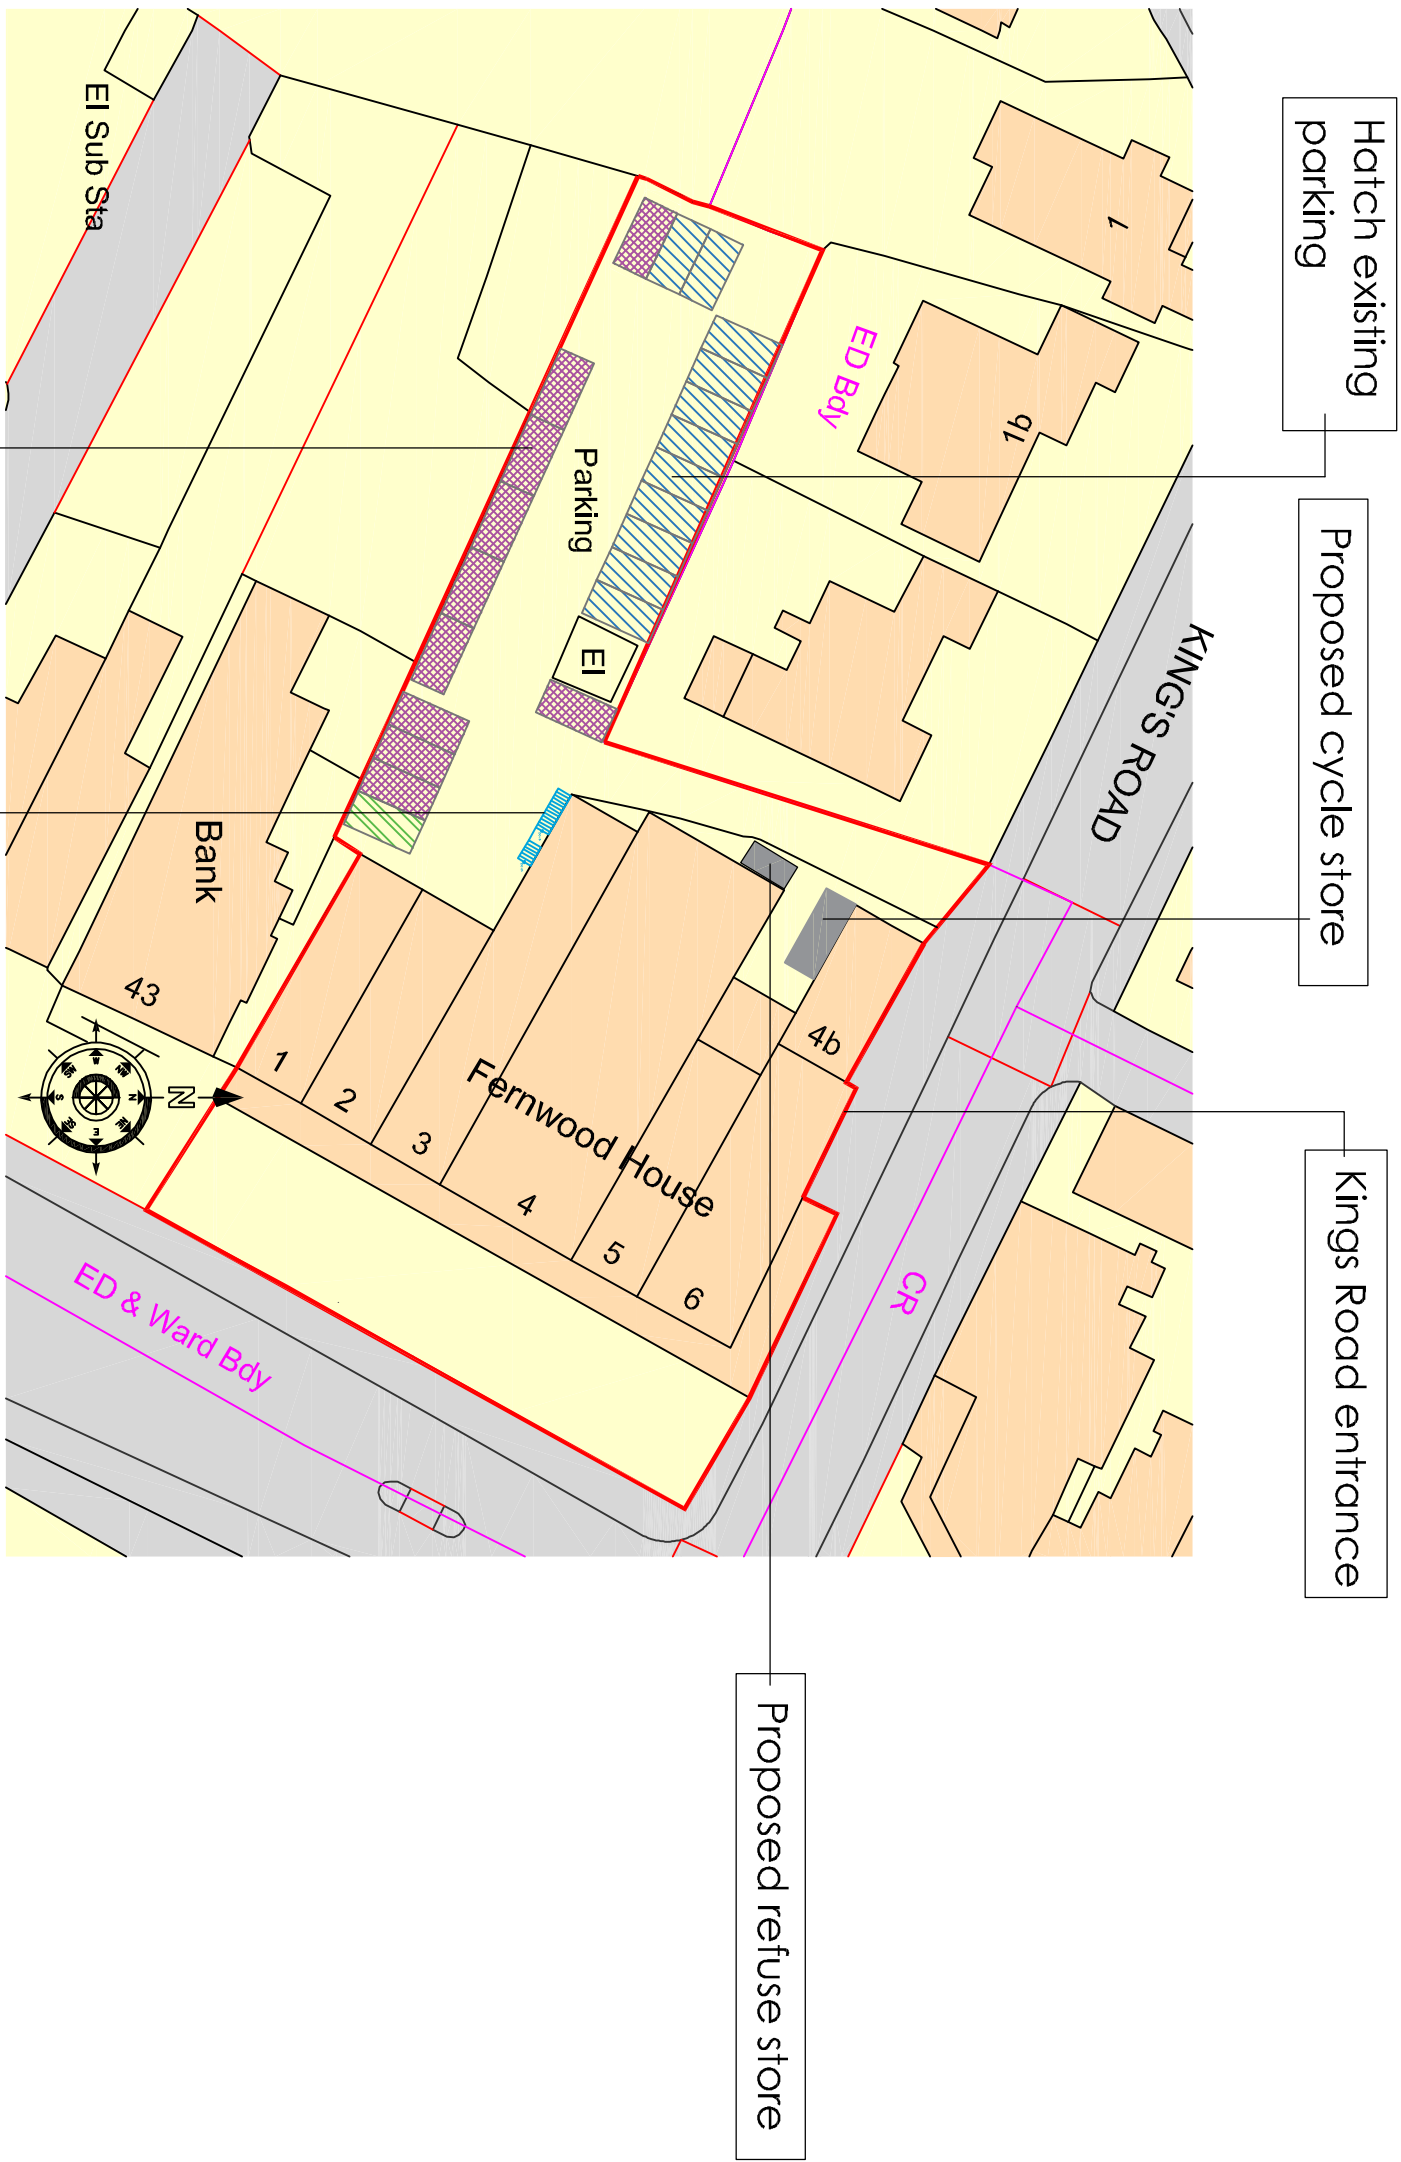

Proposed First Floor Plan

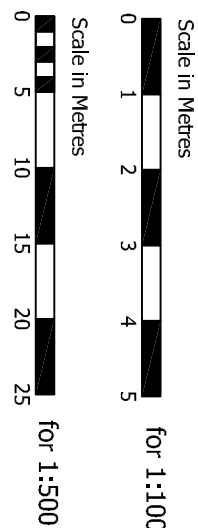

Revisory	Description	Date	Drawn
Project:			
Fernwood House			
London Rd,			
Waterlooville			
PO7 7HG			
Drawing Title:			
Proposed Floor Plans			
Chris Flint Associates Ltd			
CHARTERED SURVEYORS - PROJECT MANAGERS			
DEVELOPMENT CONSULTANTS			
Drawn By	Date	SHEET SIZE	Approved By
CF	27/09/19	A1	
Drawn By	Date	Revised	Scale
CFA	FULL	01	1-100
PLANNING			
2 Emerald Close Waterlooville, Hants PO7 8NZ			
tel: 023 92 432484 fax: 023 92 358554			
Email: info@flintassociates.co.uk			