




6 MARKWAY CLOSE _ EMSWORTH

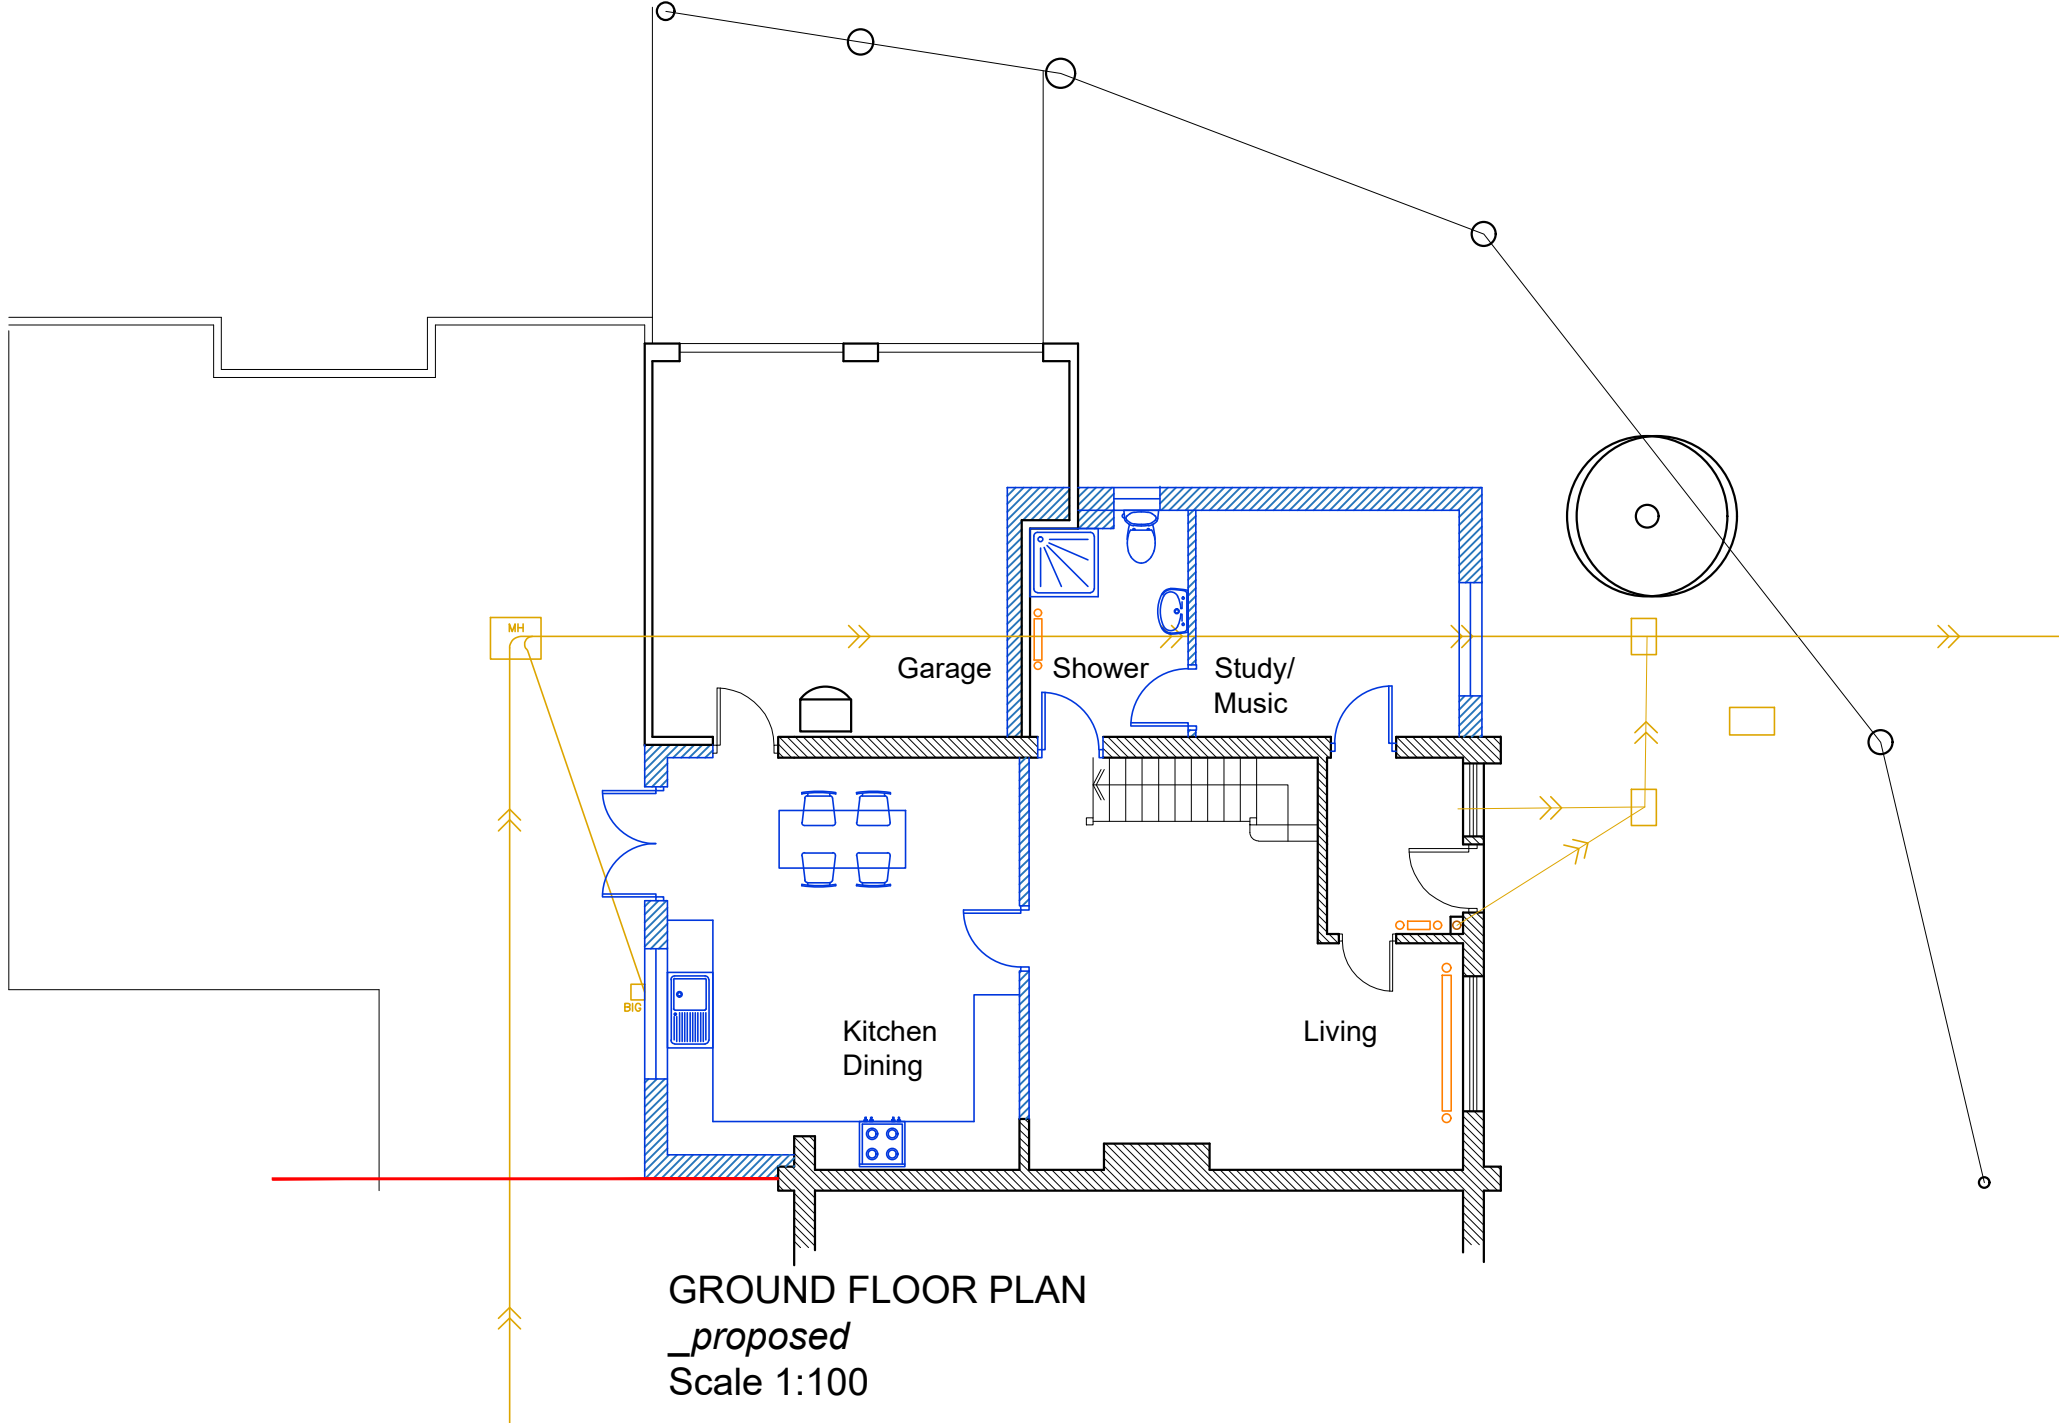


GROUND FLOOR PLAN
_proposed
Scale 1:100

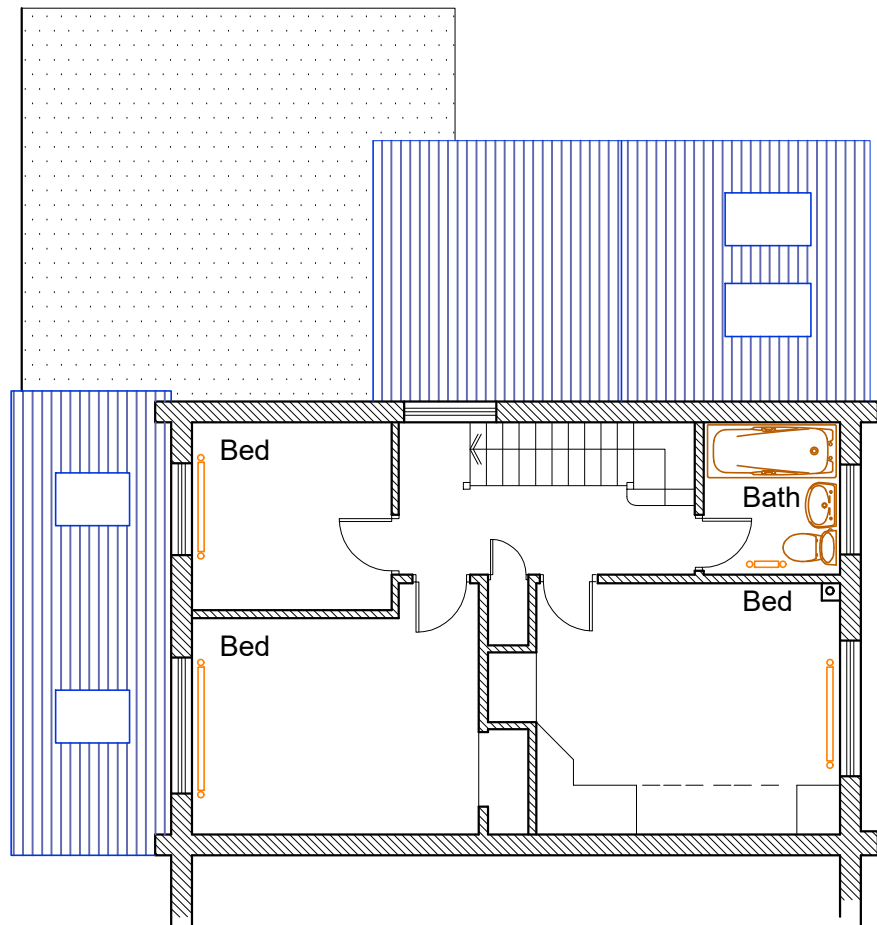


FIRST FLOOR PLAN
_proposed
Scale 1:100

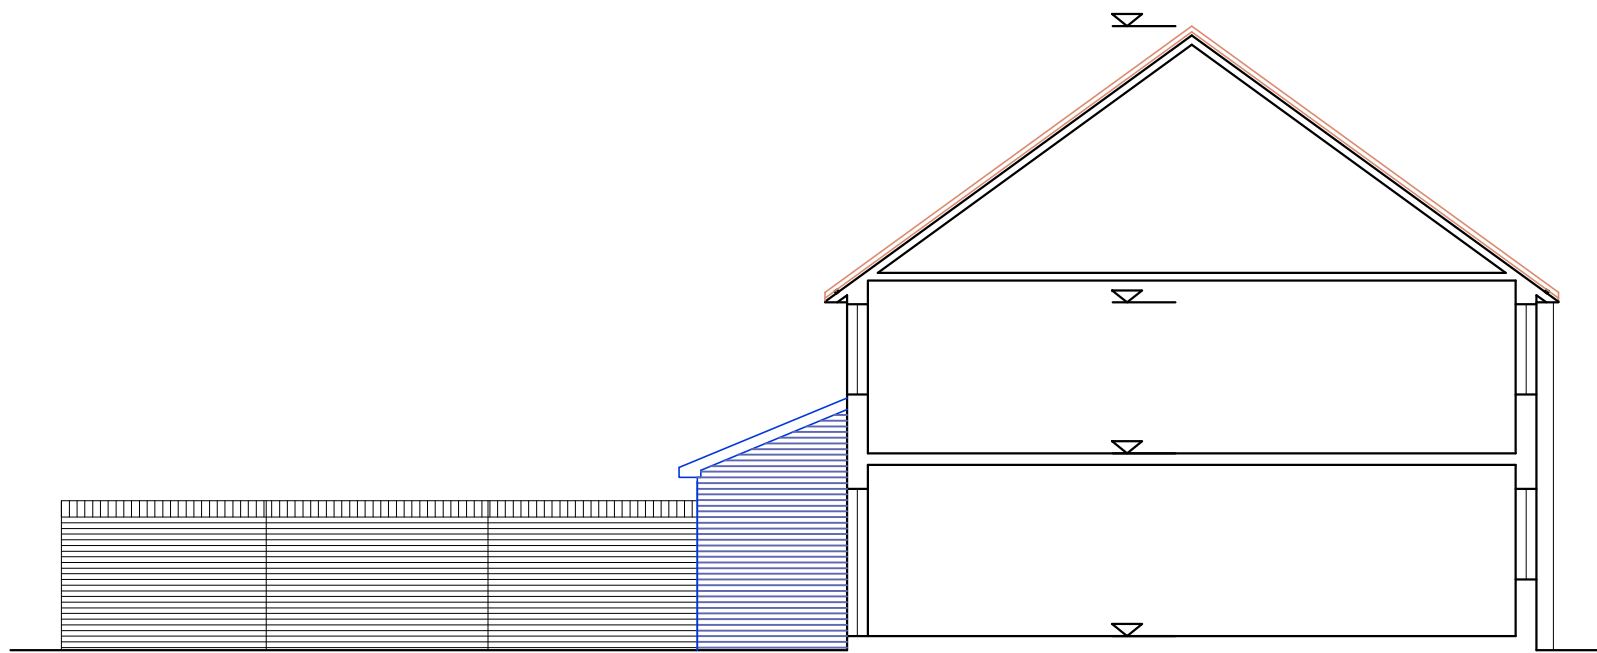


SECTION / SOUTH ELEVATION
_proposed
Scale 1:100

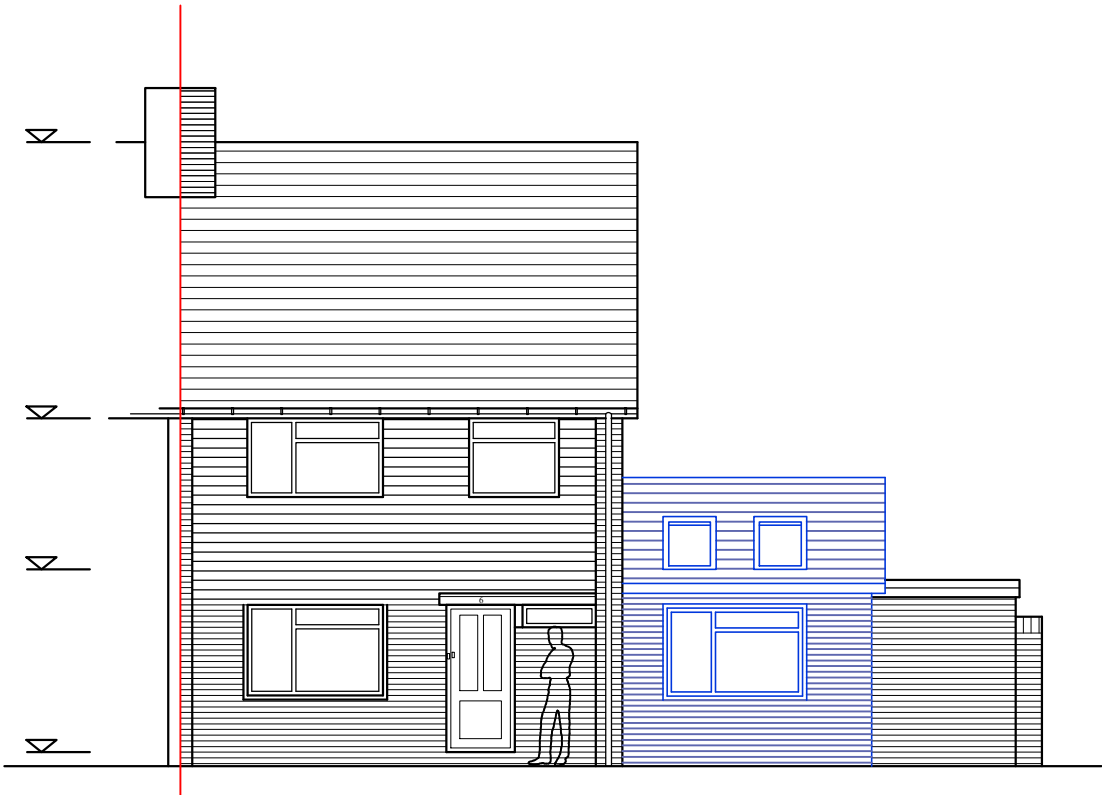

EAST ELEVATION
_proposed
Scale 1:100


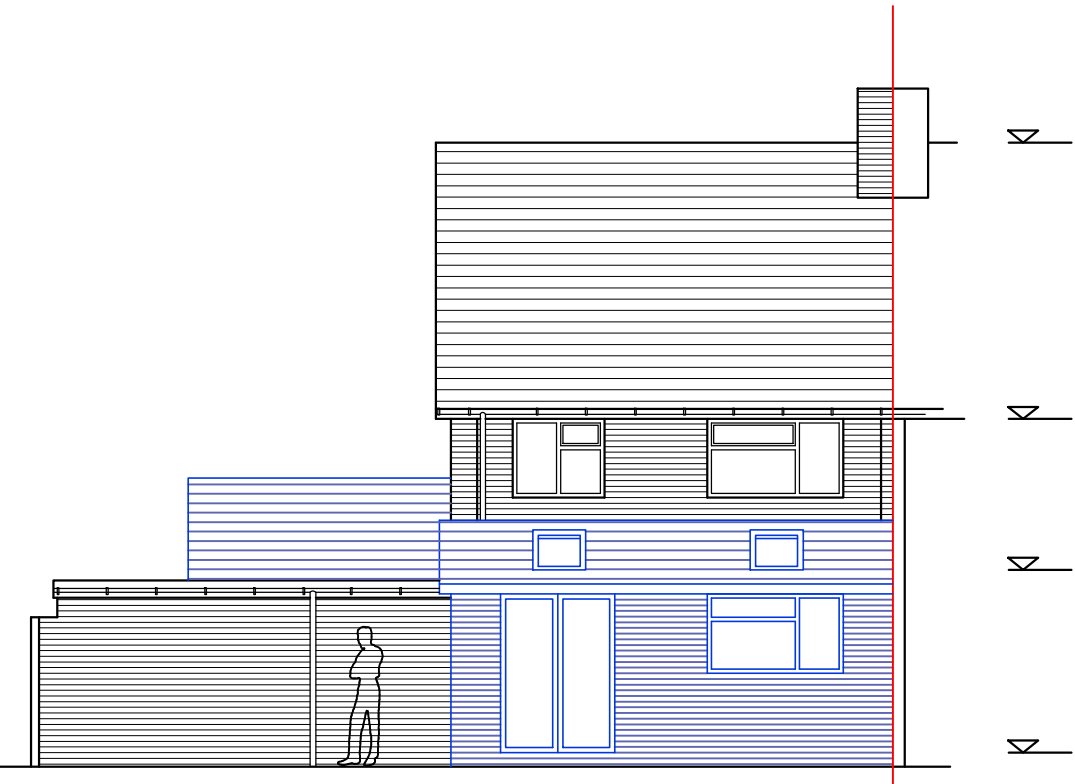


WEST ELEVATION
_proposed
Scale 1:100

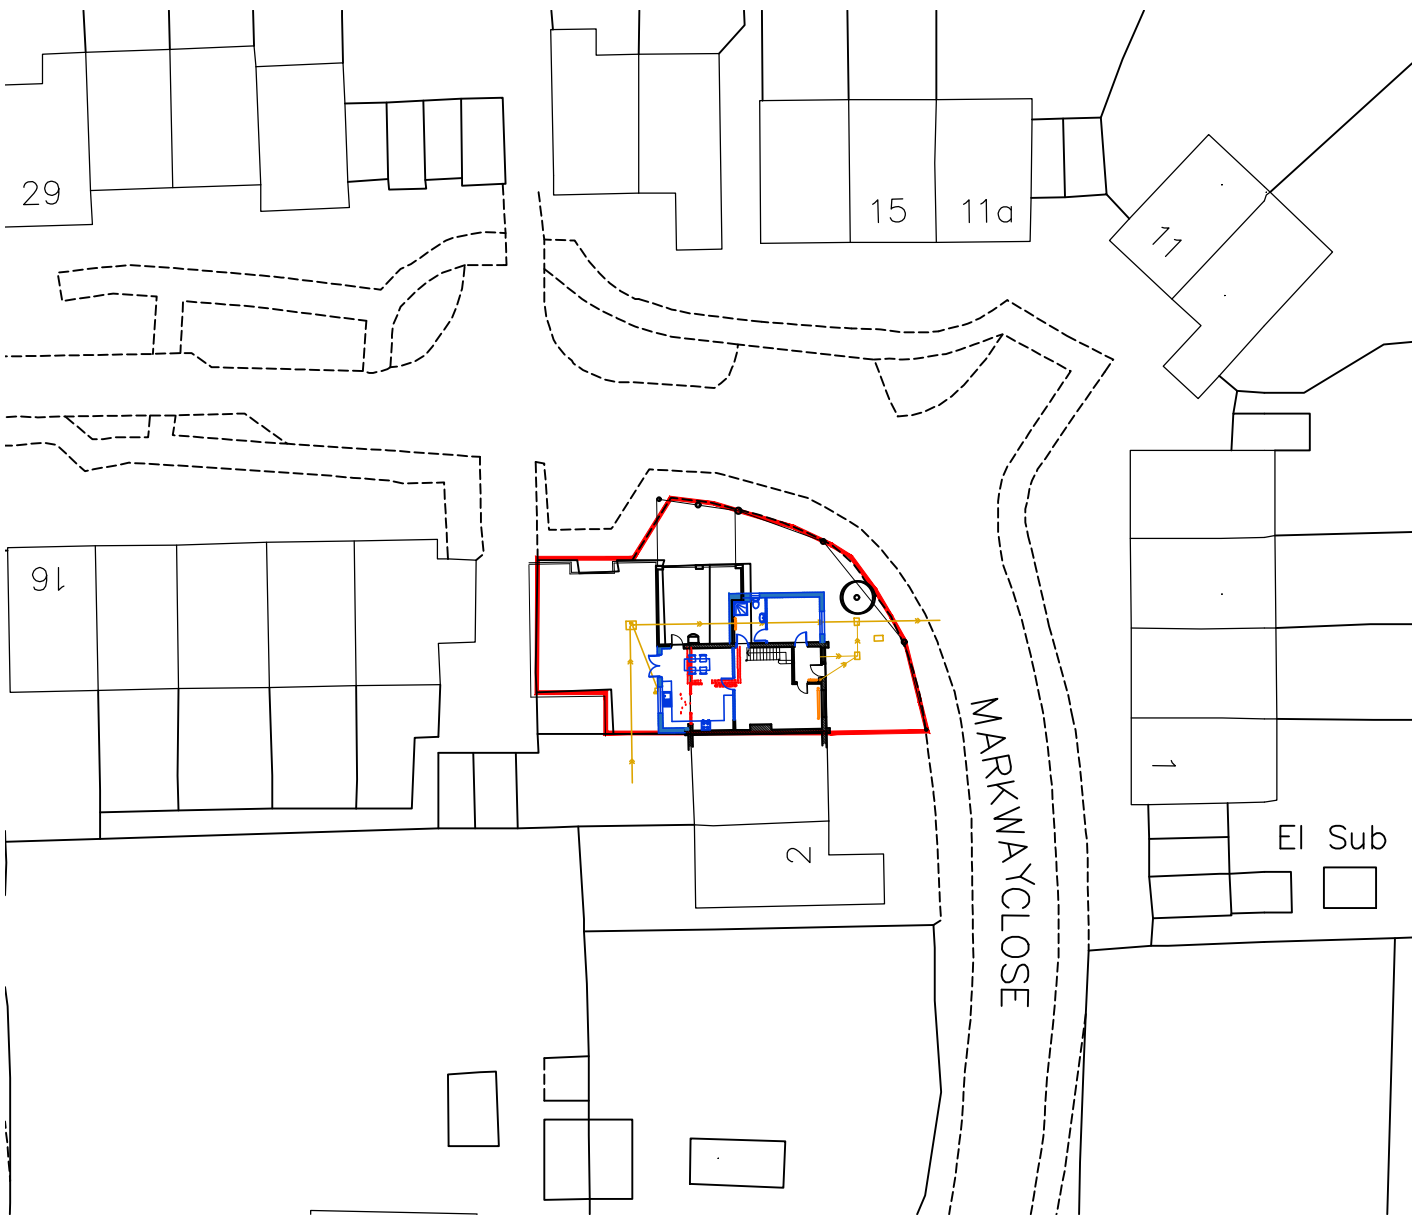


SITE BLOCK PLAN
_proposed
Scale 1:500

Ordnance Survey (c)
Crown Copyright 2020.
All rights reserved.
Licence number 100020449

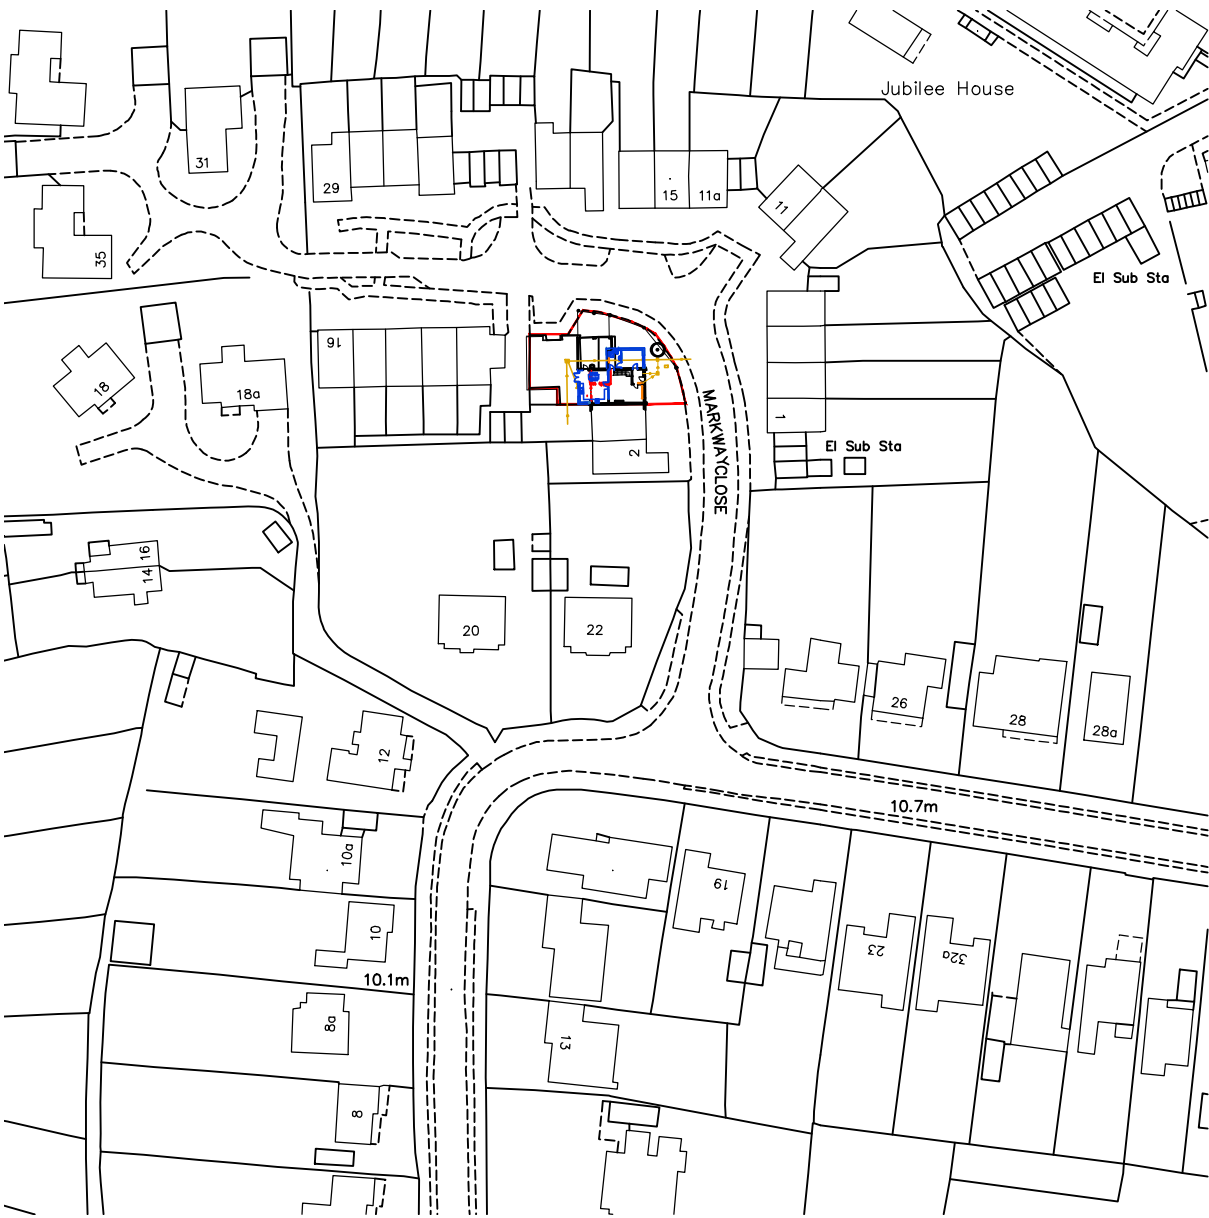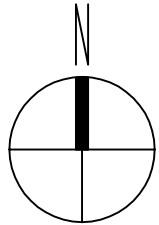

SITE LOCATION PLAN
_proposed
Scale 1:250

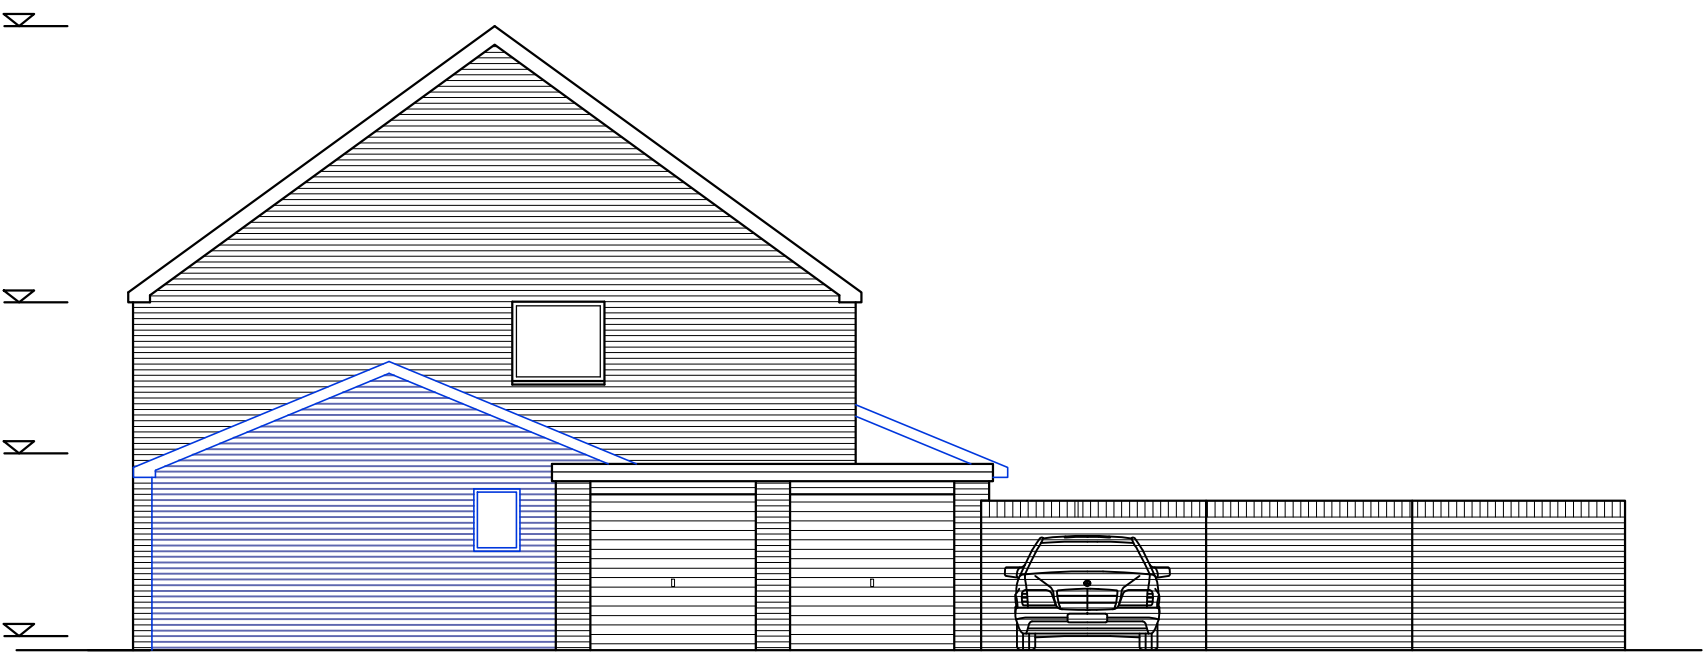

NORTH ELEVATION
_proposed
Scale 1:100

NOTES:

Dimensions to be checked on site before commencing work.
Any discrepancies shall be reported to the architect immediately.

Do not scale from these drawings except for planning purposes.

Use figured dimensions only.

Where applicable this drawing is to be read in conjunction with other consultants' drawings.

All drawings to be read in conjunction with specification and all other drawings including structural engineer and mechanical and electrical drawings / specification

REV	DATE	AMENDMENT	DRAWN



Helver Davies Architects Ltd
1 The Old Flour Mill,
Emsworth, PO10 7BT
01243 370 715
www.hdarchitects.co.uk mail@hdarchitects.co.uk

PROJECT
6 Markway Close
Emsworth
Hampshire
PO10 7NX

DRAWING
GENERAL ARRANGEMENT
PROPOSED

SCALE
as noted @A1

DATE	February 2020	DRAWN	MH
DRAWING NUMBER	20013-02	REVISION	D