
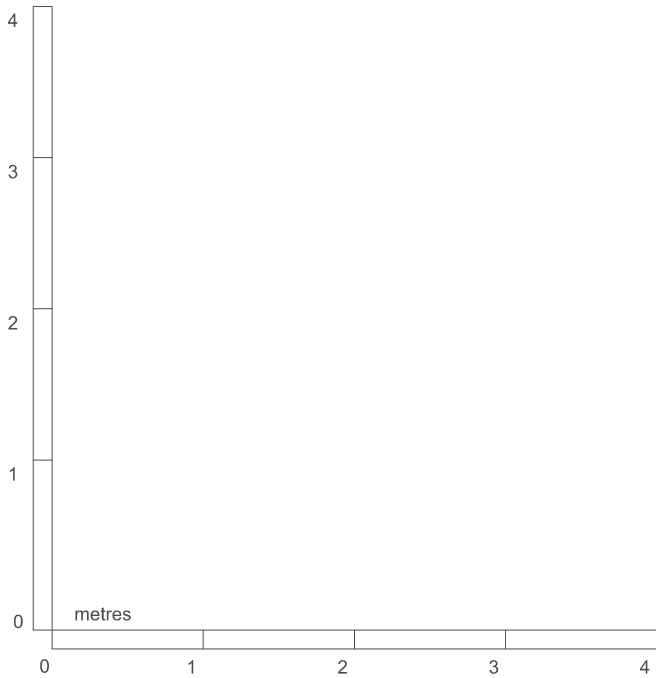


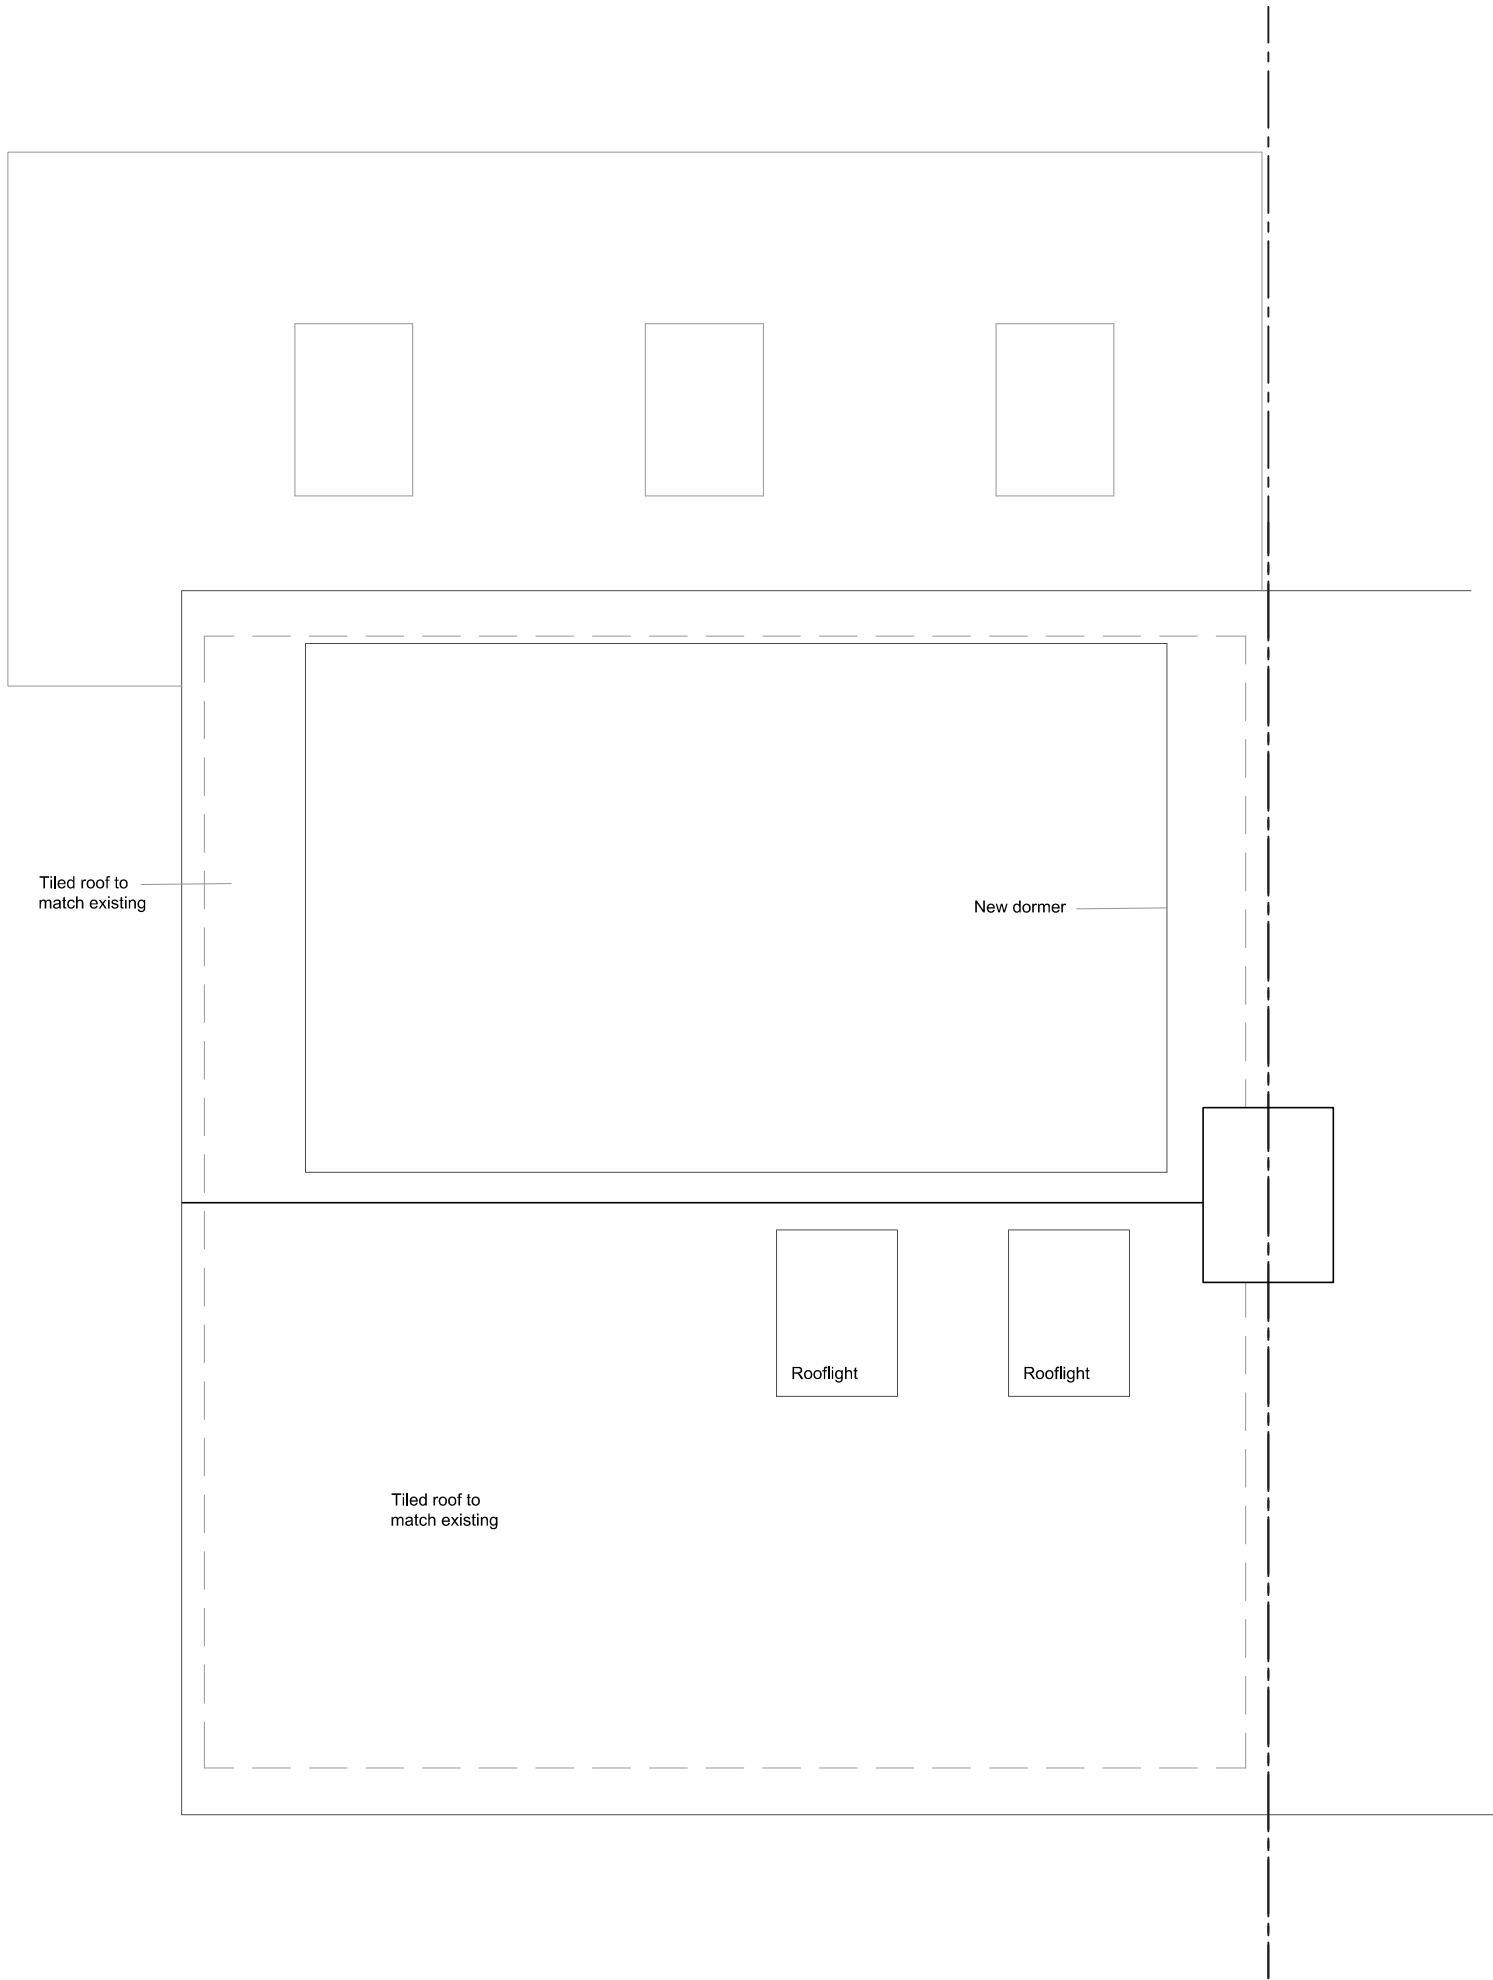

Draft

Copyright: All rights reserved. This drawing and design must not be reproduced without permission. Dimensions are in millimetres unless specified. Only written dimensions to be worked from. Do not scale from this drawing.				
Job title Serpentine Road				
Drawing title Proposed Roof Plan				
Status Planning				
Drawn by LL	Checked by -	Date April 2020	Scale at A3 1:50	Scale at A2
Job No.		Dwg No. P113		Revision -