




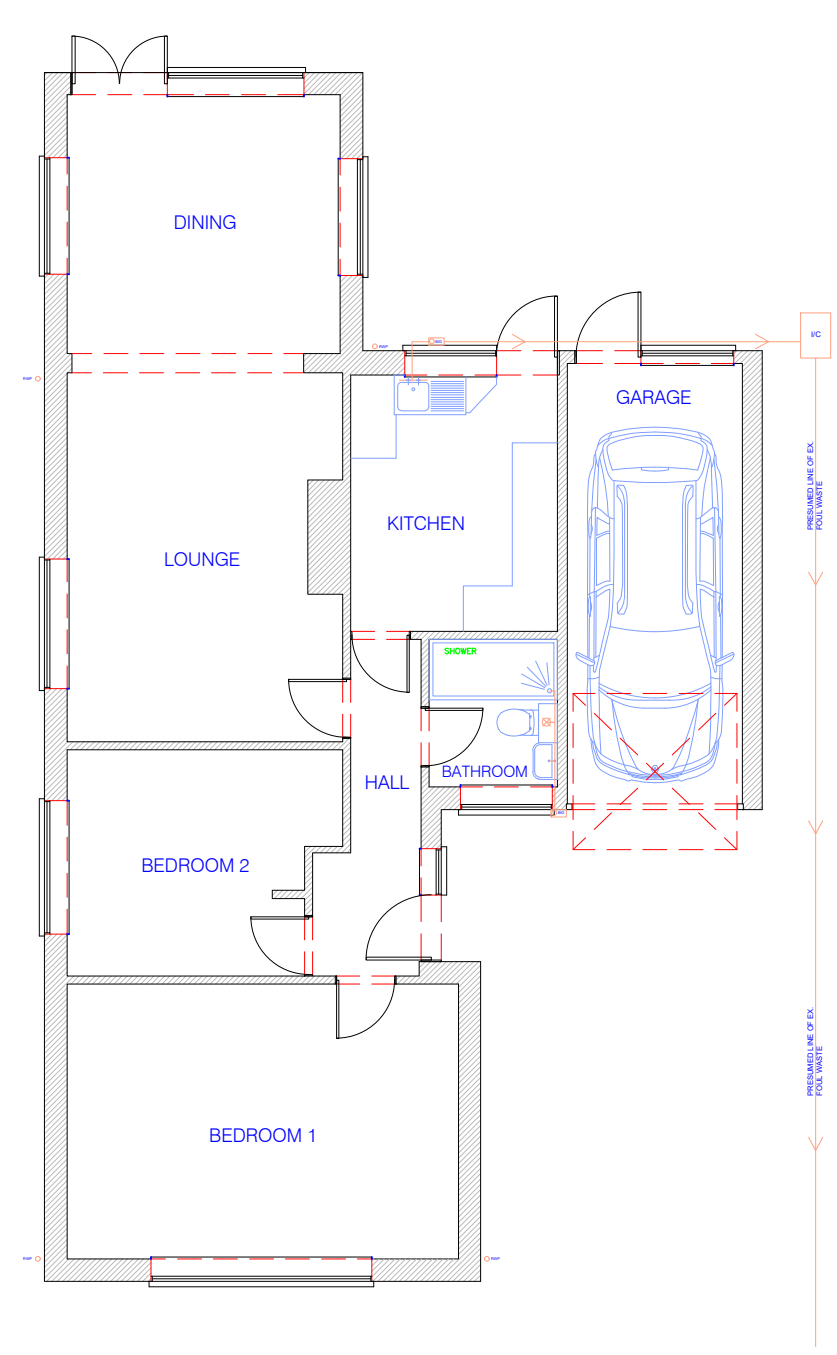

1 EXISTING GROUND FLOOR PLAN
1:100

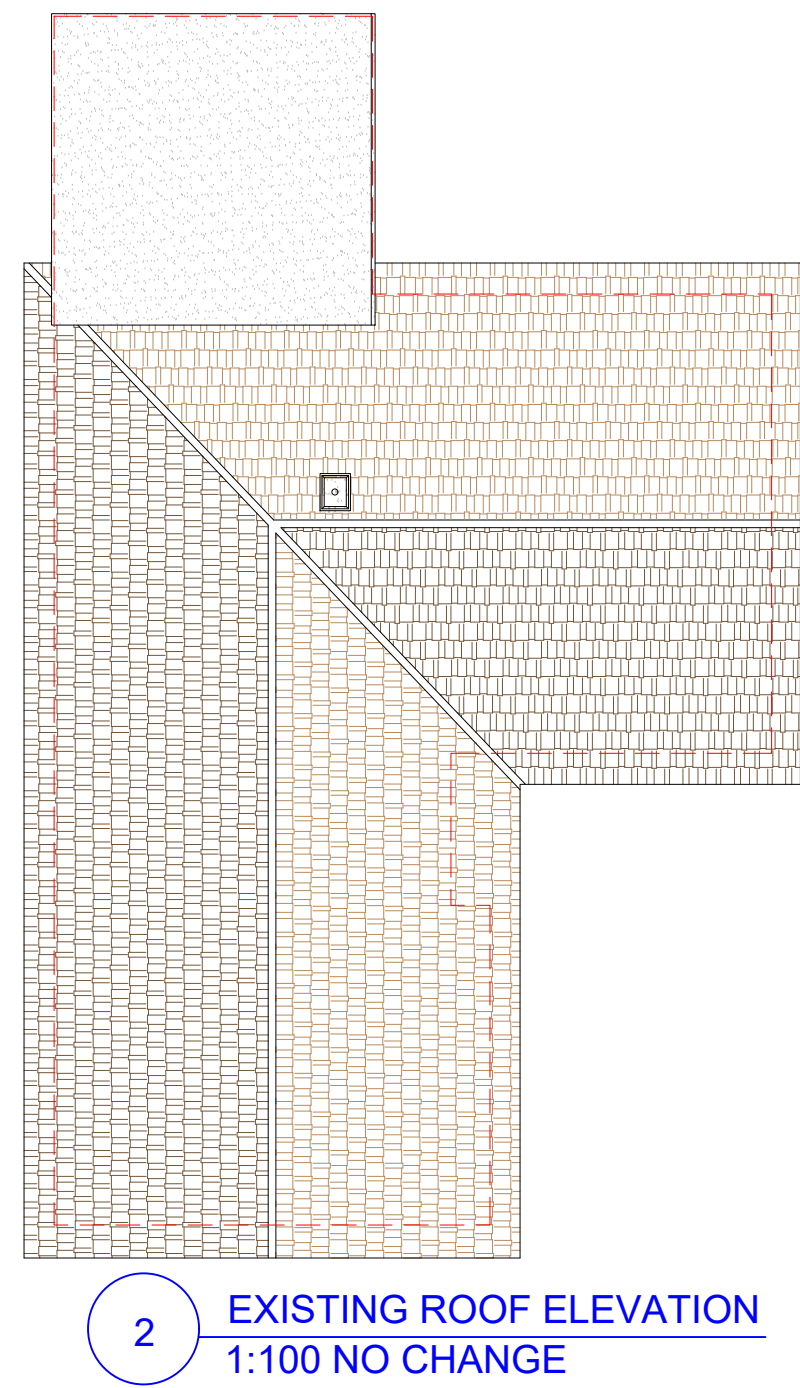


2 EXISTING ROOF ELEVATION
1:100 NO CHANGE

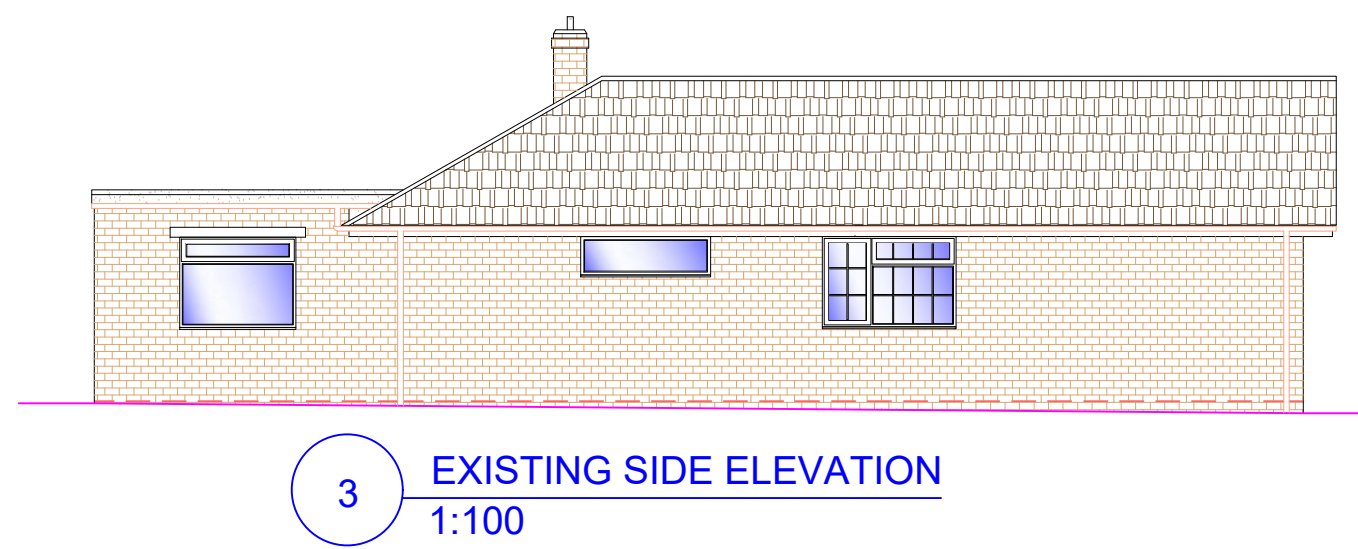


3 EXISTING SIDE ELEVATION
1:100




4 EXISTING FRONT ELEVATION
1:100

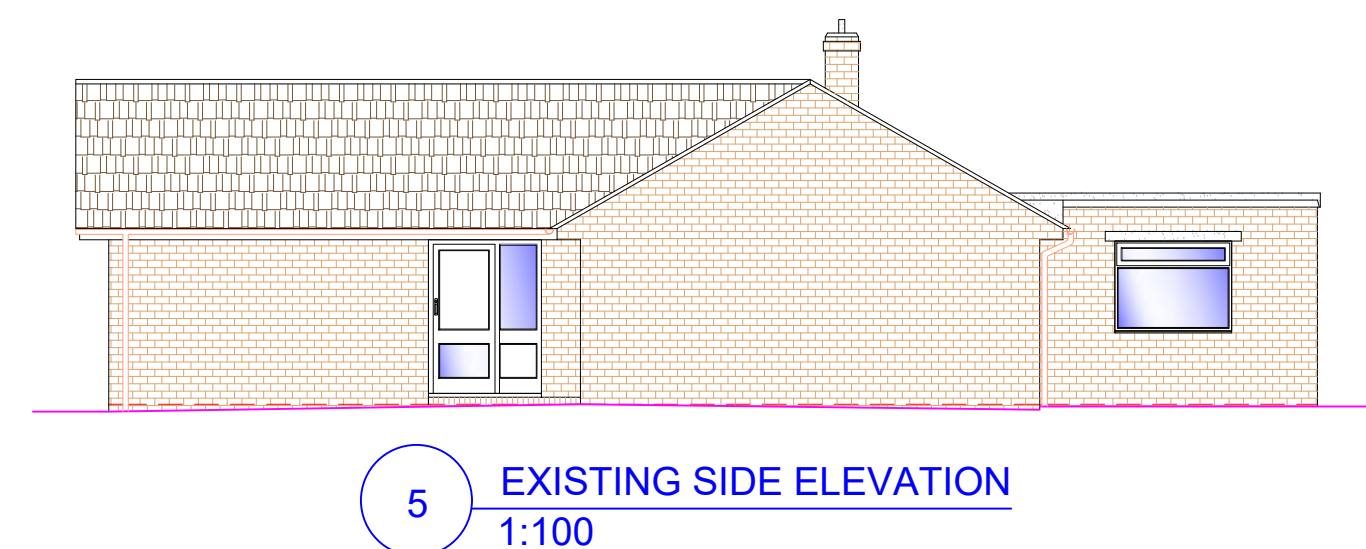


5 EXISTING SIDE ELEVATION
1:100

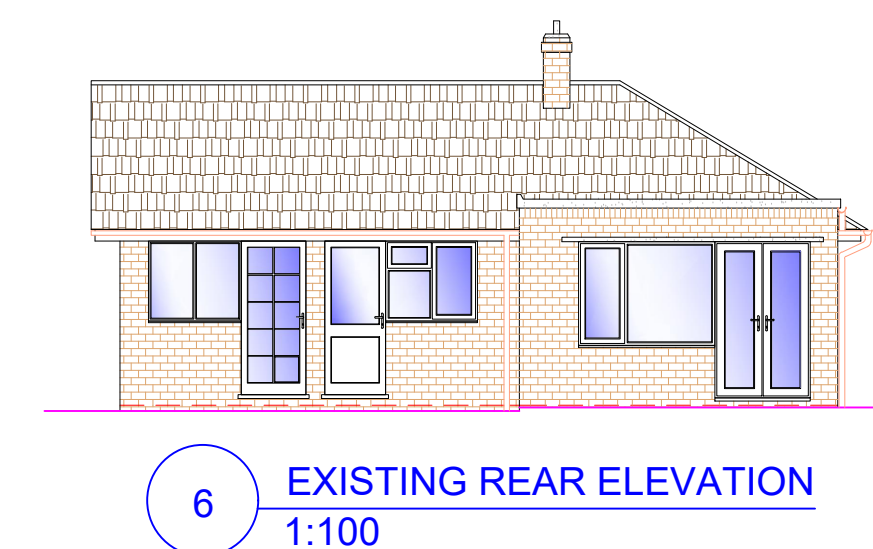


6 EXISTING REAR ELEVATION
1:100

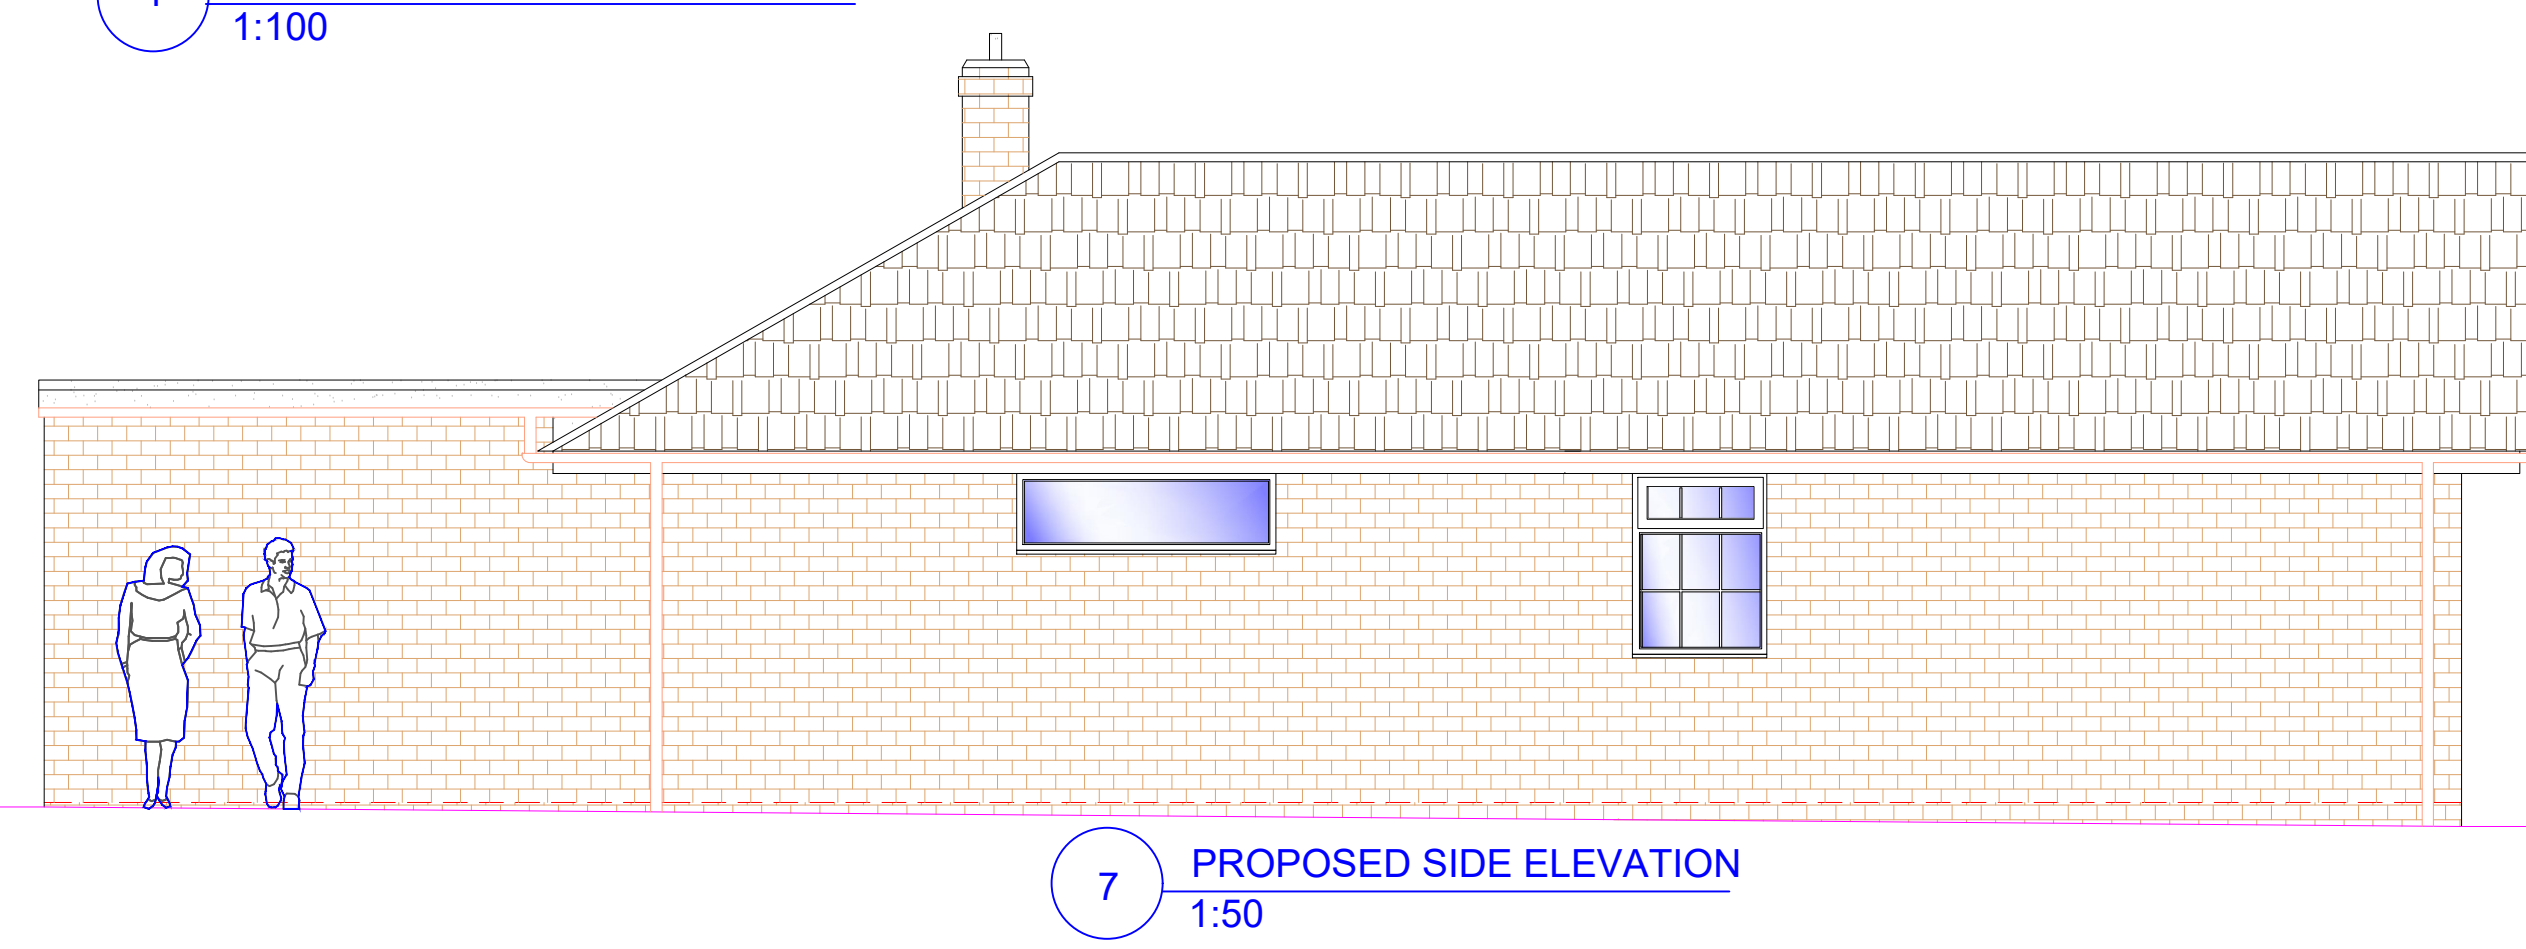


7 PROPOSED SIDE ELEVATION
1:50

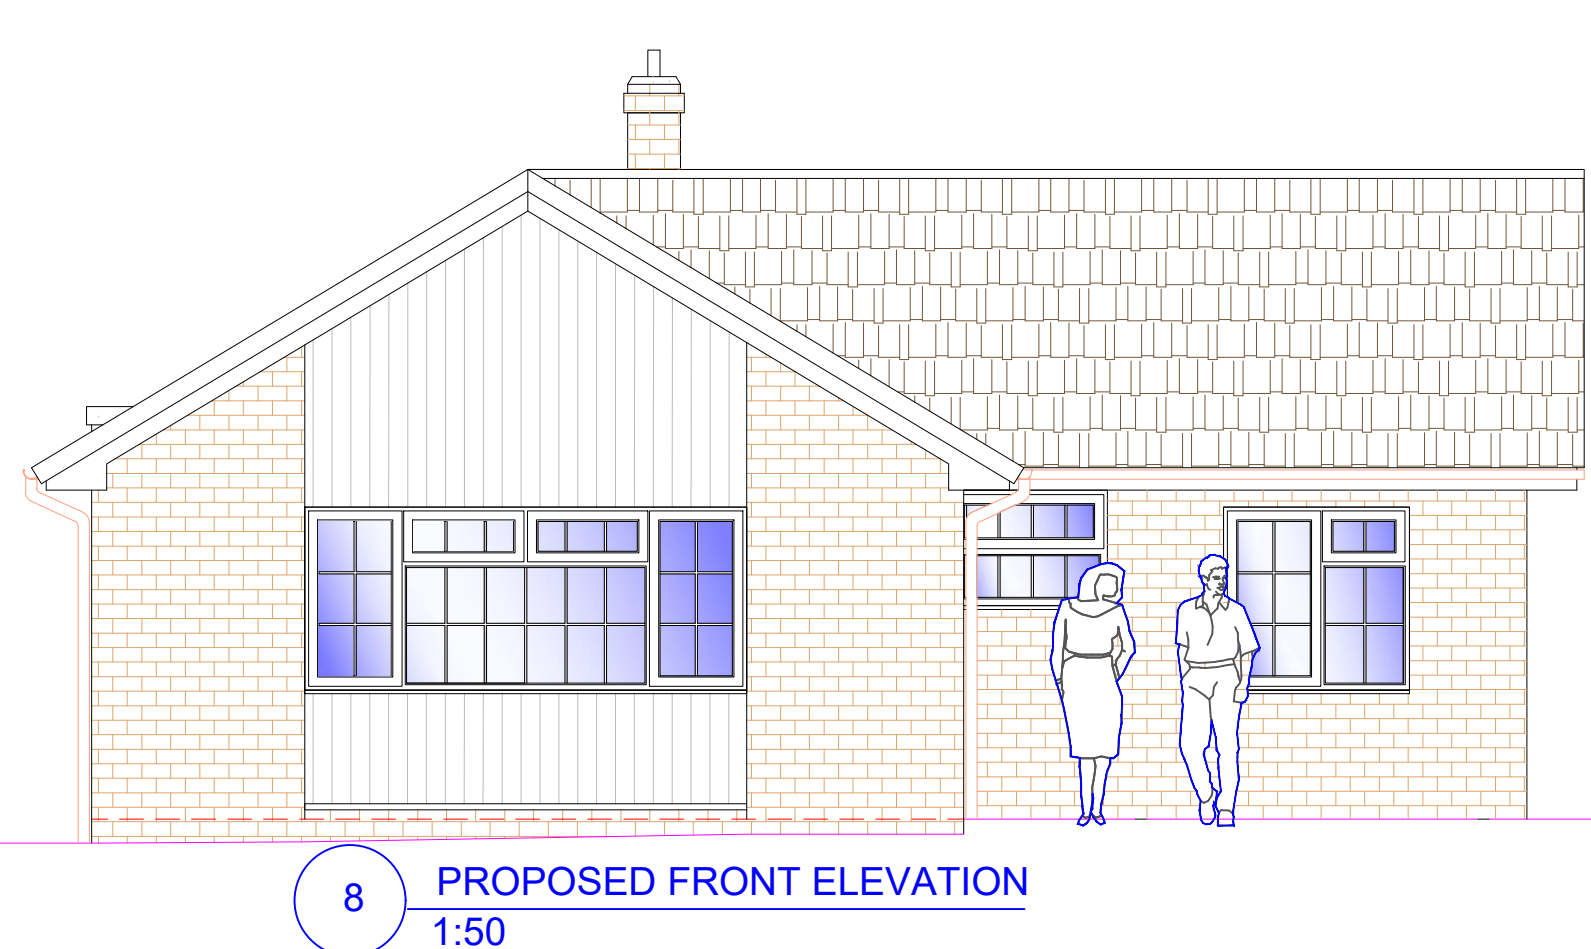


8 PROPOSED FRONT ELEVATION
1:50

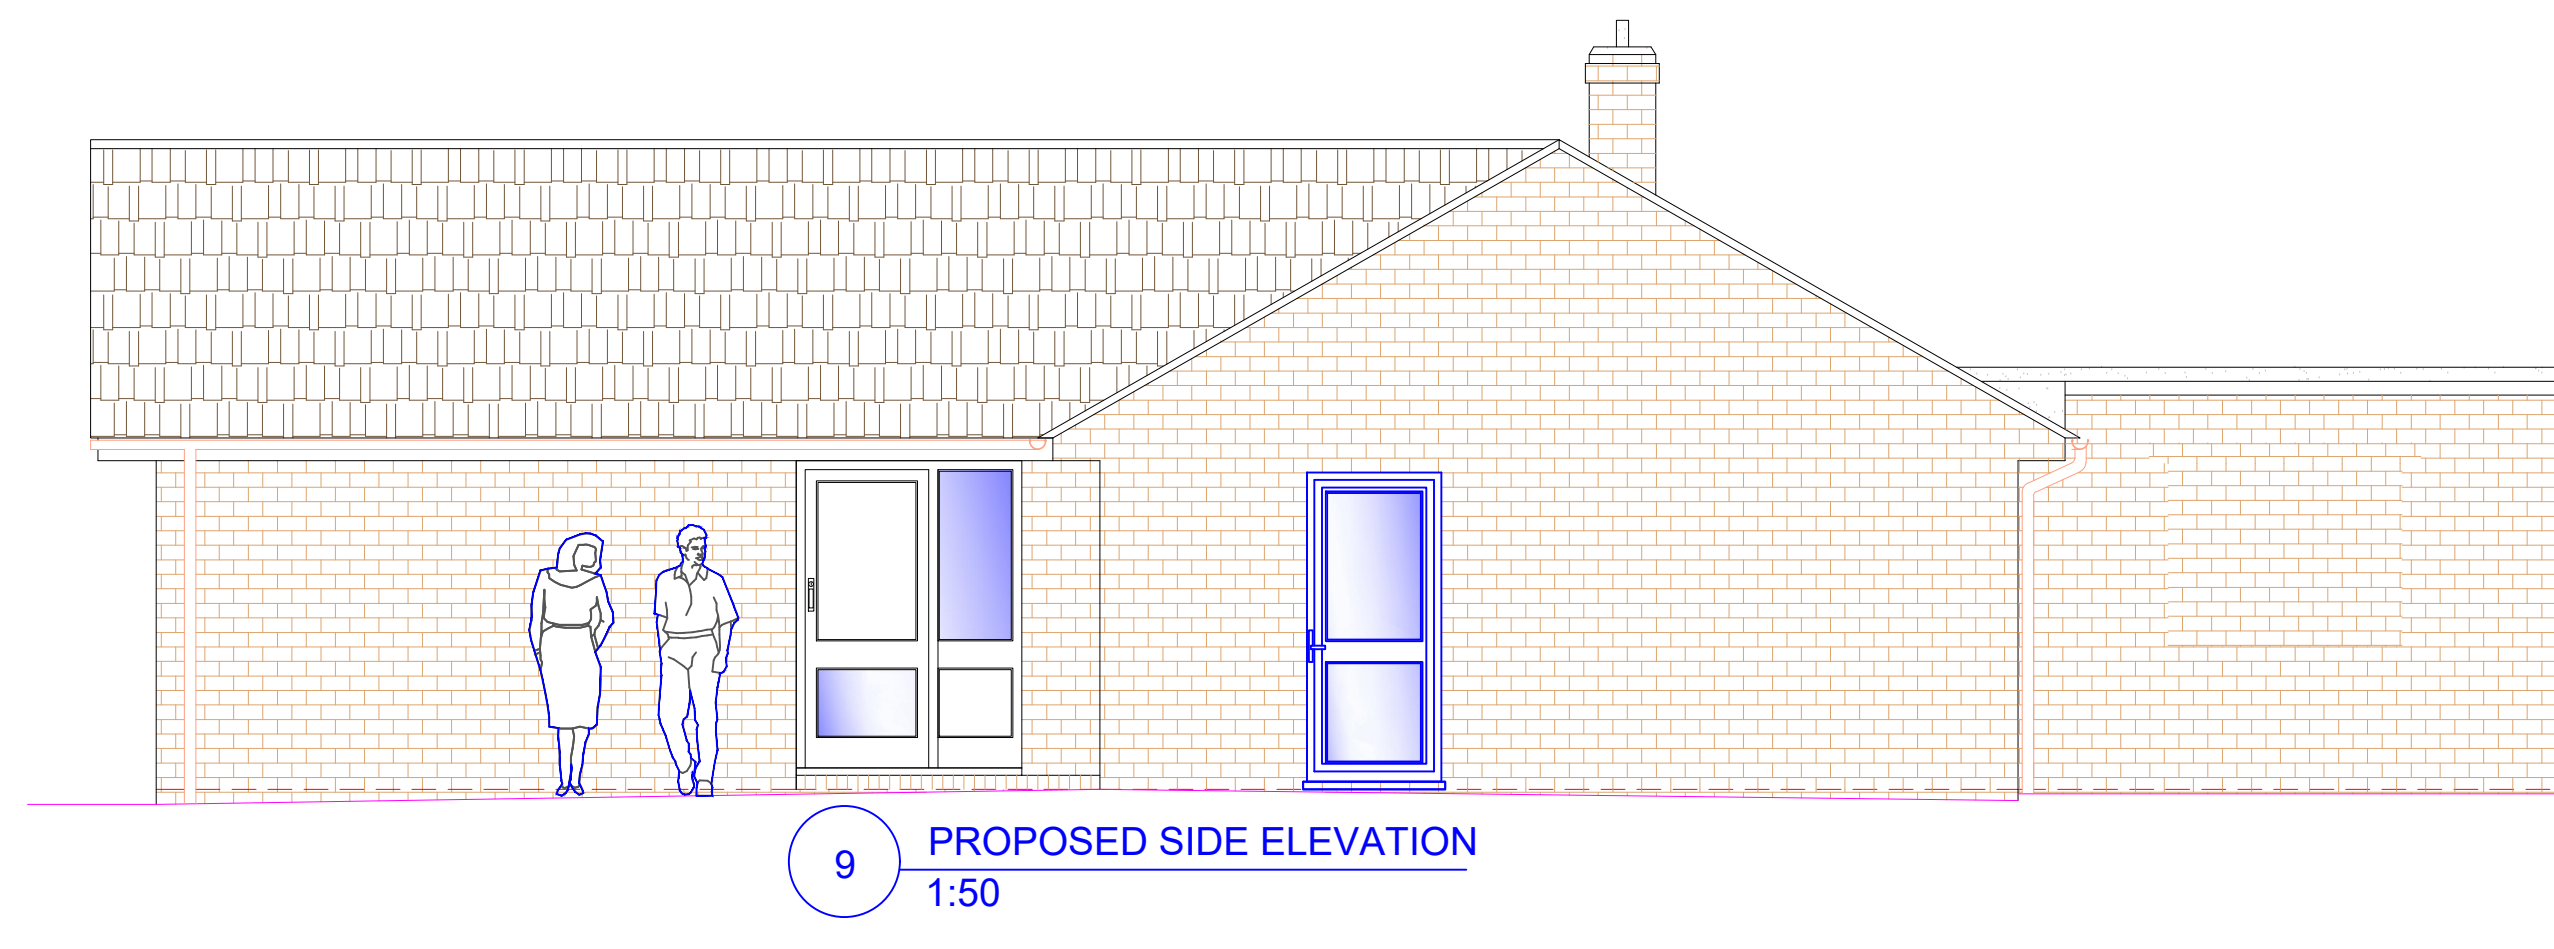


9 PROPOSED SIDE ELEVATION
1:50

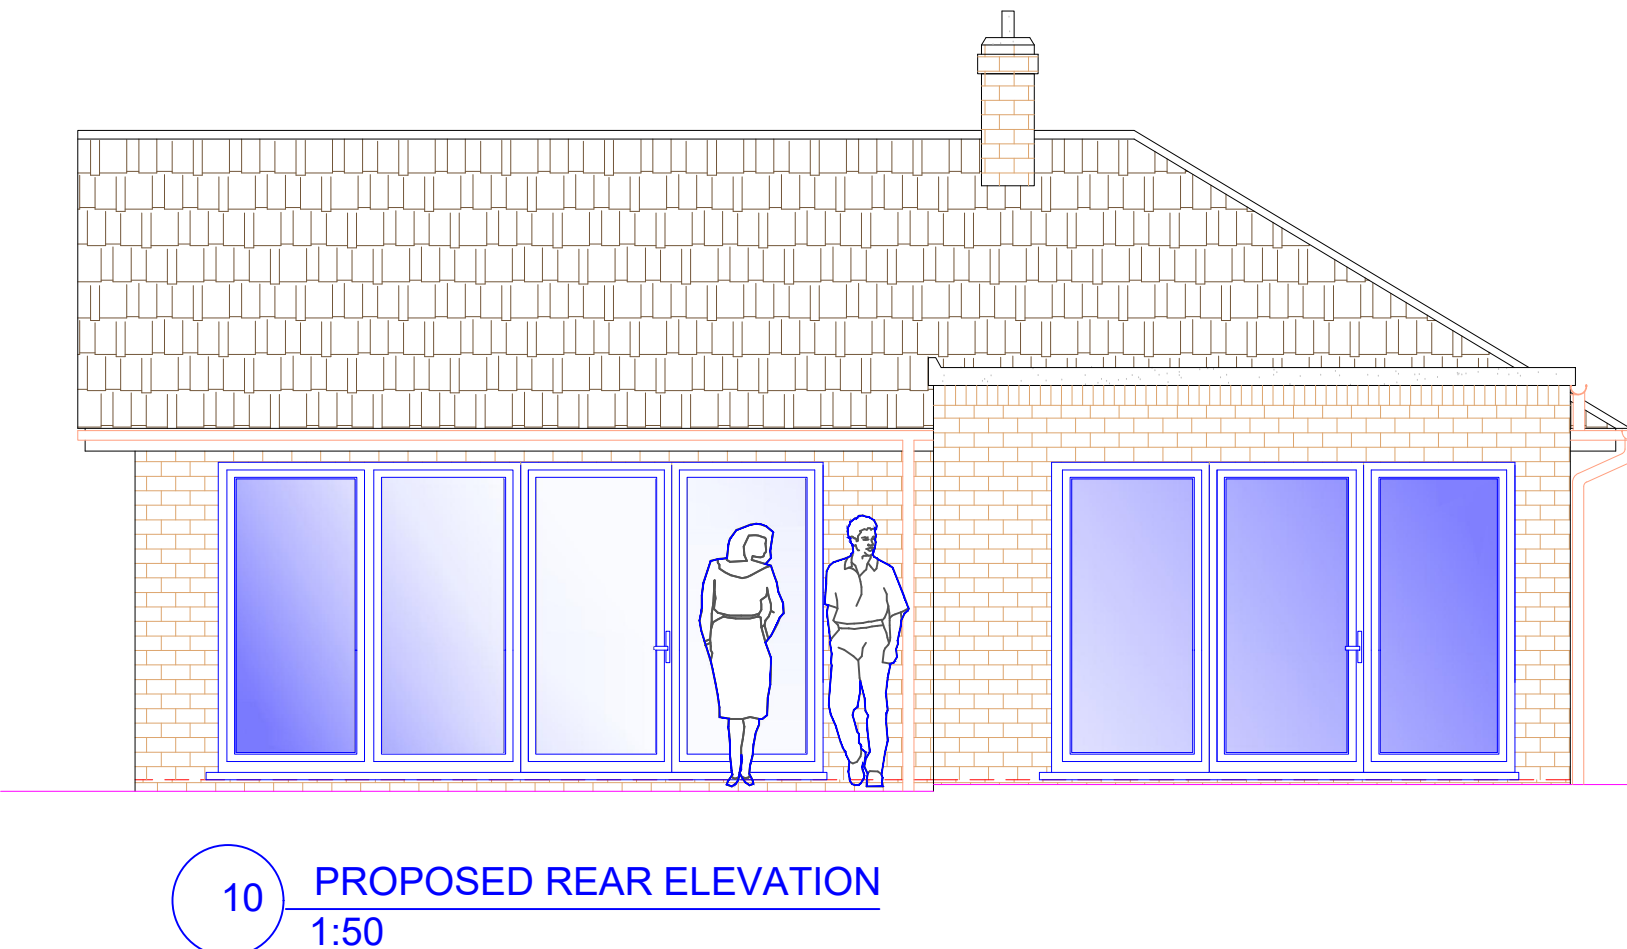


10 PROPOSED REAR ELEVATION
1:50

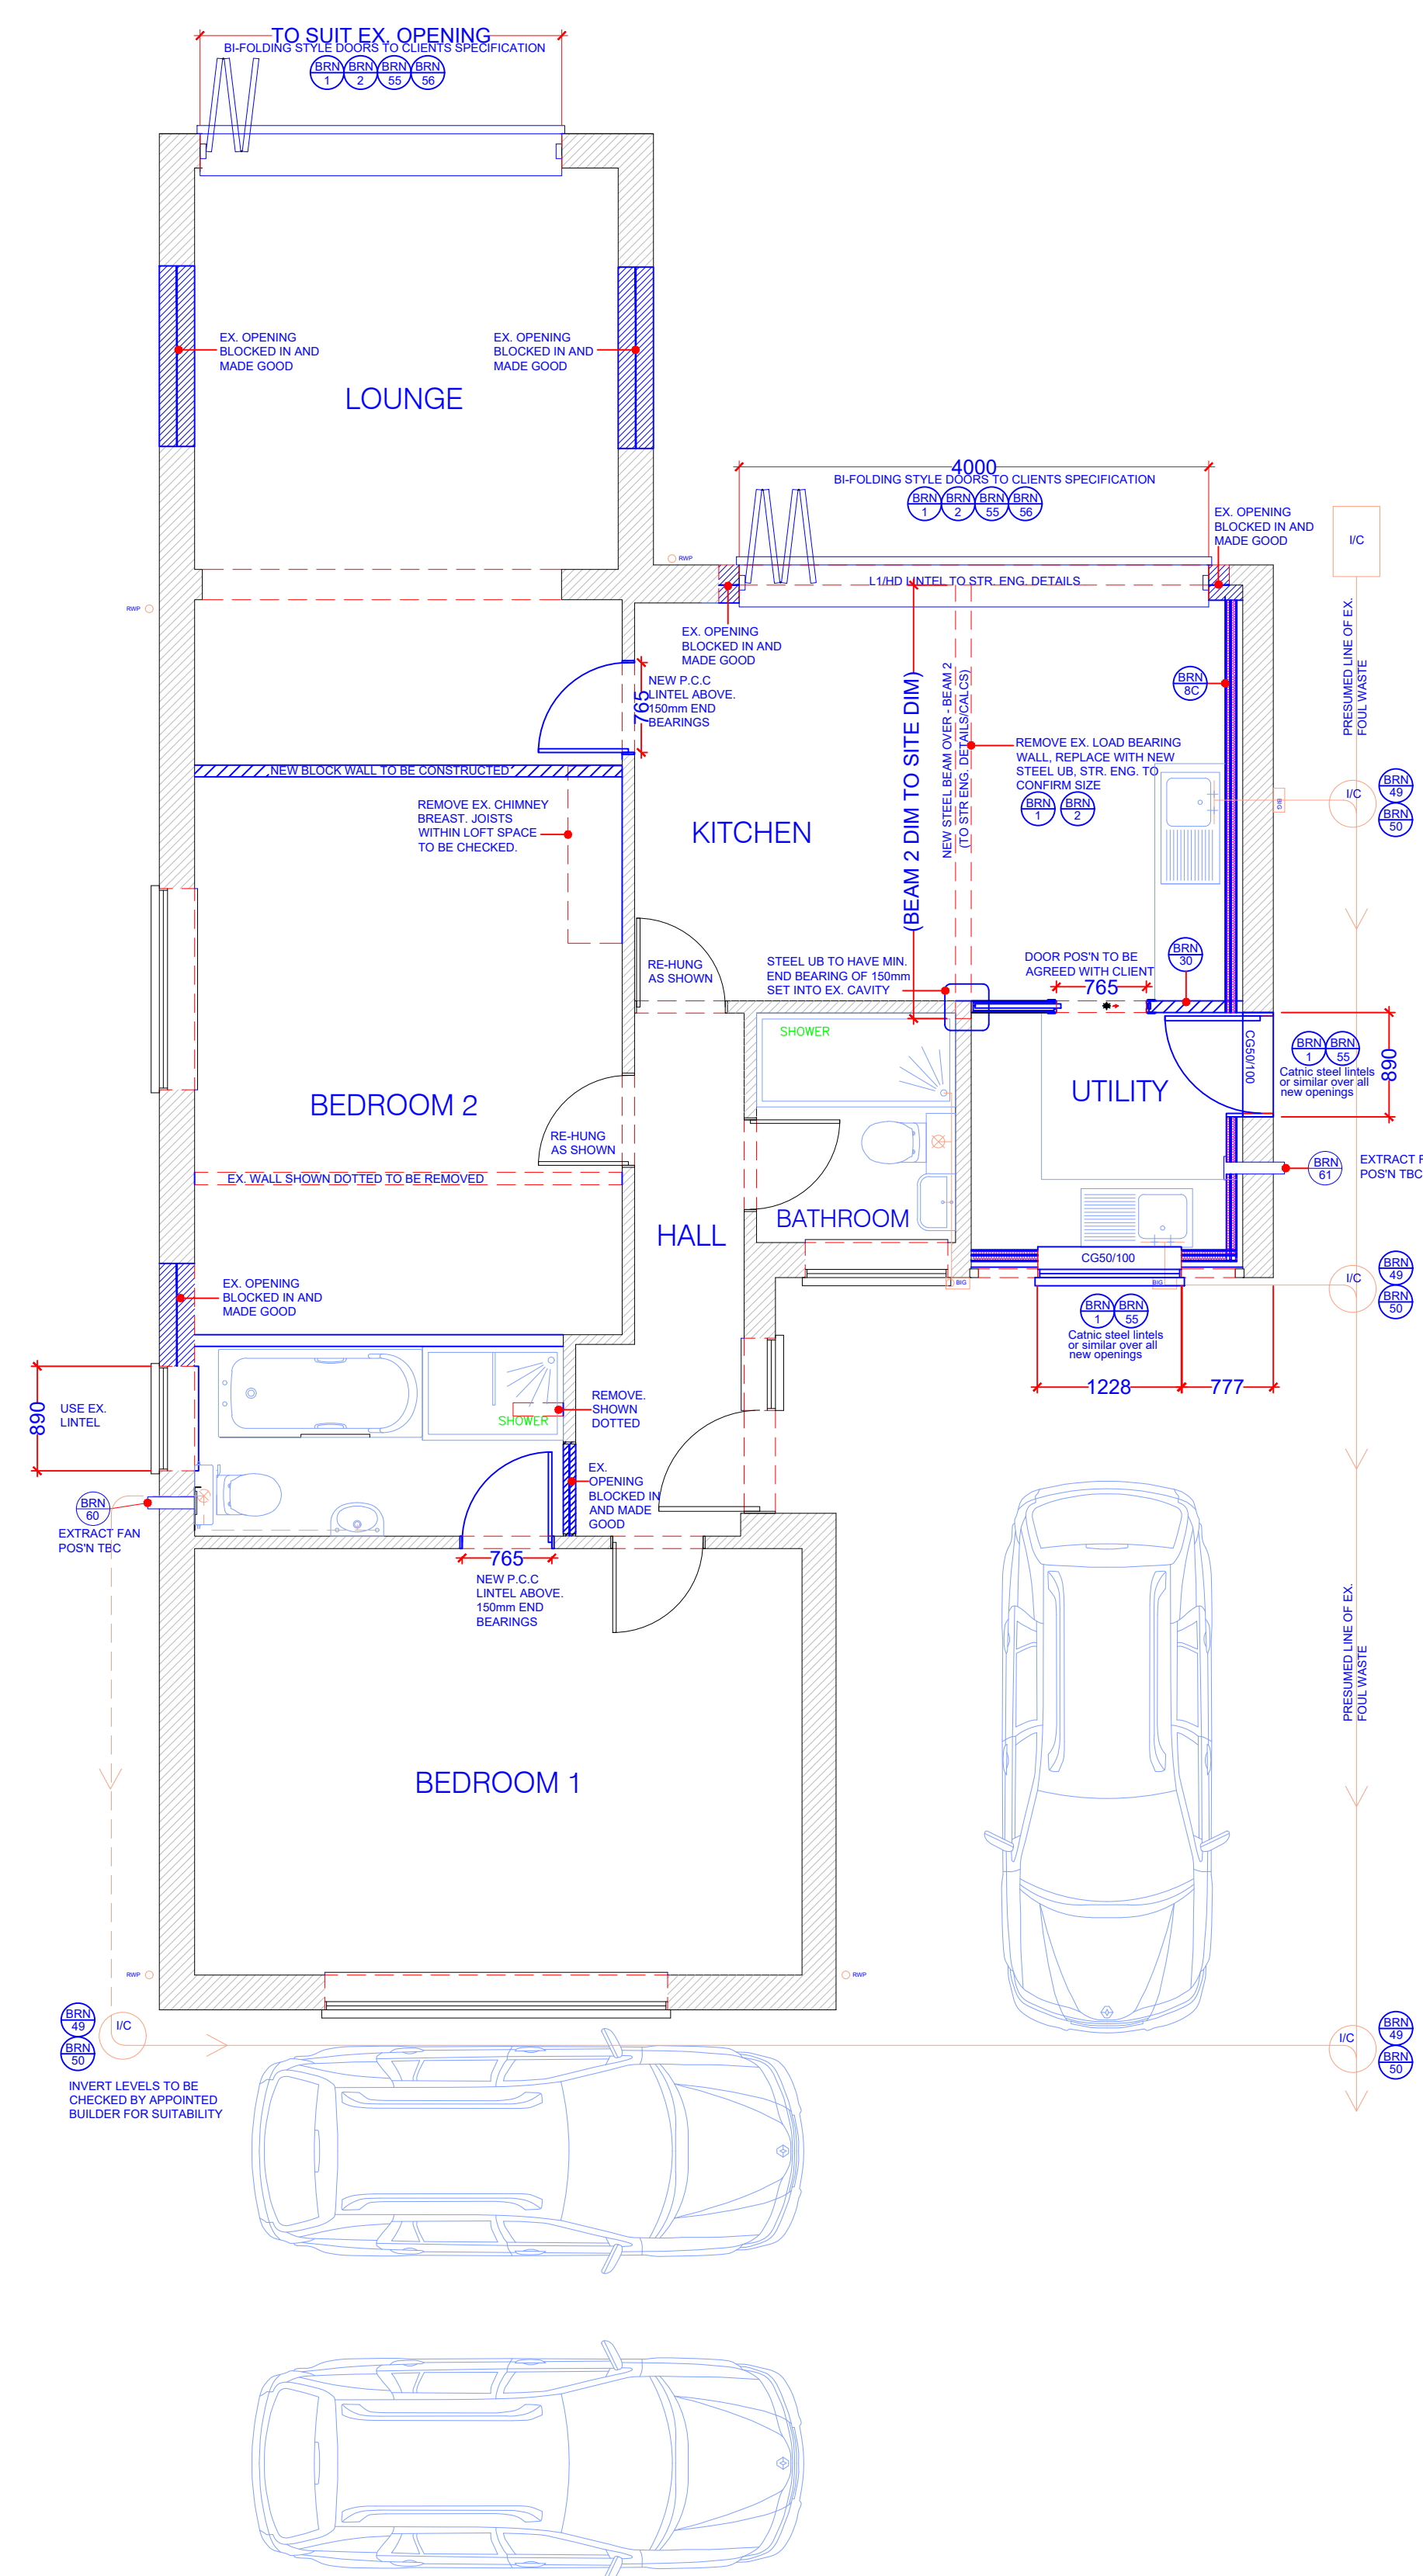


11 PROPOSED GROUND FLOOR PLAN
1:50

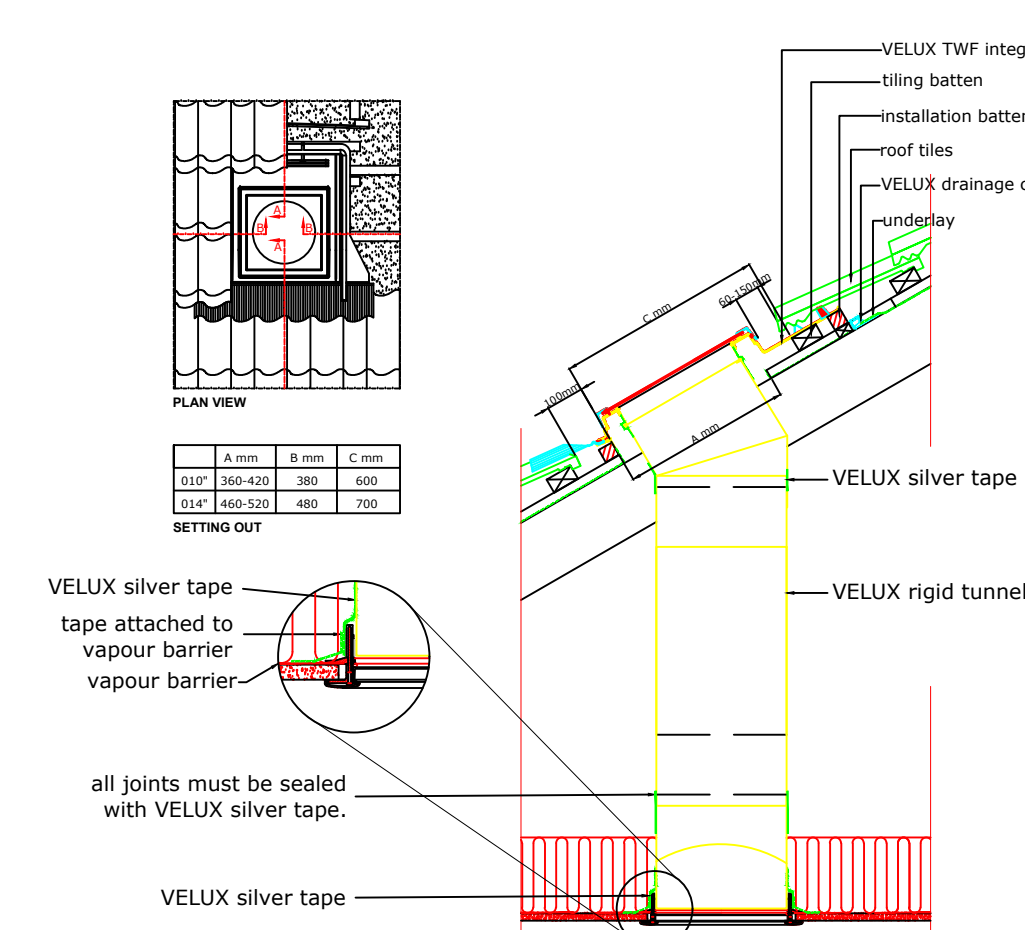

12 SUN TUNNEL DETAIL (IF REQ'D)
1:20

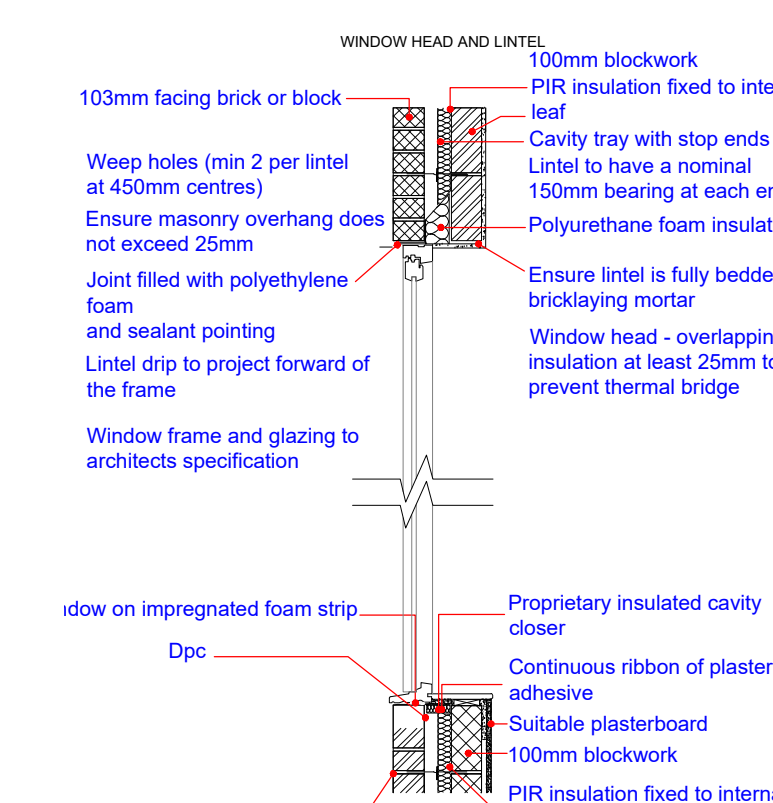

13 PROPOSED DETAIL 'F'
1:25

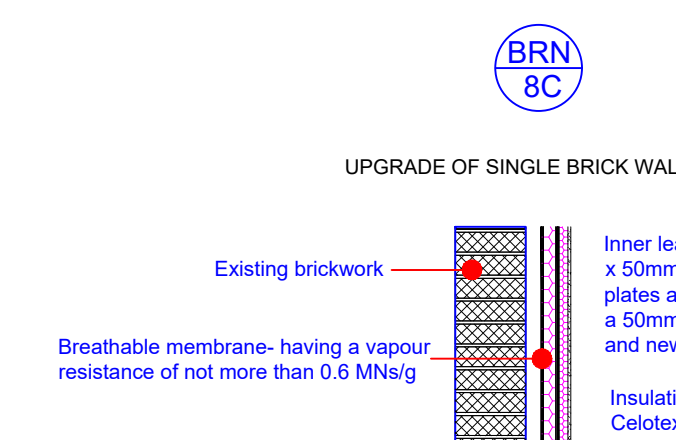

14 GARAGE WALL UPGRADE
1:25

NOTE:
DRAWING:EDEN 01A TO BE USED IN CONJUNCTION WITH
ASSOCIATED BUILDING REGULATIONS NOTES EDEN /BRN.
DIRECTIONAL NORTH ARROW SHOWN ON BLOCK &
LOCATION PLANS EDEN /BLP.

DETAILS AND DIMENSIONS OF ALL LEVELS OF PROPOSED
PLANS TO BE CHECKED ON SITE BY APPOINTED
CONTRACTOR PRIOR TO ANY
COMMENCEMENT/ORDERING OF MATERIALS OF WORK,
ANY QUERIES, VARIATIONS OR DISCREPANCIES
DIRECTED TO CLIENT - DM DESIGNS ACCEPTS NO
RESPONSIBILITY IN ANY PART ON DRAWINGS UNLESS
OTHERWISE AGREED PRIOR.

BRN 1
DENOTES ATTACHED BUILDING REGULATION NOTES
DENOTES ITEM No.

MODIFICATIONS
ISSUE:

TITLE
PROPOSED INTERNAL ALTERATIONS
GARAGE CONVERSION

CUSTOMER
MR & MRS EDEN
27 MAJORAM CRECENT, COWPLAIN, WATERLOOVILLE
HANTS, PO8 9BD

DRAWN BY:
DRAWING NO:
EDEN 01A 1 OF 1
SCALE: VARIES:
DATE: 27.05.2020
REVISION: A AO

