



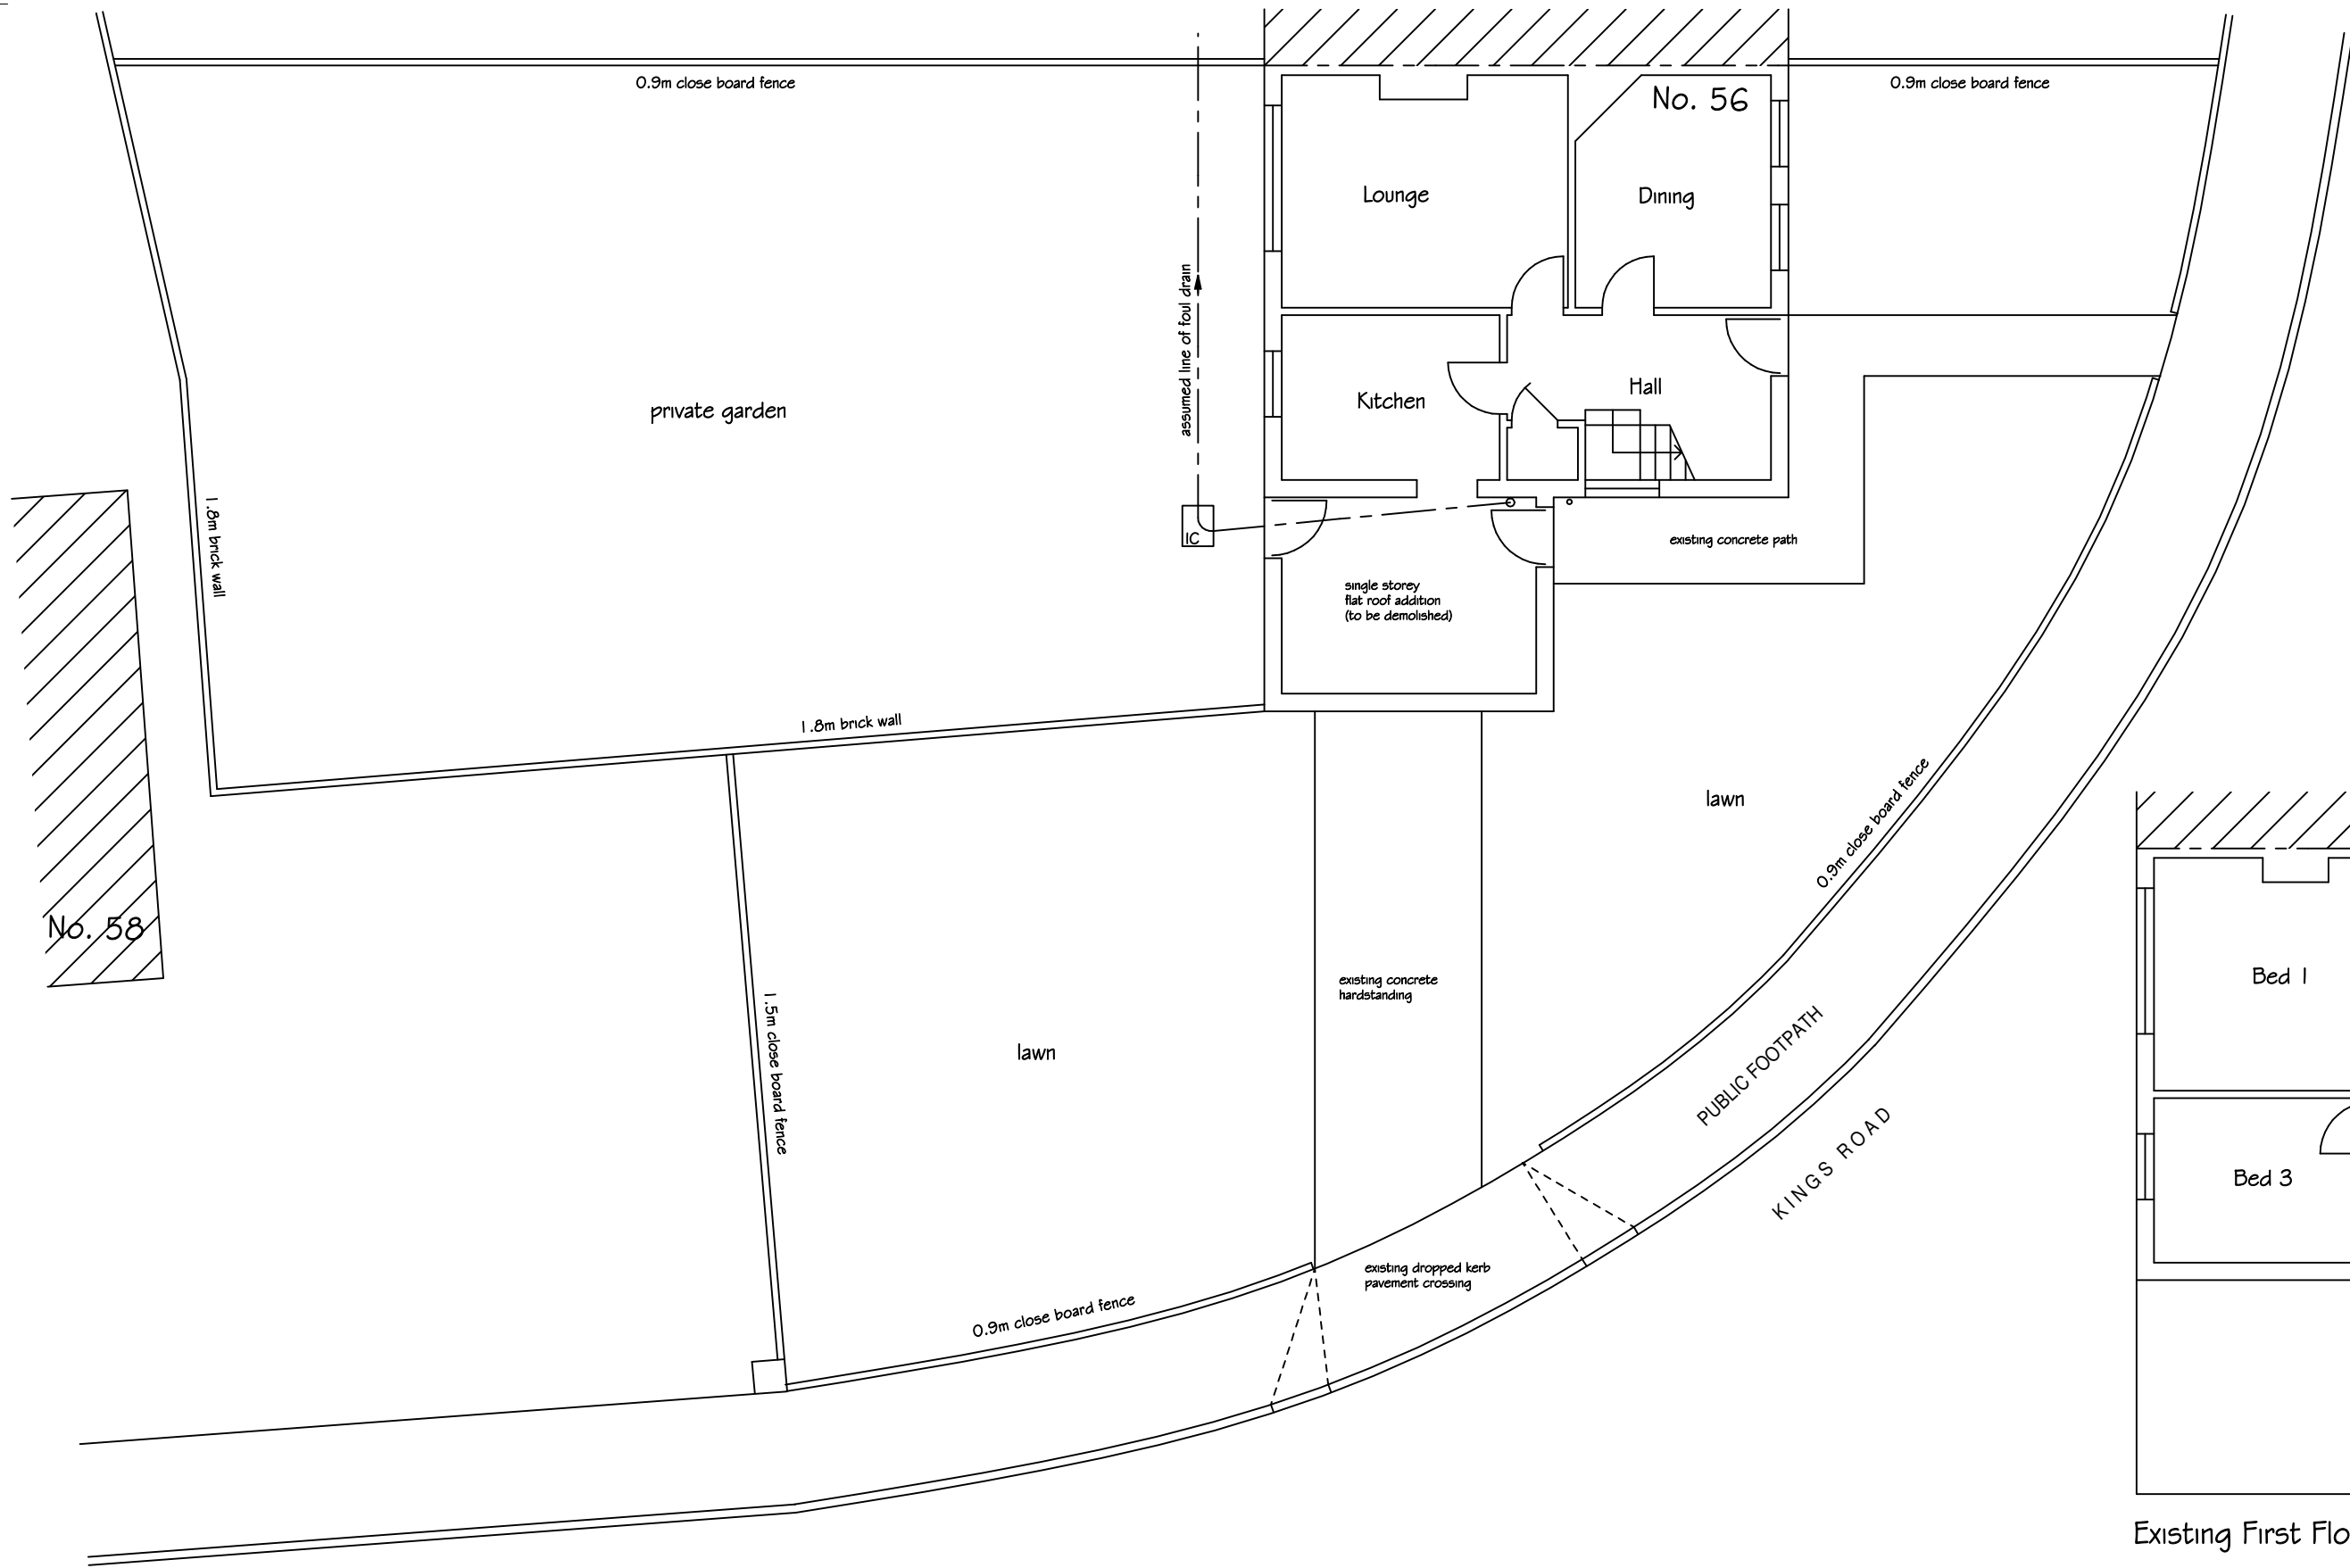

Existing Ground Floor & Site Plan

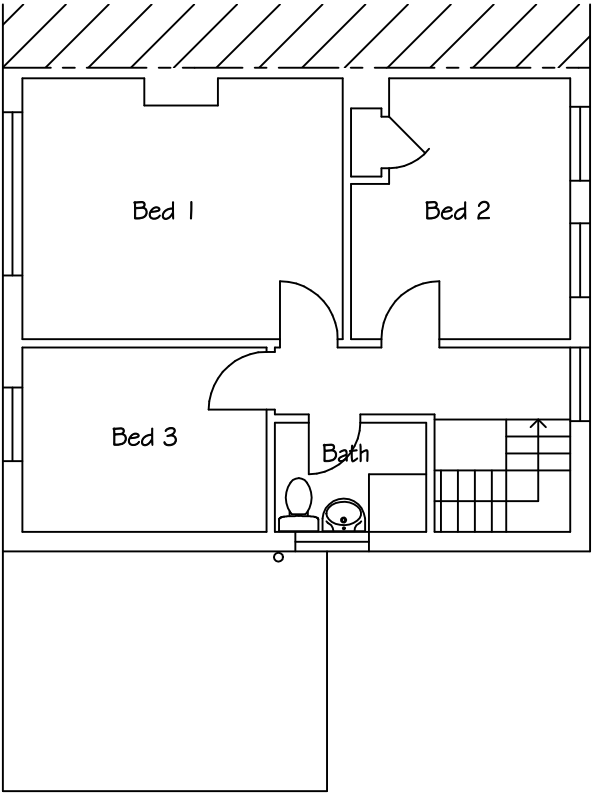

Existing First Floor Plan

This drawing is the copyright of the Architect and must not be reproduced without permission, except by the Local Planning Authority for planning purposes. Figured dimensions to be taken in preference to scaled. Dimensions to be checked on site before work commences. No deviation from this drawing will be permitted without the prior written consent of the Architect. Ground floor slabs, foundations, structure, etc., and all work below ground is shown provisionally and inspection of ground conditions is essential prior to work commencing. Reassessment is essential when the ground conditions are apparent and redesign may be necessary in the light of soil conditions found. The responsibility for establishing the soil and subsoil conditions rests with the Contractor.	drawing		revisions		date	
	EXISTING GROUND & FIRST FLOOR PLANS & SITE PLAN		drawing no.	rev.	date	scale(s)
			21902/202		AUG 2019	1:100
			sheet size			
project			client			
			ROBIAN HOMES			
PROPOSED 3 BED DWELLING ADJ TO 56 KINGS ROAD, HAYLING ISLAND HAMPSHIRE PO11 0PD				Jeffrey Douglas Chartered Architect		
				114 Havant Road Hayling Island Hampshire PO11 0LJ Tel: (023) 9246 8889 E-mail: jdo@jeffreydouglas.co.uk		