



This drawing may be scaled with reference to the scale bar for planning application purposes only. Do not scale for any other purpose, use only annotated dimensions. All dimensions are to be checked by parties using the drawing, and any errors or omissions are to be reported to James Potter Associates Ltd.

Rev.	Date	Note	Author	Checked
A	26/05/2020	Additional materials information added (type, manufacturer, colour)	RR	***
B	03/08/2020	Additional materials information added (type, manufacturer, colour)	RH	JP

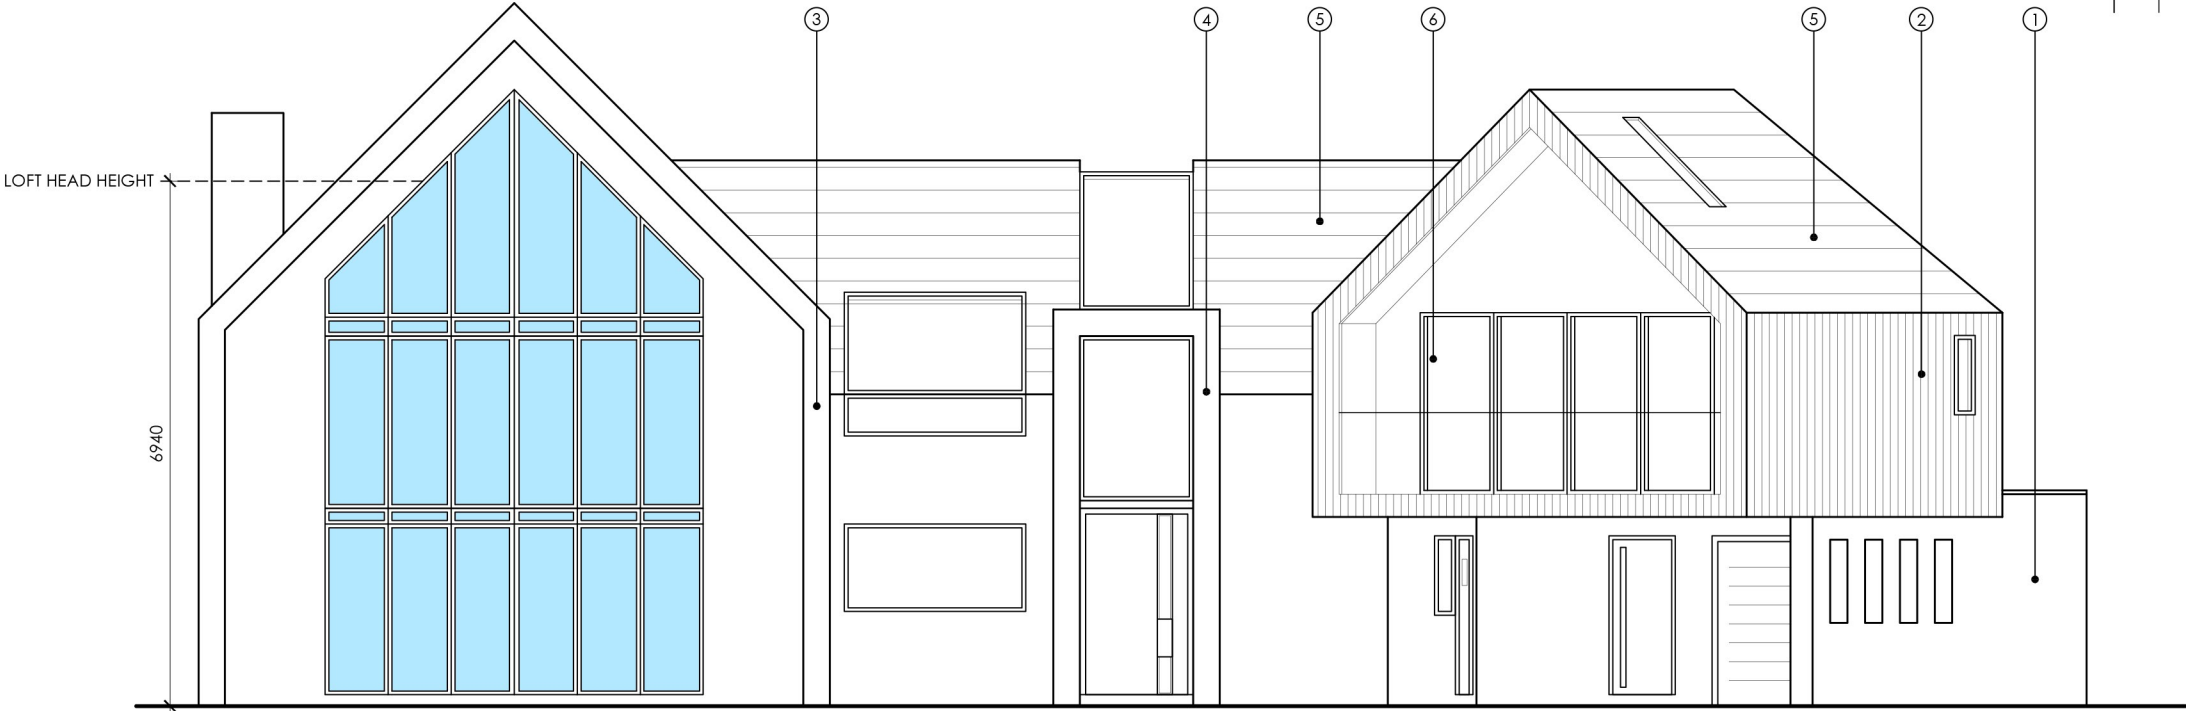

PROPOSED WEST ELEVATION

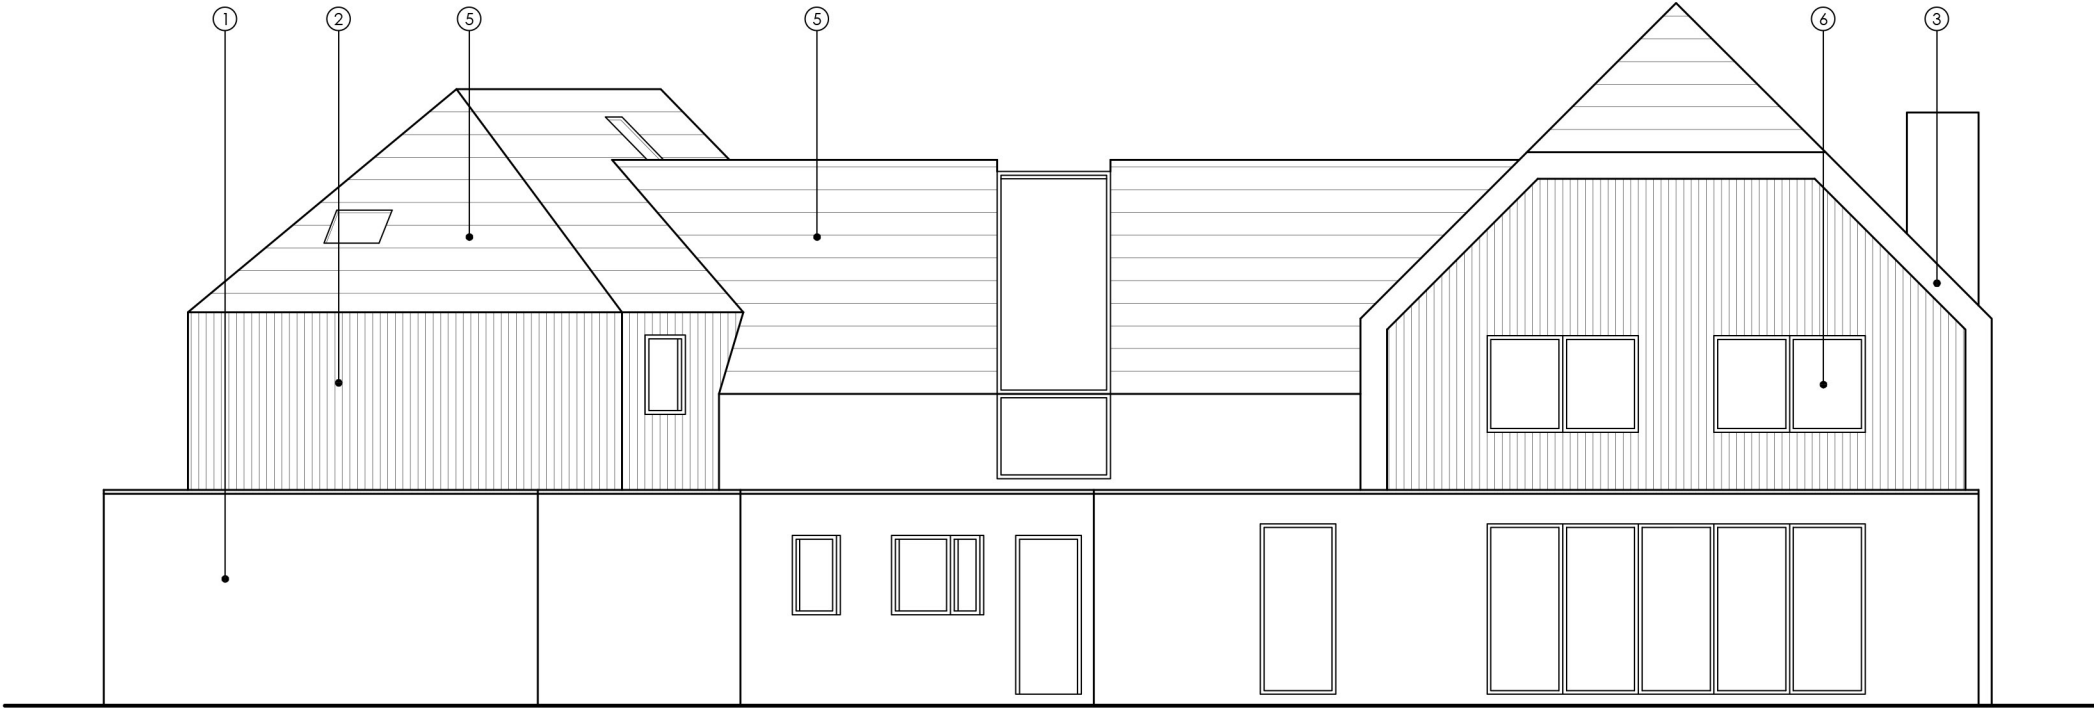


PROPOSED EAST ELEVATION

MATERIALS KEY

- 1. OFF WHITE RENDER - Wetherby - Through Colour Scratch Render FT (Fine) - Polar White
- 2. VERTICAL TIMBER CLADDING - Western Red Cedar
- 3. ALUMINIUM FINISH - RAL 7016
- 4. GREY RENDER - Wetherby - Through Colour Scratch Render FT (Fine) - Pewter Grey
- 5. SLATE ROOF TILES - SIGA Natural Spanish Slate - SIGA 39 - 500x250mm
- 6. GREY POWDER COATED ALUMINIUM FRAMED GLAZING - RAL 7016

 Pilkington Activ Blue glazing

 

Project	EXTENSIONS, LOFT CONVERSION & ALTS. 128A WOODLANDS WIDLEY PO7 5DS					Drawing	PROPOSED ELEVATIONS 1		
						Job-Dwg Number	18061-PL-507	Rev.	B
Client	MR & MRS SPURWAY					 JAMES POTTER ASSOCIATES www.jpa.design JPA - PORTSMOUTH 117 Highland Road, Southsea, Portsmouth, PO4 9DD t. +44(0)2394 002 897			
Status	PLANNING								
Scale	1:100		Sheet Size A3						
Author	RH	Checked	JP	Date	02/05/19				