


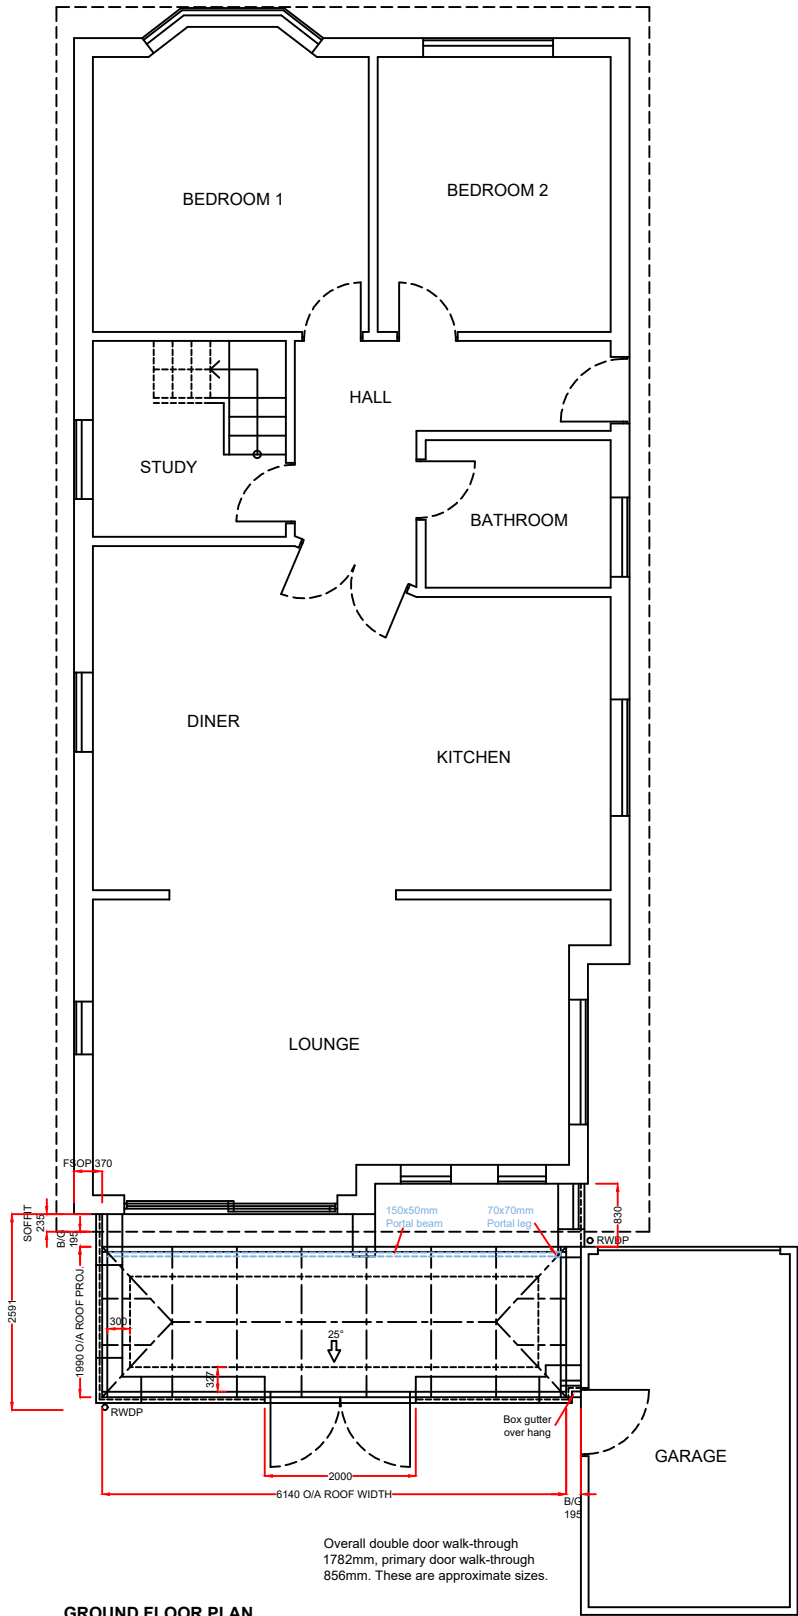

GROUND FLOOR PLAN

Notes:
Any drawings or plans depicted make no allowance for the provision of any tie bars within the roof of the proposed Living space. This can only be determined once the roof is put into manufacture.
Existing physical barrier to remain
Pelmet to finish at rear of portal beam
These drawings are the property of Anglian Home Improvements and must not be used, distributed, loaned or copied without the express permission of Anglian Home Improvements.
All dimensions are in millimetres (mm) unless noted otherwise.
Do not use for base laying purposes
Produced on A3 paper

Product Specification:
Roof:
Roof Material: **PVCu**
Orangery Type: **Anglian pelmet**
Roof external colour: **WHITE**
Roof Internal colour: **WHITE**

Frames/Doors:
Frame type: **PVCu**
External Colour : **WHITE**
Internal Colour : **WHITE**

A	12/09/19	Top opening window changed to match windows in conservatory	SS
Rev.	Date	Description	Initials
 Anglian Home Improvements Telephone: 0845 437 3600			
Drawing title:		Proposed Plan	
Contract No. :		900/03500	Page 4 of 4
Proposed:		PVCu Orangery	
At:		6 NORE CRESCENT EMSWORTH HAMPSHIRE PO10 7NB	
For :		MR & MRS TOWERS	
Drawers initials:		SS	Date: 15/07/2019
Scale :		1:100	

