


EAST ELEVATION

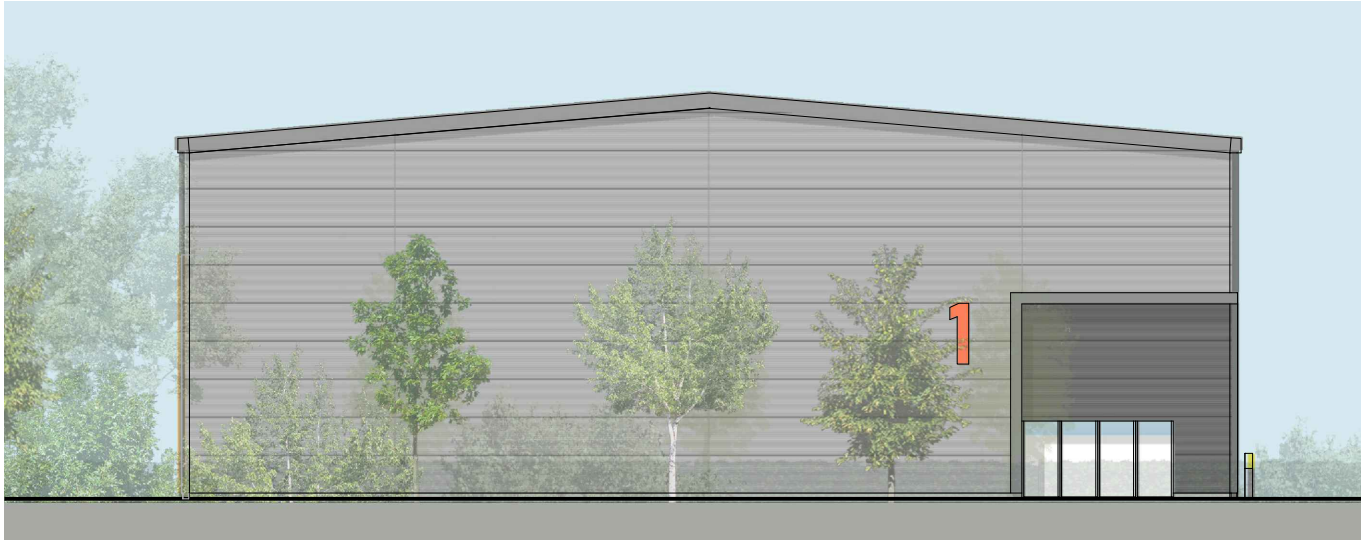


ELEVATION WEST



SOUTH ELEVATION




NORTH ELEVATION

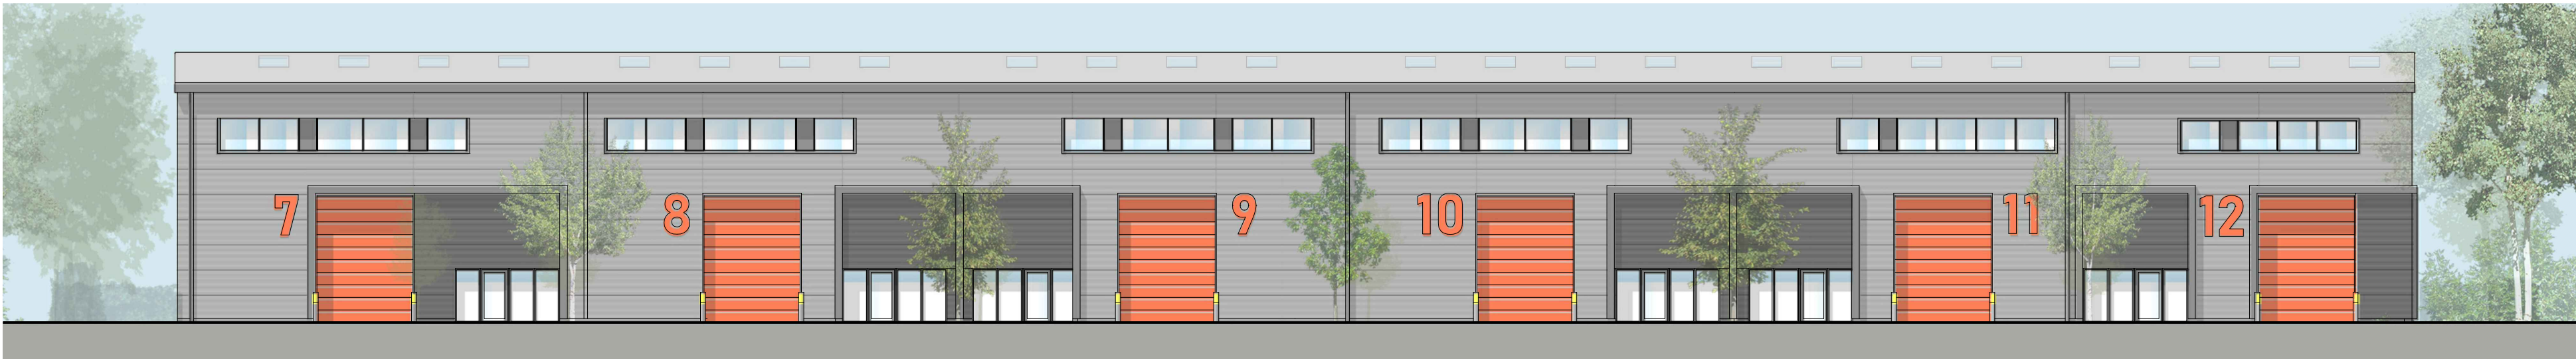

WEST ELEVATION




EAST ELEVATION

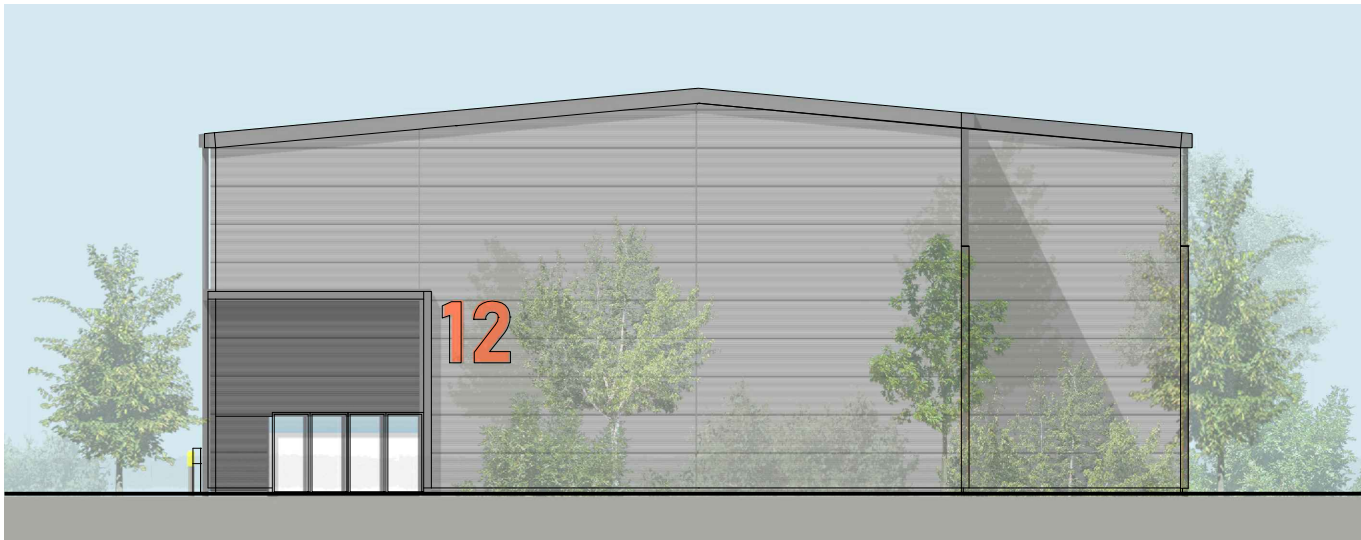

SOUTH ELEVATION



NORTH ELEVATION

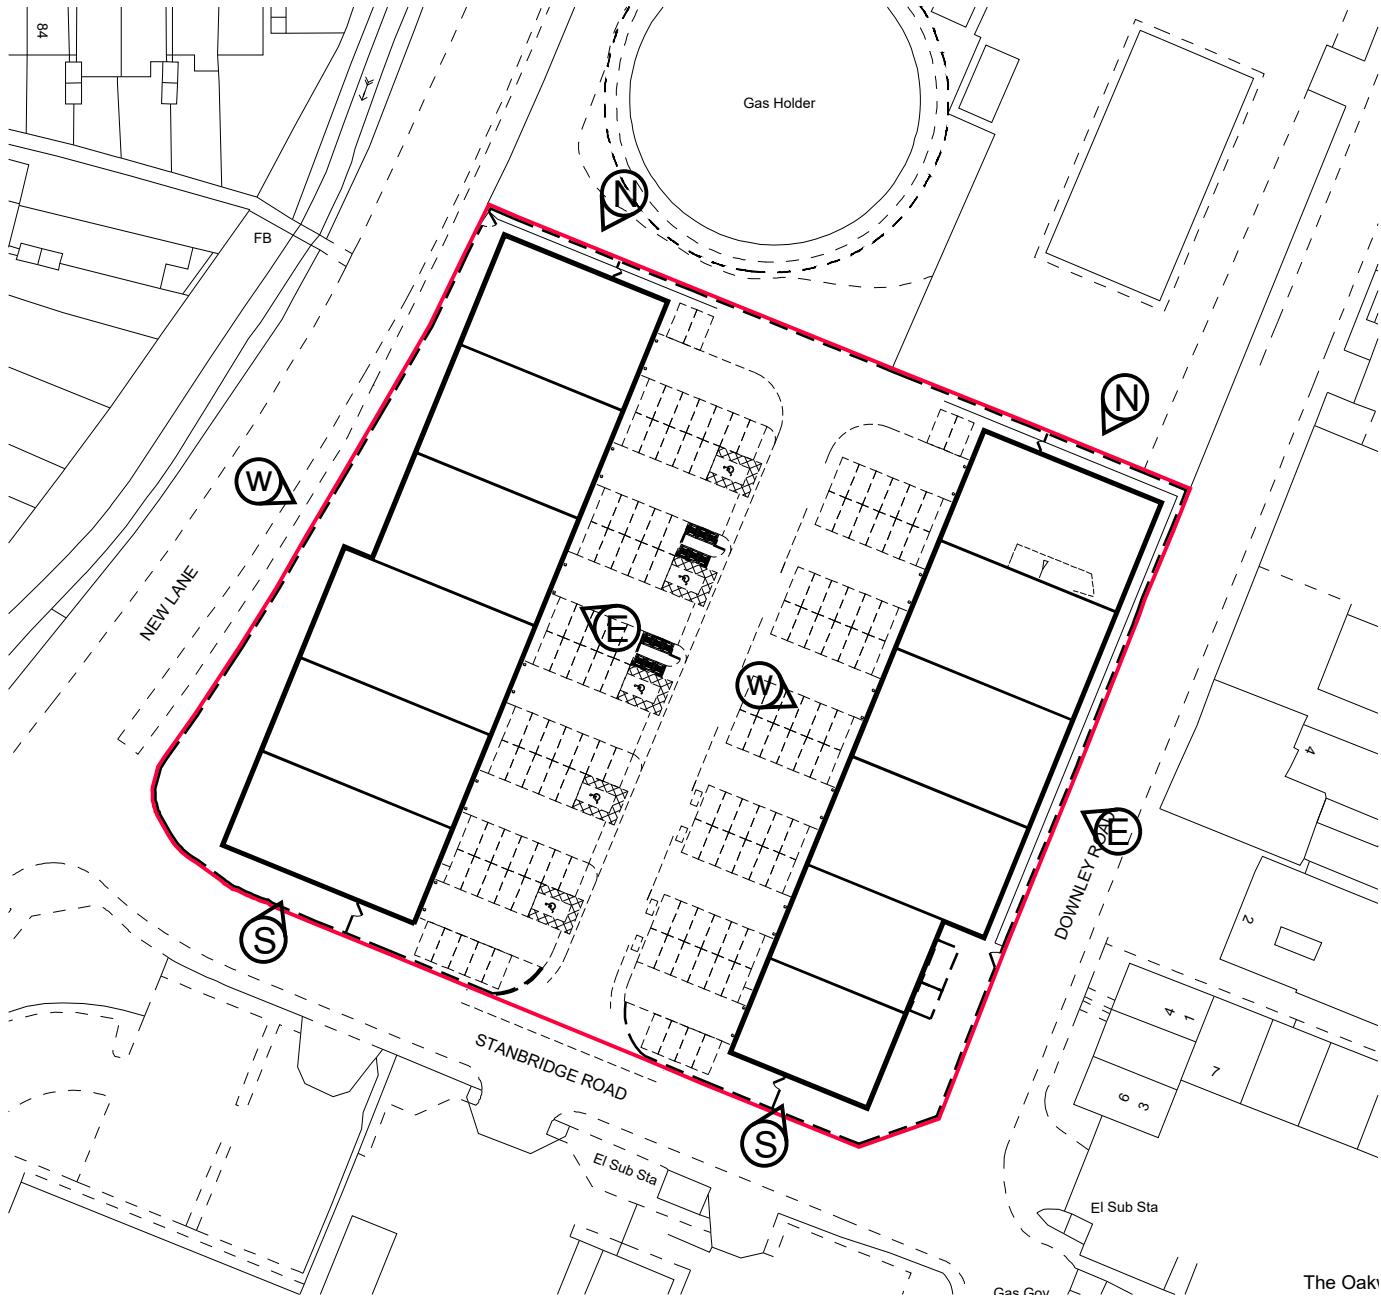

KEY PLAN
SCALE 1:1000

Rev

A

B

Planning Issue

Amendments to elevations

Amendments

by

chkd

Date

AG

LJ

KW

01/07/19

12/09/19

Rev

A

B

Planning Issue

Amendments to elevations

Amendments

by

chkd

Date

AG


LJ


KW

01/07/19

12/09/19

Note: Design Intent
This drawing illustrates design intent only and is subject to Manufacturer's and or Specialist Subcontractor's Detailed Design & Specification.

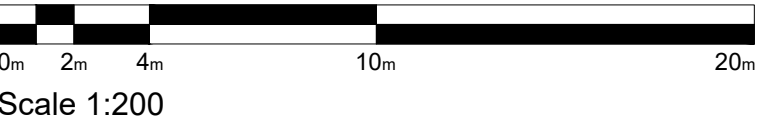

 Project				Kingsbridge Estates	
				New Lane	
				Havant	
Drawn By		Checked By		HNW Project No.	Date Created
MJ		LJ		18041	MAY 19
Scale					
A1- 1:200					
					
		PLANNING		DRAFTING	
Drawing Title					
Elevations As Proposed					
Drawing Status				Revision	
PLANNING				B	
Drawing Number					
18041-HNW-ZZ-ZZ-DR-A-2330					
61 North Street, Chichester, West Sussex, PO19 1JN					

architects

hnw