



Levels
Site is level hence no level survey has been provided
Flood Risk
This site does not fall in a flood risk area
Tree Survey
This proposal has no impact on trees
Parking Provision
This site will retain three parking spaces
Boundary Treatment
The boundaries are made up of 1.8m & 1.2m timber panel fences 1m brick walls and hedging to various heights (no changes proposed)

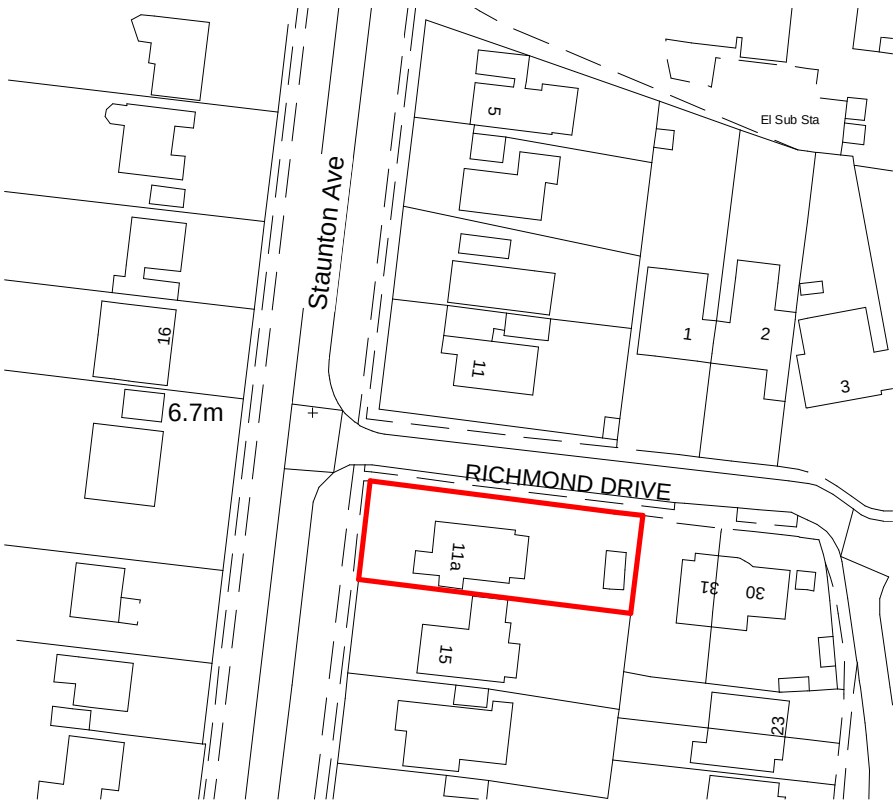

1 Location Plan
1 : 1250

This map was purchased from
emapsite.com and is subject
to the following © Crown copyright and
database rights
Ordnance Survey 0100031673

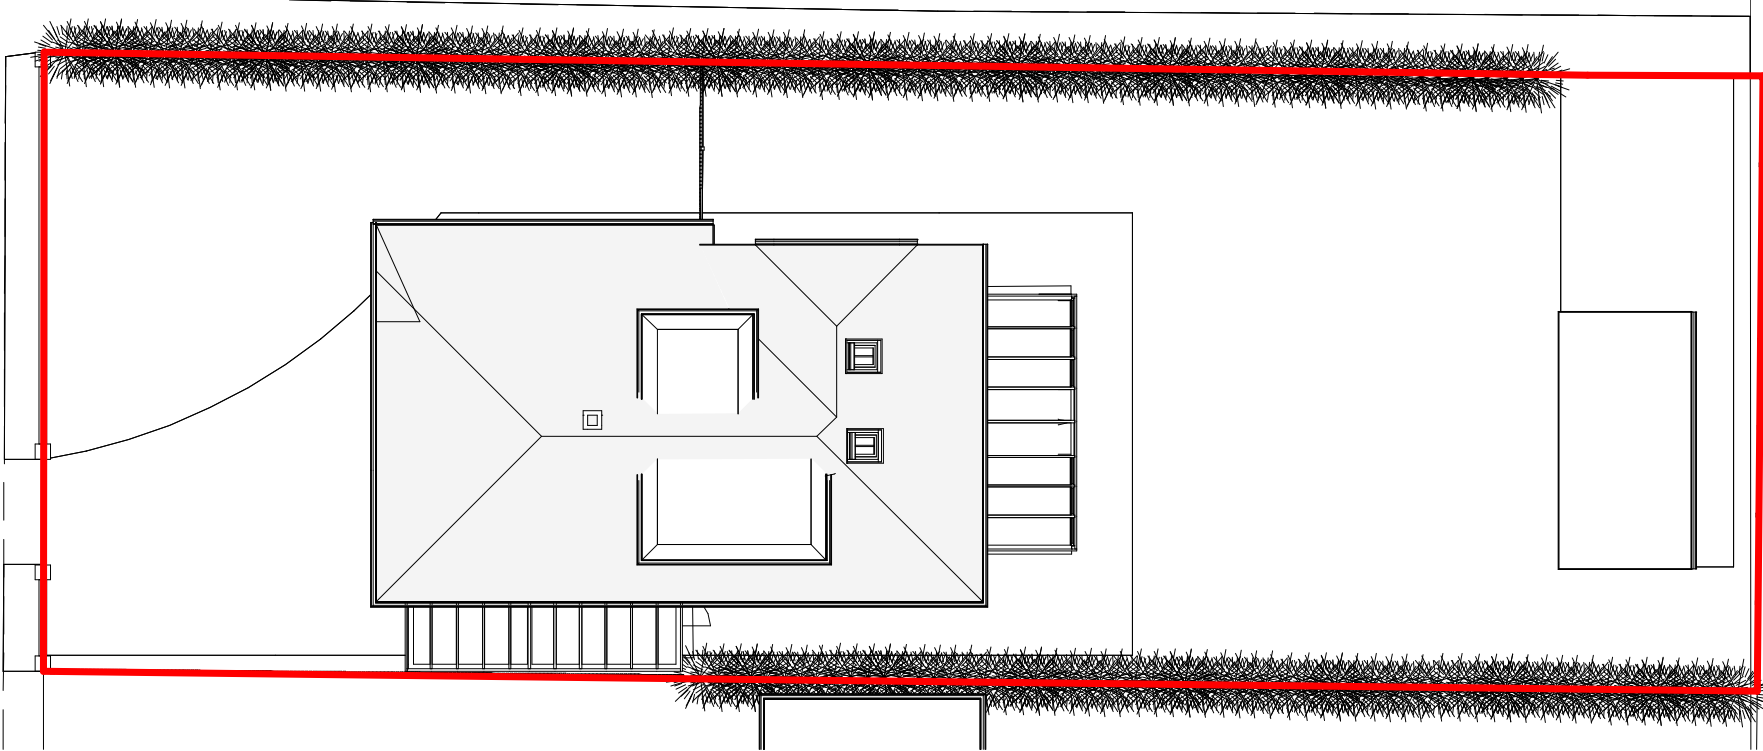

2 Site Plan
1 : 200

IJ Murray Associates Ltd



CIAT

REGISTERED PRACTICE

www.ijma.co.uk

I J Murray Associates Ltd
200 Seafront
Hayling Island
Hampshire
PO11 9HR
Phone 07779 246915
e-mail ian@ijma.co.uk

These drawings are the property of IJ Murray Associates Ltd and should not be reproduced or used in any way without the permission of a Director of IJ Murray Associates Ltd

These drawings are for planning and building regulation purposes only and are not for construction. All dimensions should be checked on site before work commences

Mr & Mrs Plowman
11A Staunton Ave HI
Proposed V1

Location and Site Plans			
Project number	Project Number	A111	
Date	Issue Date		
Drawn by	Author		
Checked by	Checker	Scale	As indicated