
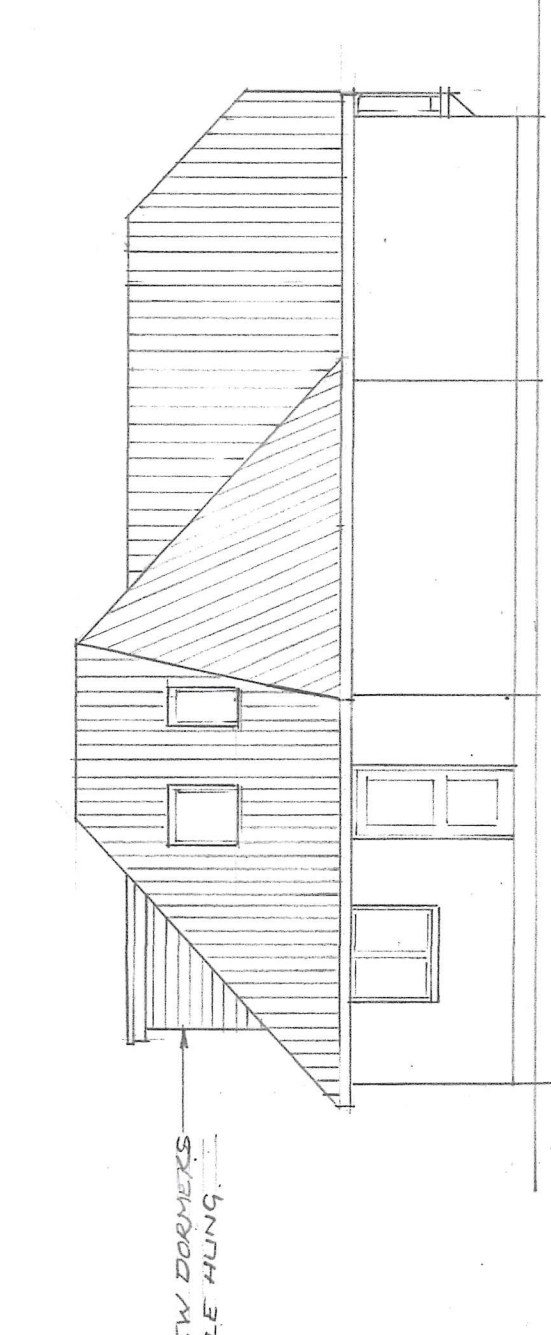
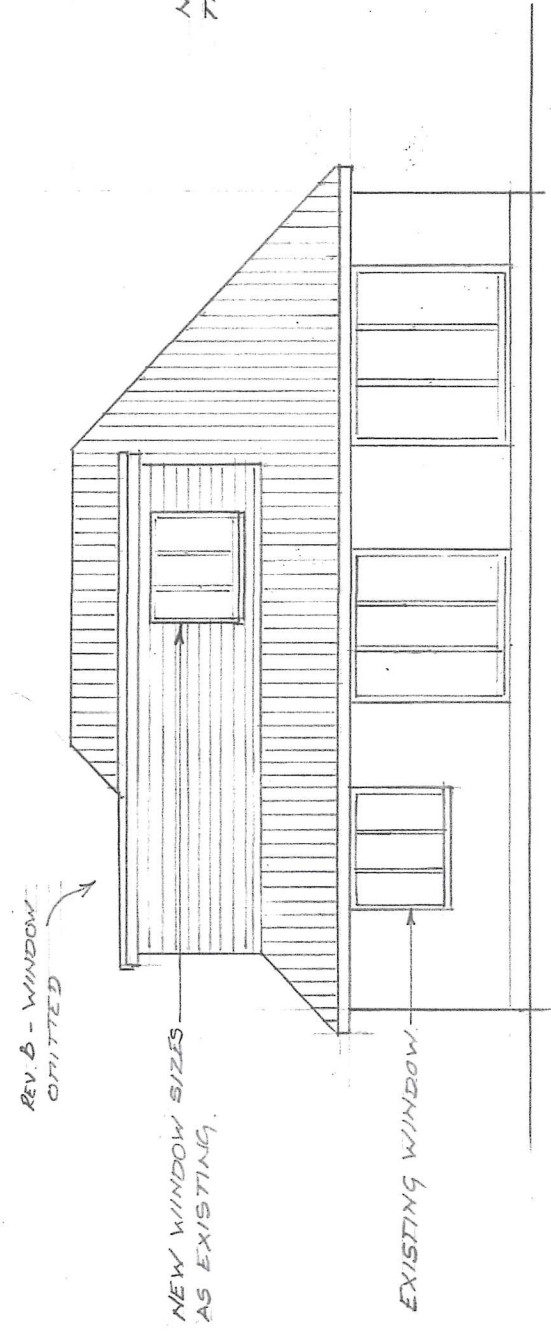
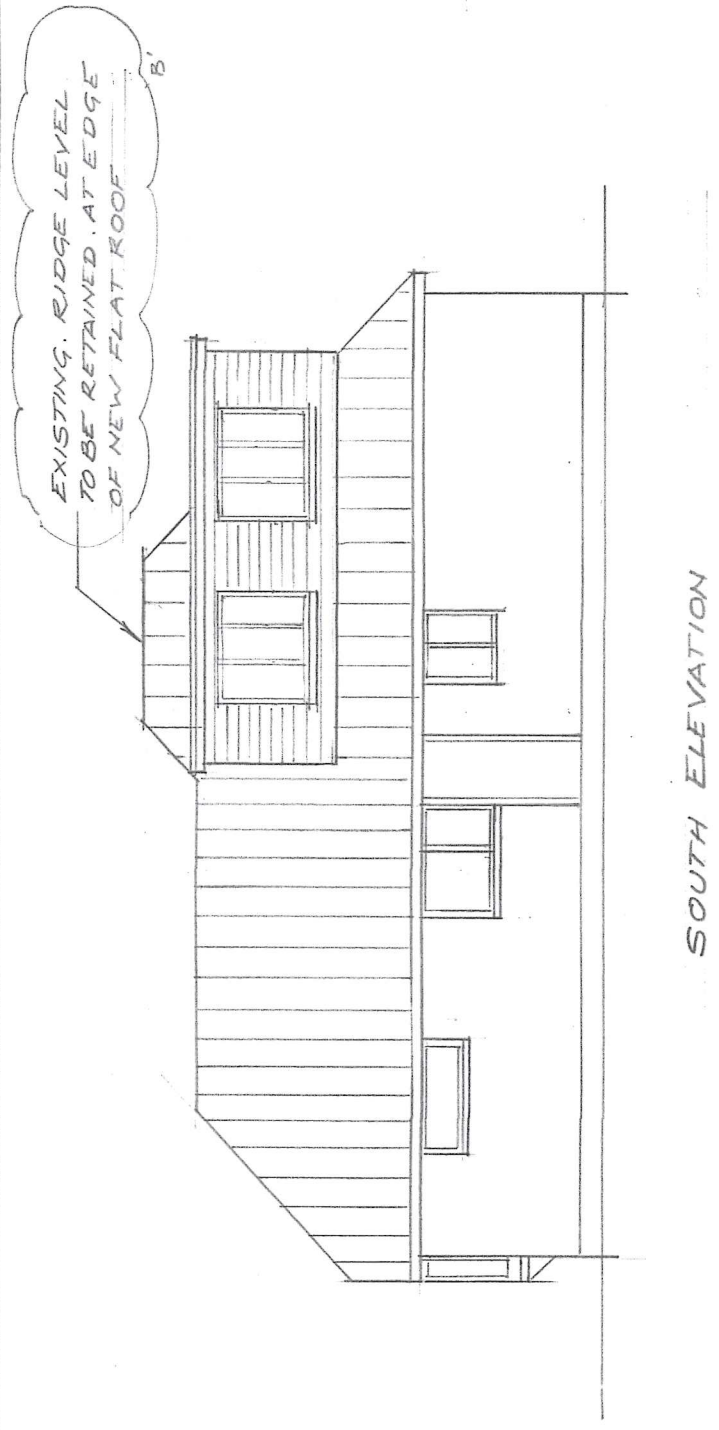


HAVANT BOROUGH COUNCIL
PLANNING SERVICES
13 NOV 2019
RECEIVED

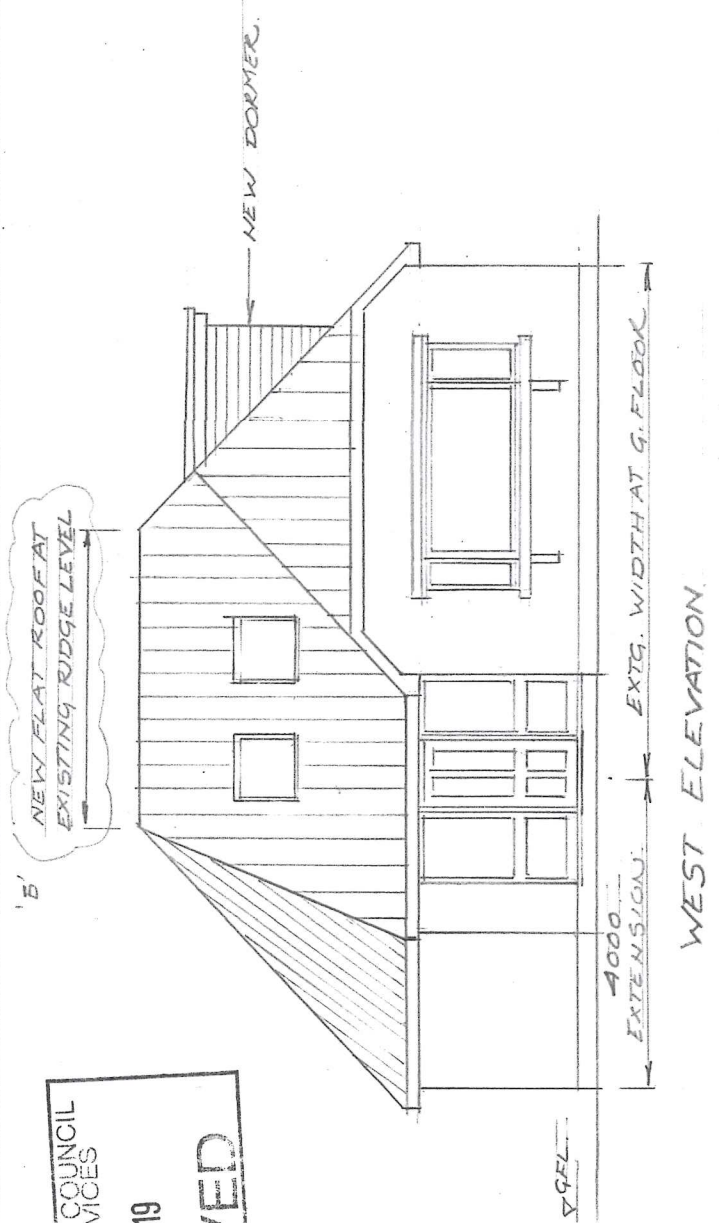

EAST ELEVATION

NORTH ELEVATION

PROPOSED ELEVATIONS 1:100 AT A3

REV. A - REDRAWN.
REV. B - WINDOWS AMENDED
NOTES ADDED

89 WOODLANDS AVENUE EMSWORTH
PROPOSED EXTENSION & ROOF CONVERSION.

DRG. No 03 B.
OCTOBER 2019.