


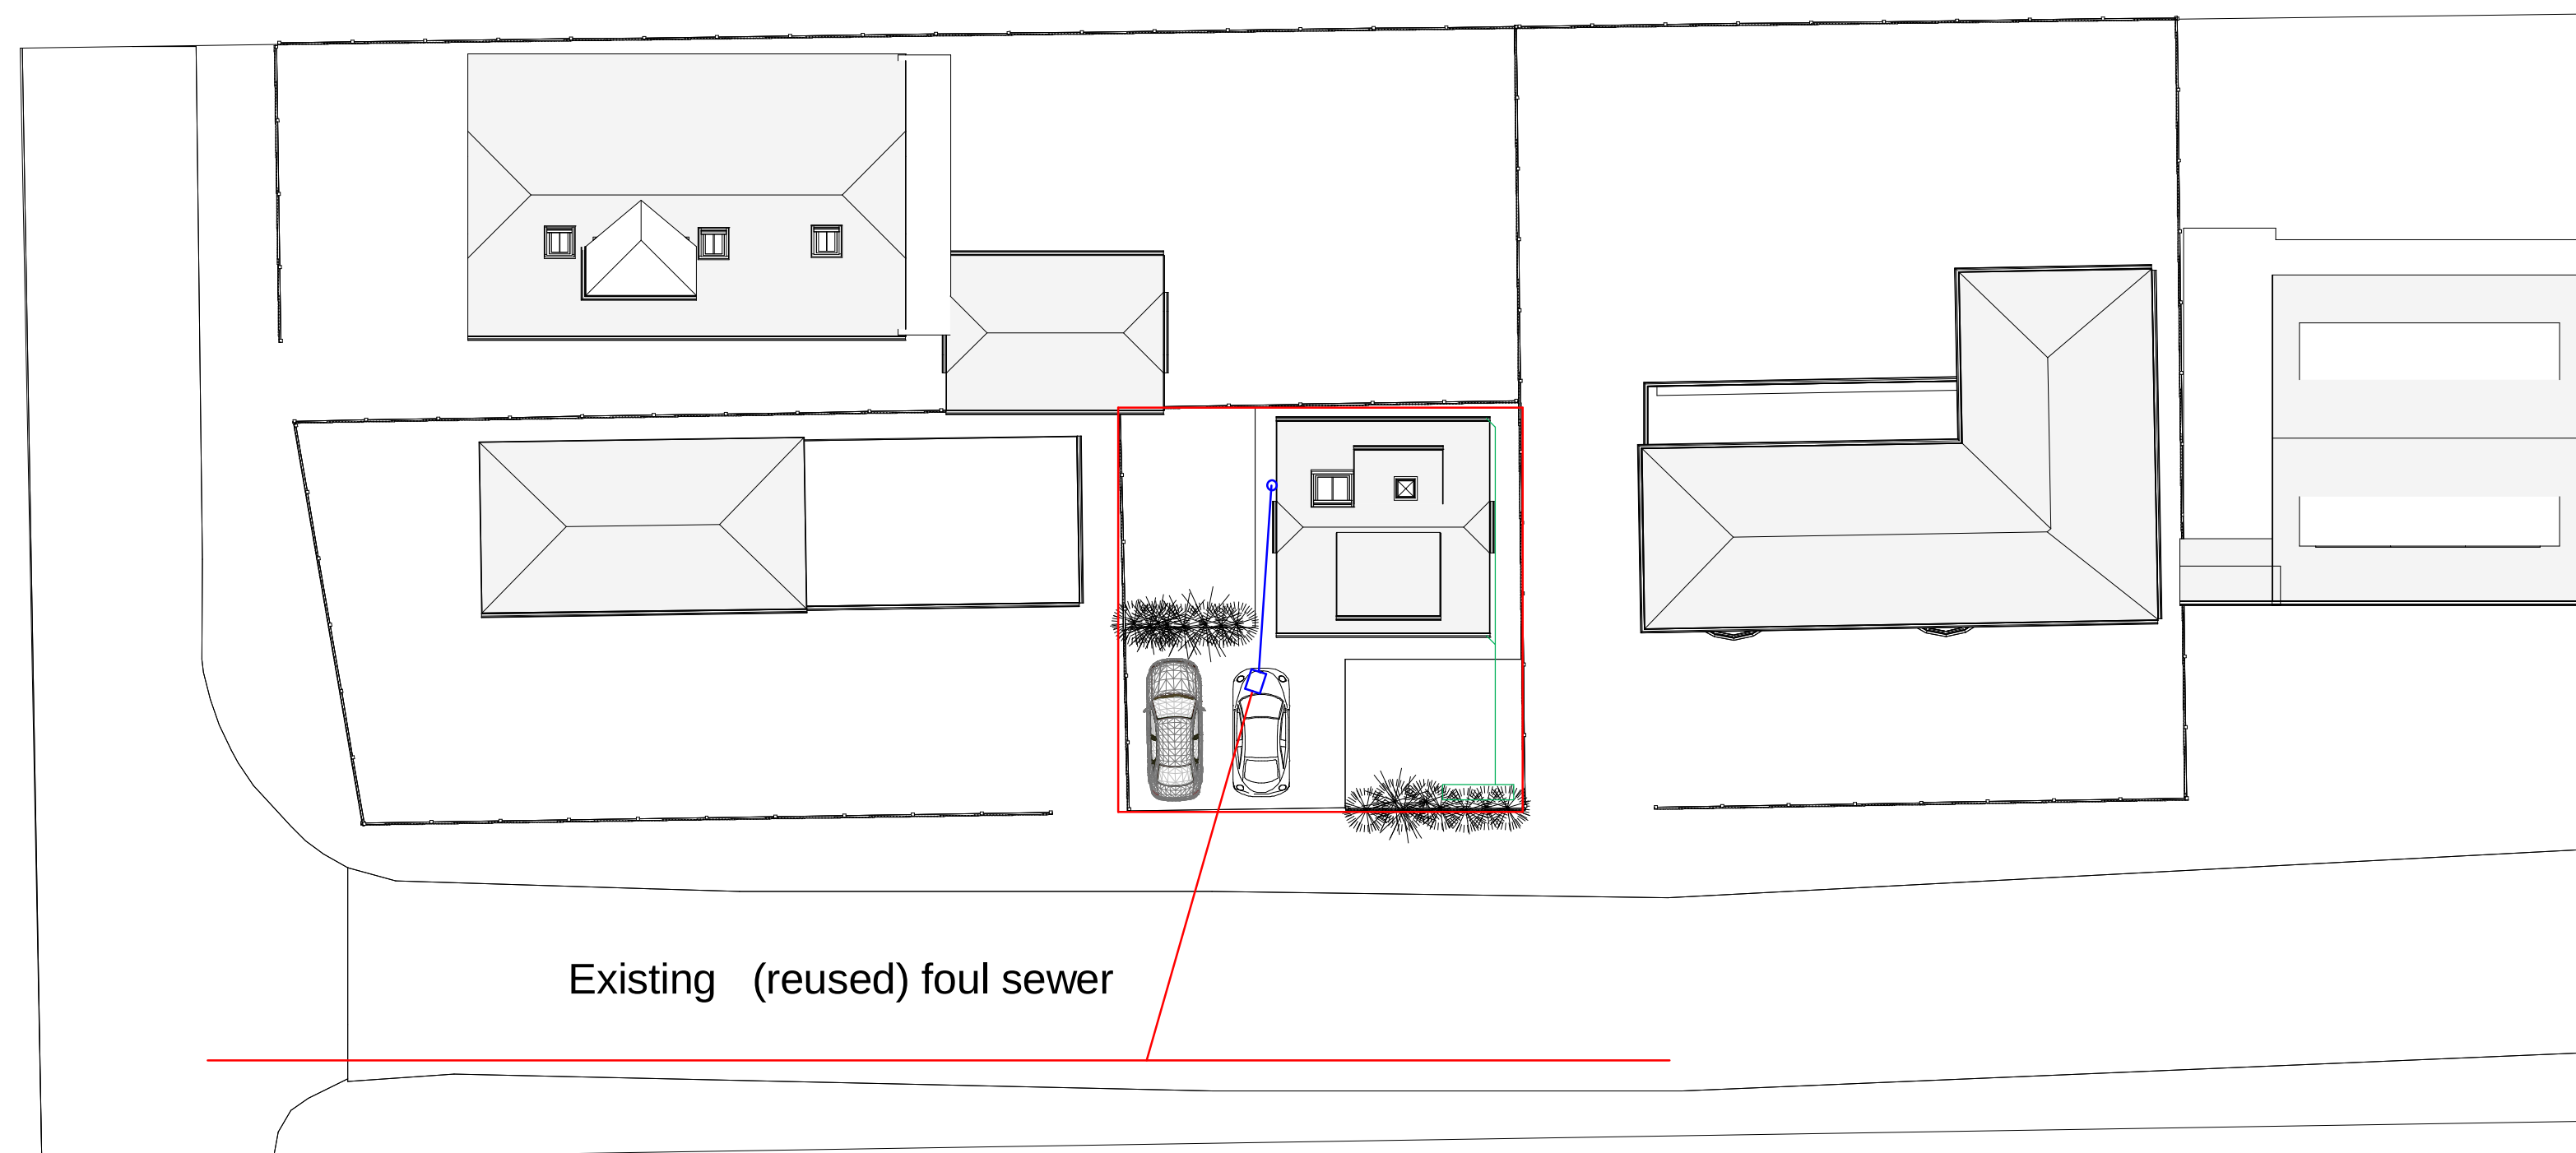

Site /Block Plan Scale 1:200 at A1

Boundary treatment

The boundary to this site is a mixture of 1.8m Timber panel fencing to the sides and rear with 1.8m metal rails to the front elevation . this front elevation would be replaced with a 1.5 m timber panel fence with soft planting and an open driveway also a soft planting screen would be provided to divide the front and side gardens

Level Survey

This site is flat hence no level survey has been provided

Flood Risk

This site does not fall in a flood risk area hence no flood risk assesment has been provided

Tree Survey



This site does not have trees on or near the boundary, hence a tree survey has not been provided

Parking Provision

This site currently has two parking spaces which will be adequate for the proposal



Site Plan Scale 1:500 at A1

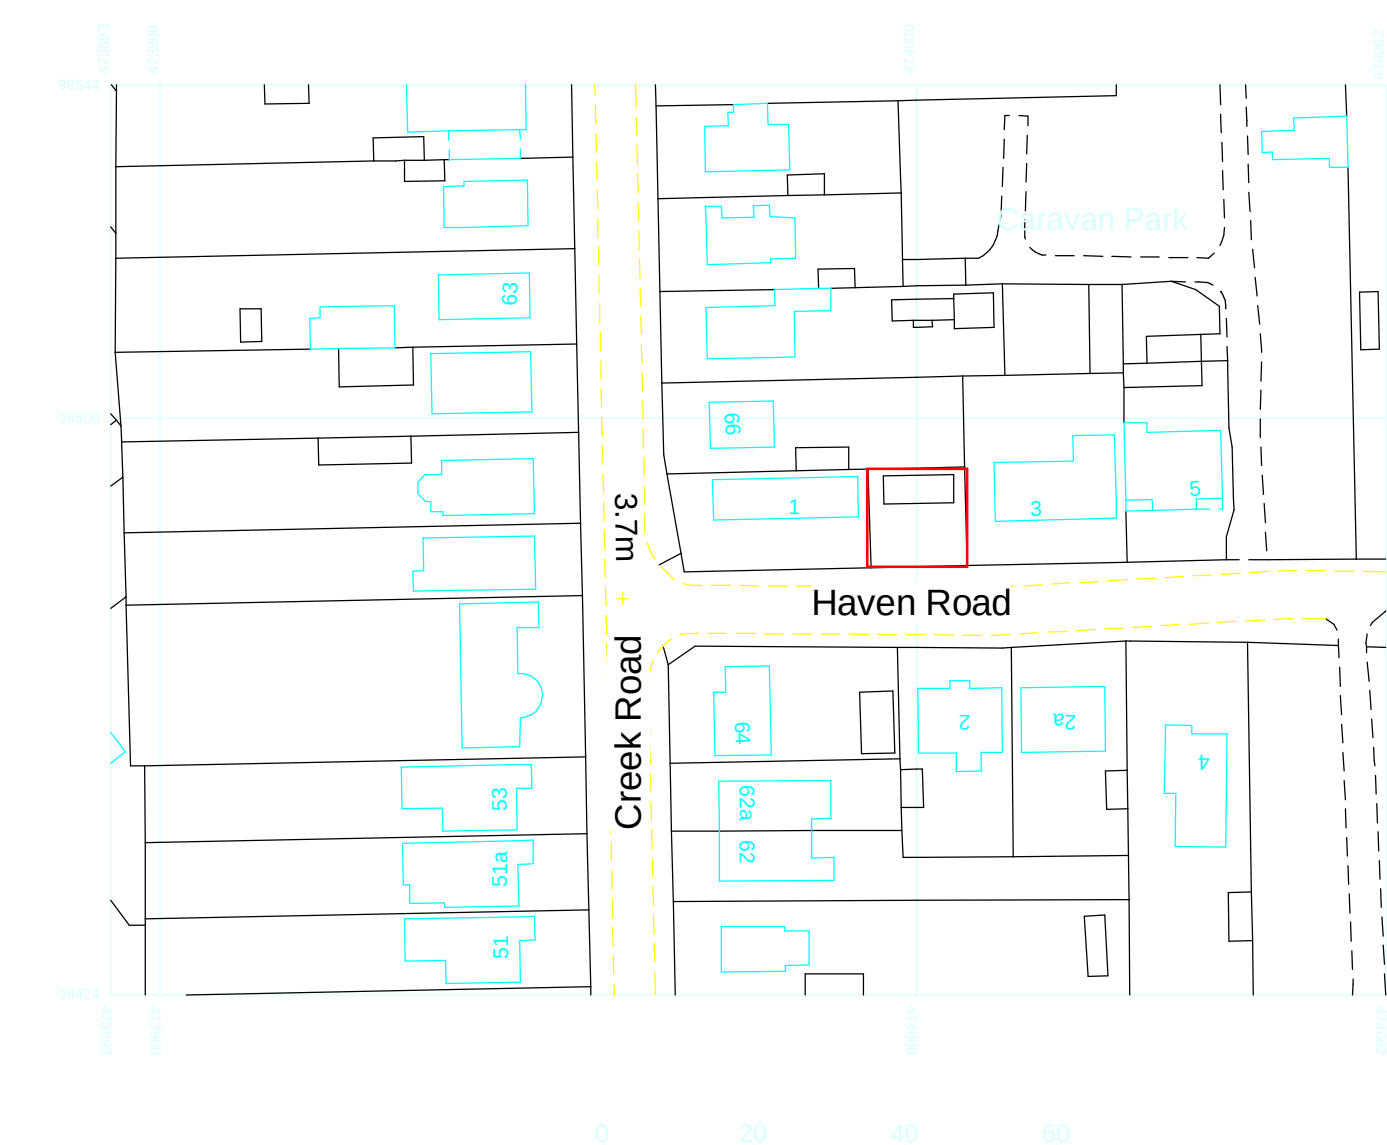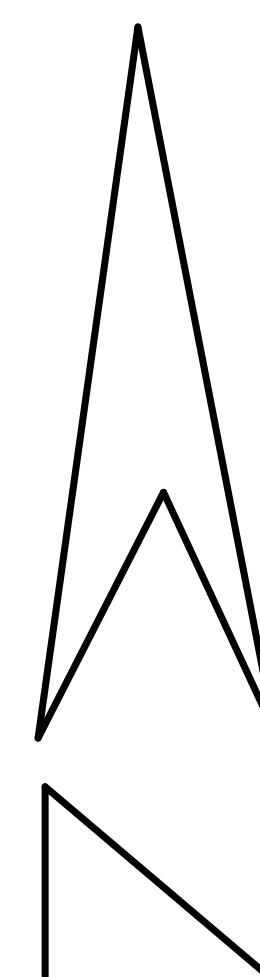

Location Plan Scale 1:1000 at A1

This OS plan was purchased from Reebrook printers
southampton licence number 001010017

**IJ Murray
Associates Ltd**

www.ijma.co.uk



IJ Murray Associates Ltd
200 Seafront
Hayling Island
Hampshire
PO11 9HR
Phone 07779 246915
e-mail ian@ijma.co.uk

These drawings are for planning and building regulation purposes only and are not for construction. All dimensions should be checked on site before work commences

These Drawings are the property of IJ Murray Associates Ltd and should not be reproduced or used in any way without the permission of a Director of I J Murray Associates Ltd

[illegible]

Mrs Cook 1A
Haven Road
HI

Proposed plans

Project number	Project Number
Date	Issue Date
Drawn by	Author
Checked by	Checker
A102	
Scale	As indicated