



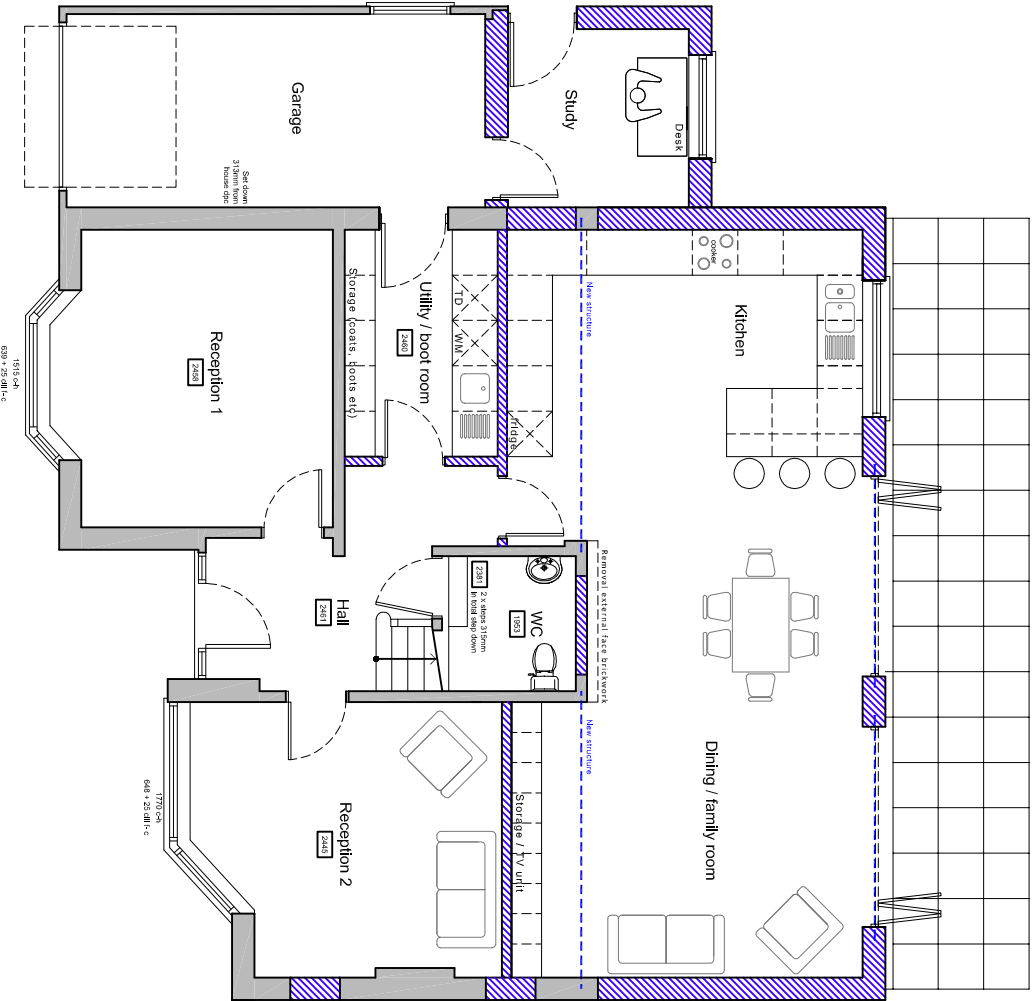


Ground floor plan

Proposed floor plans scale 1:100

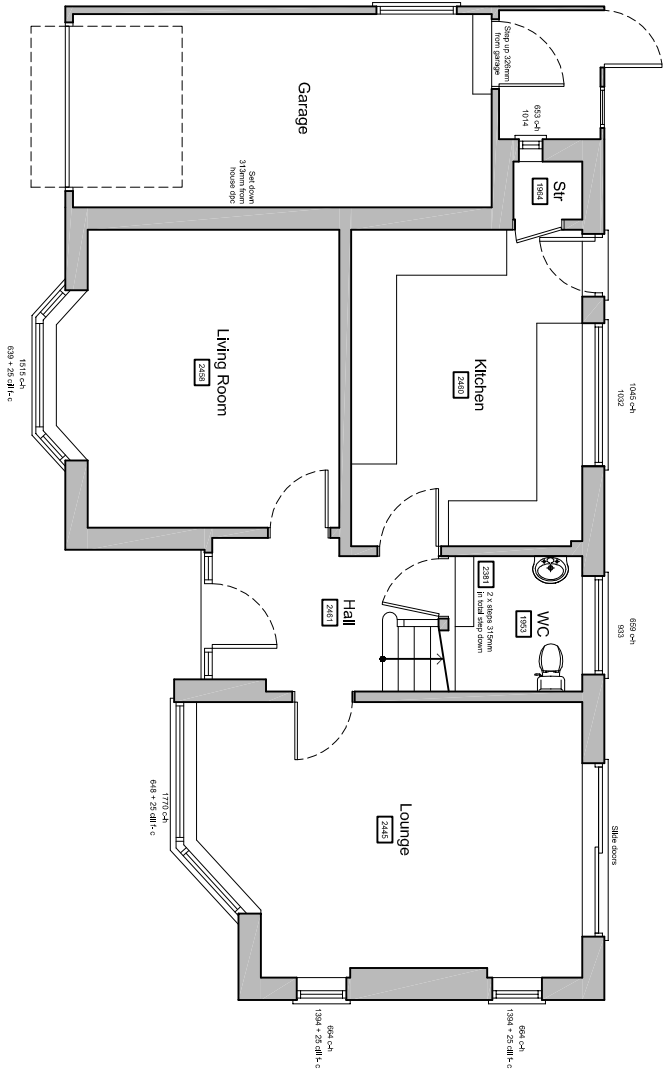


Ground floor plan

Existing floor plans scale 1:100

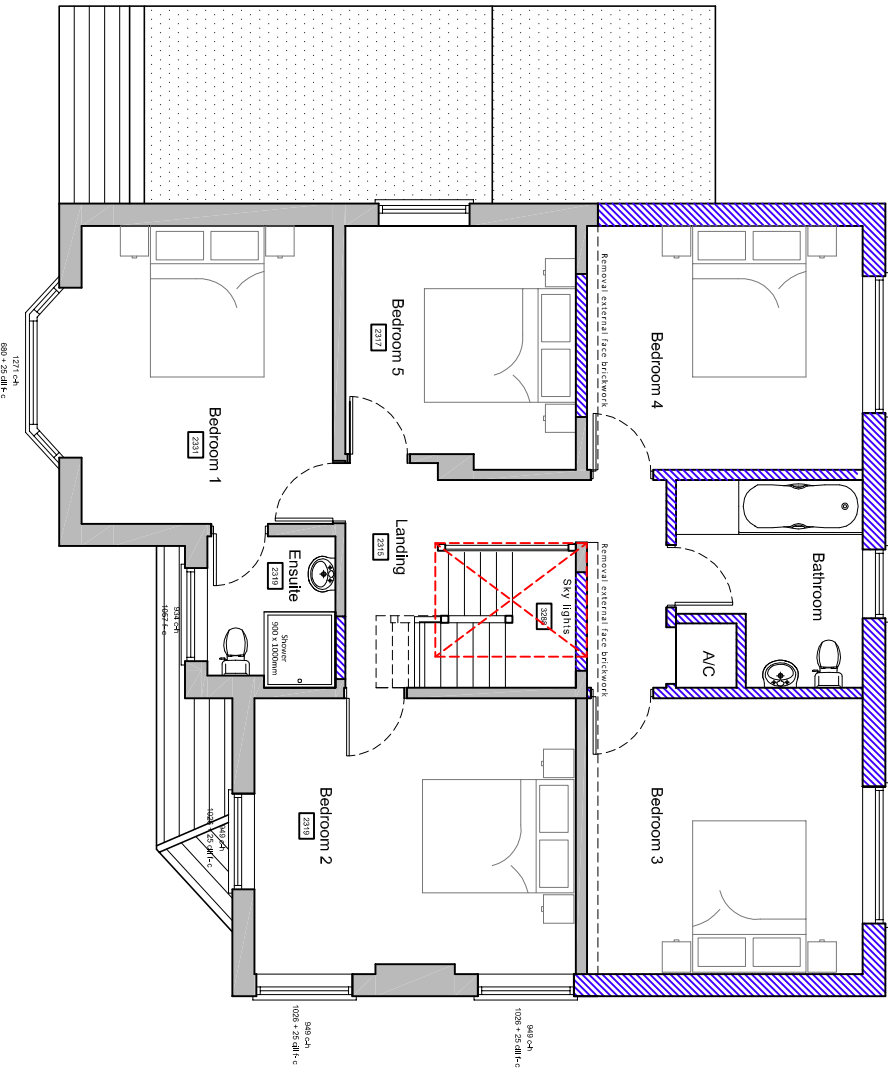

First floor plan

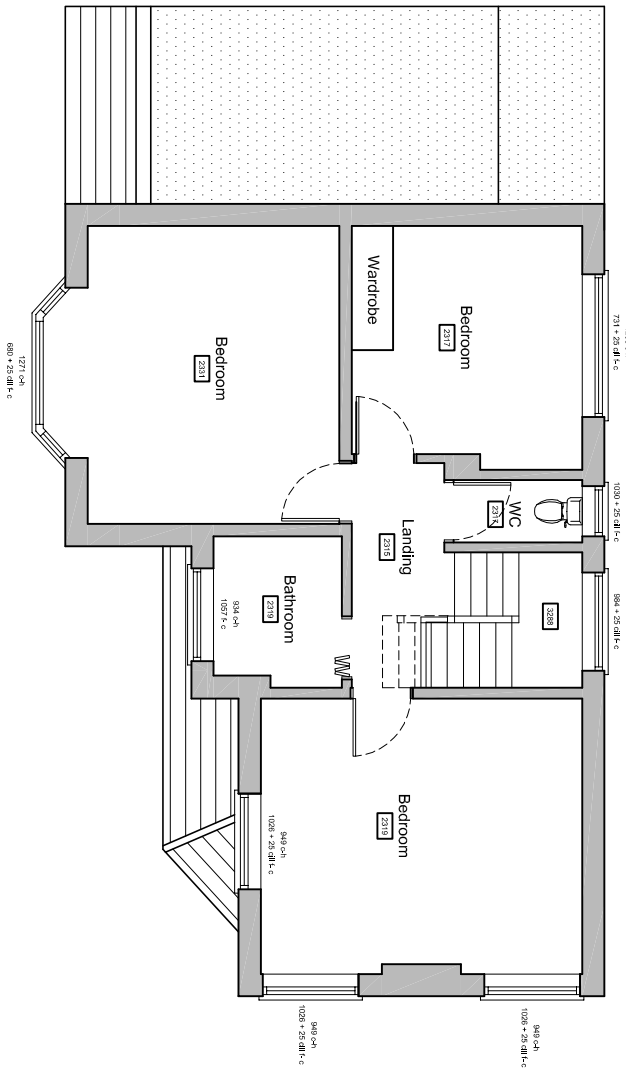


First floor plan

Key to floor plan:


Existing walls

Proposed walls

Proposed steels

 

Ordnance Survey, (c) Crown Copyright 2020.
All rights reserved. Licence number 100022432

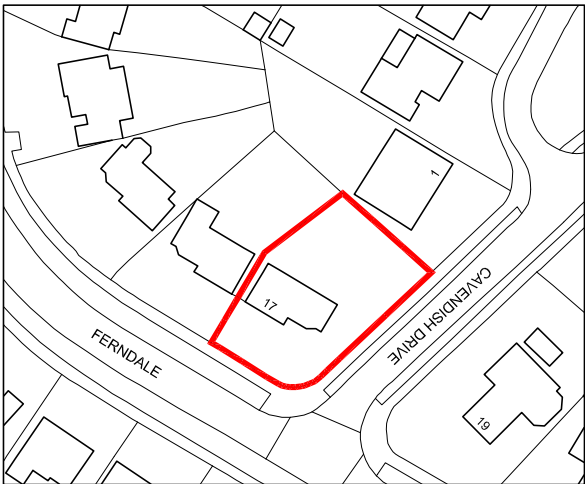

Location plan scale 1:1250

For		Title	
MR & MRS VIGOR-ROBERTSON		EXISTING & PROPOSED	
Project		FLOOR PLANS & LOCATION PLAN	
PROPOSED REAR EXTENSION		Date	Drawn
AT 17 FERNDALE		JULY 2020	JB
WATERLOOVILLE,		Scale	As shown @ A3
POT 7NZ		Job Number	FL001.20
		Drawing Number	-01
		Revision	