


01/05/2019

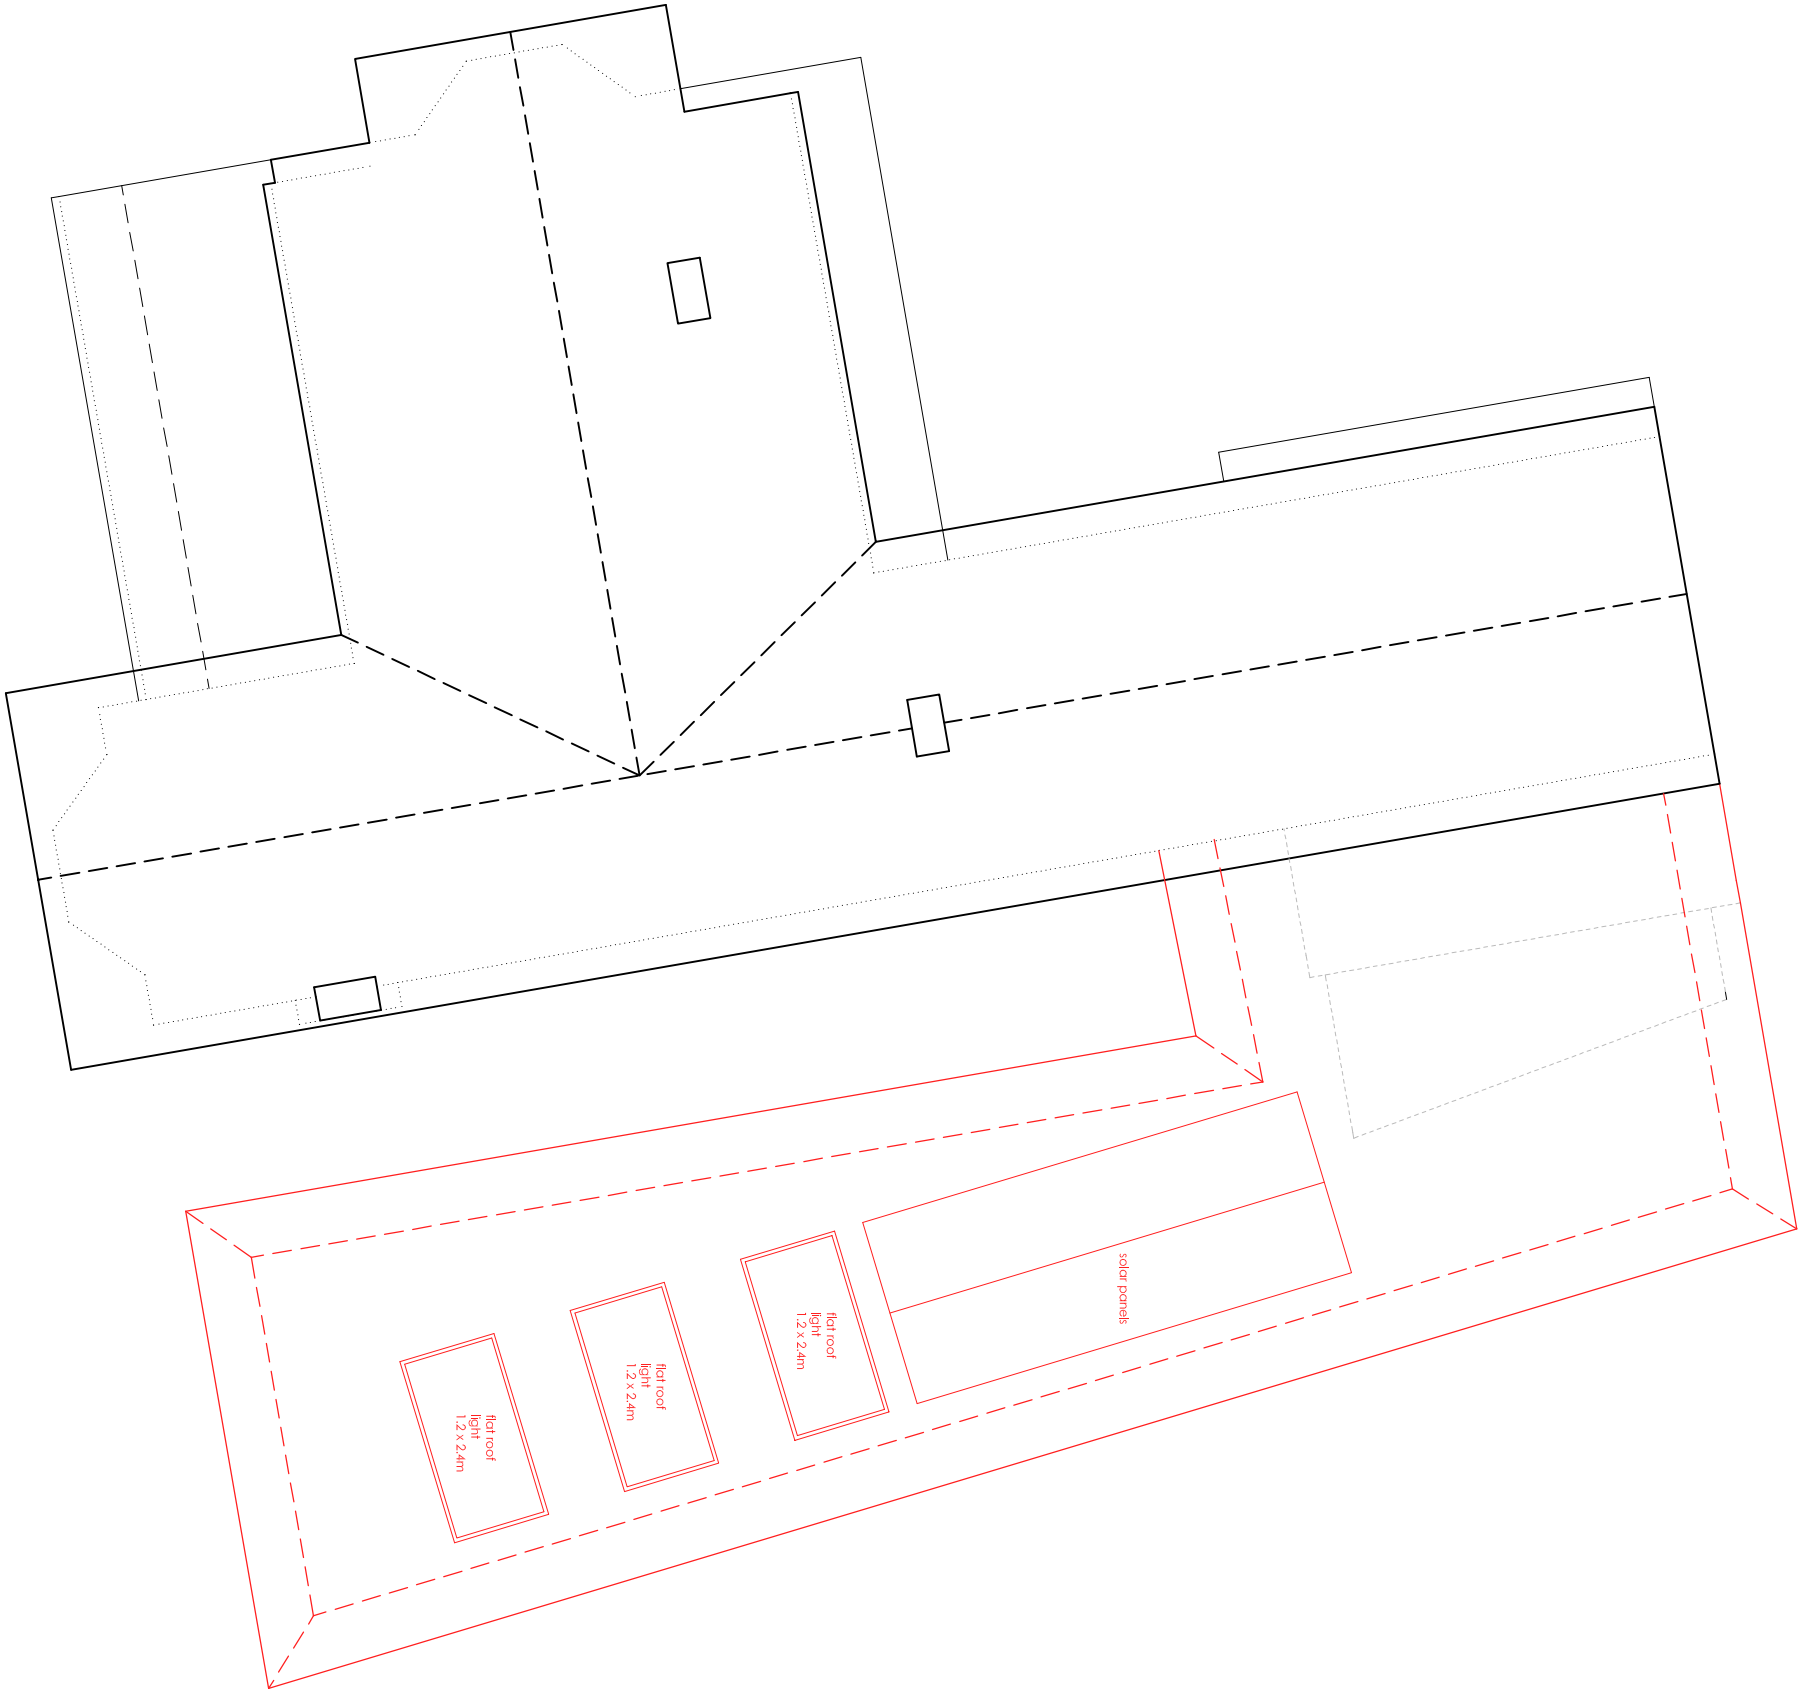

PROPOSED ROOF PLAN
SCALE 1:100



revision
07/05/19 - Hipped to flat roof introduced at request of fpc.

client
moderate

stage
planning

date
may 2019

scale
1:100 @ A3

address
10, please rock one
bathampton
po9 3jr

drawing no.
S27057/06

drawing
proposed
roof plan



the studio 221 melrose road,
chandosford, norfolk ne 5053 5ds
t 07768 997654
e studio@cmc-design.co.uk
w www.cmc-design.co.uk