



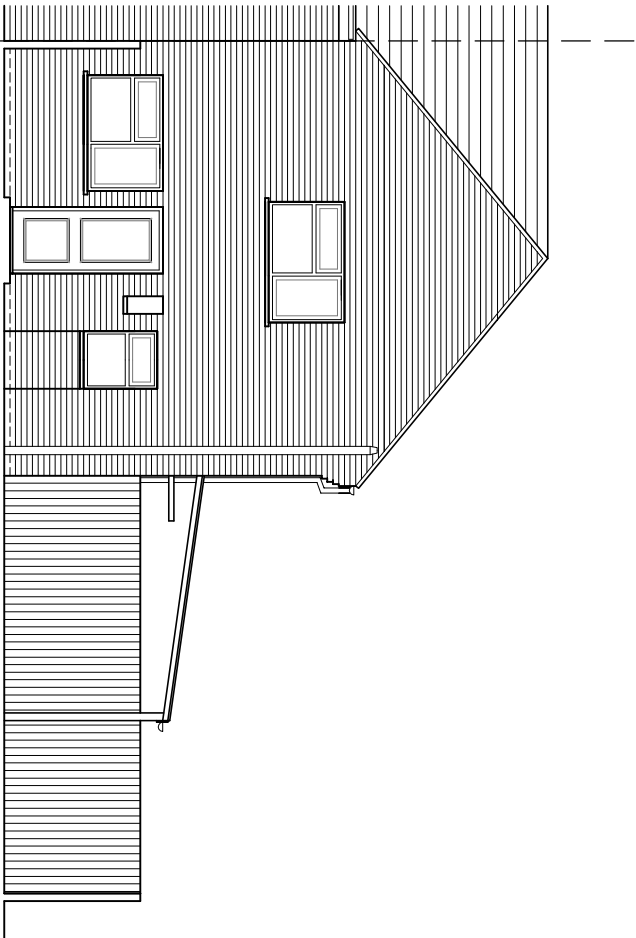


No.13 | No.11

East (rear) elevation

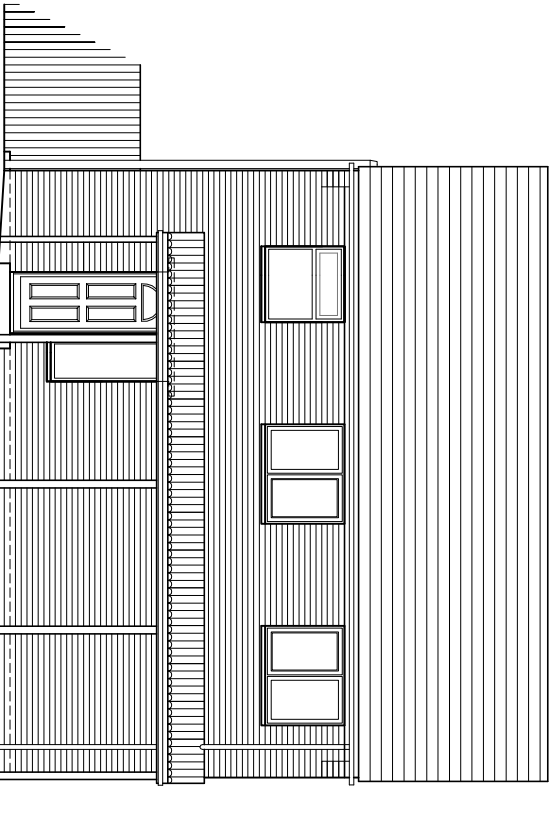


North (side) elevation

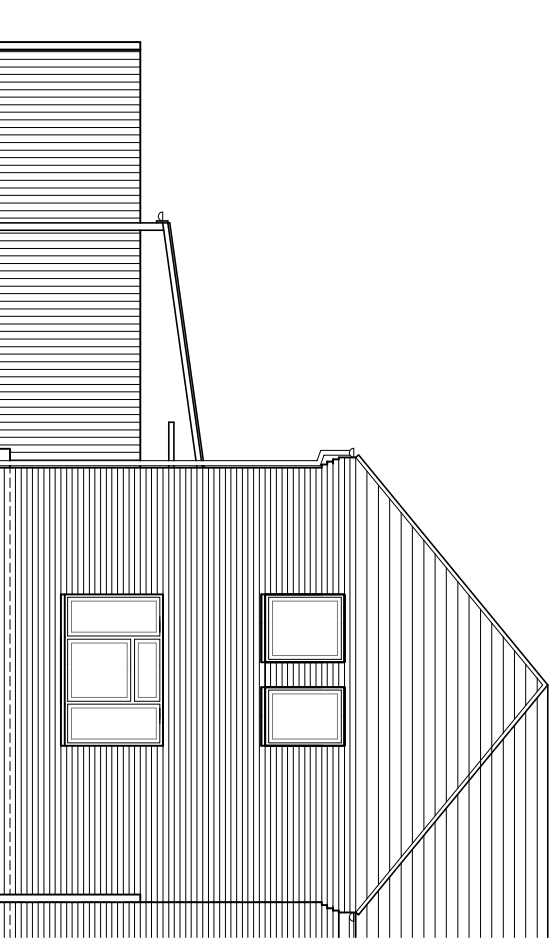


No.11 | No.13

West (front) elevation

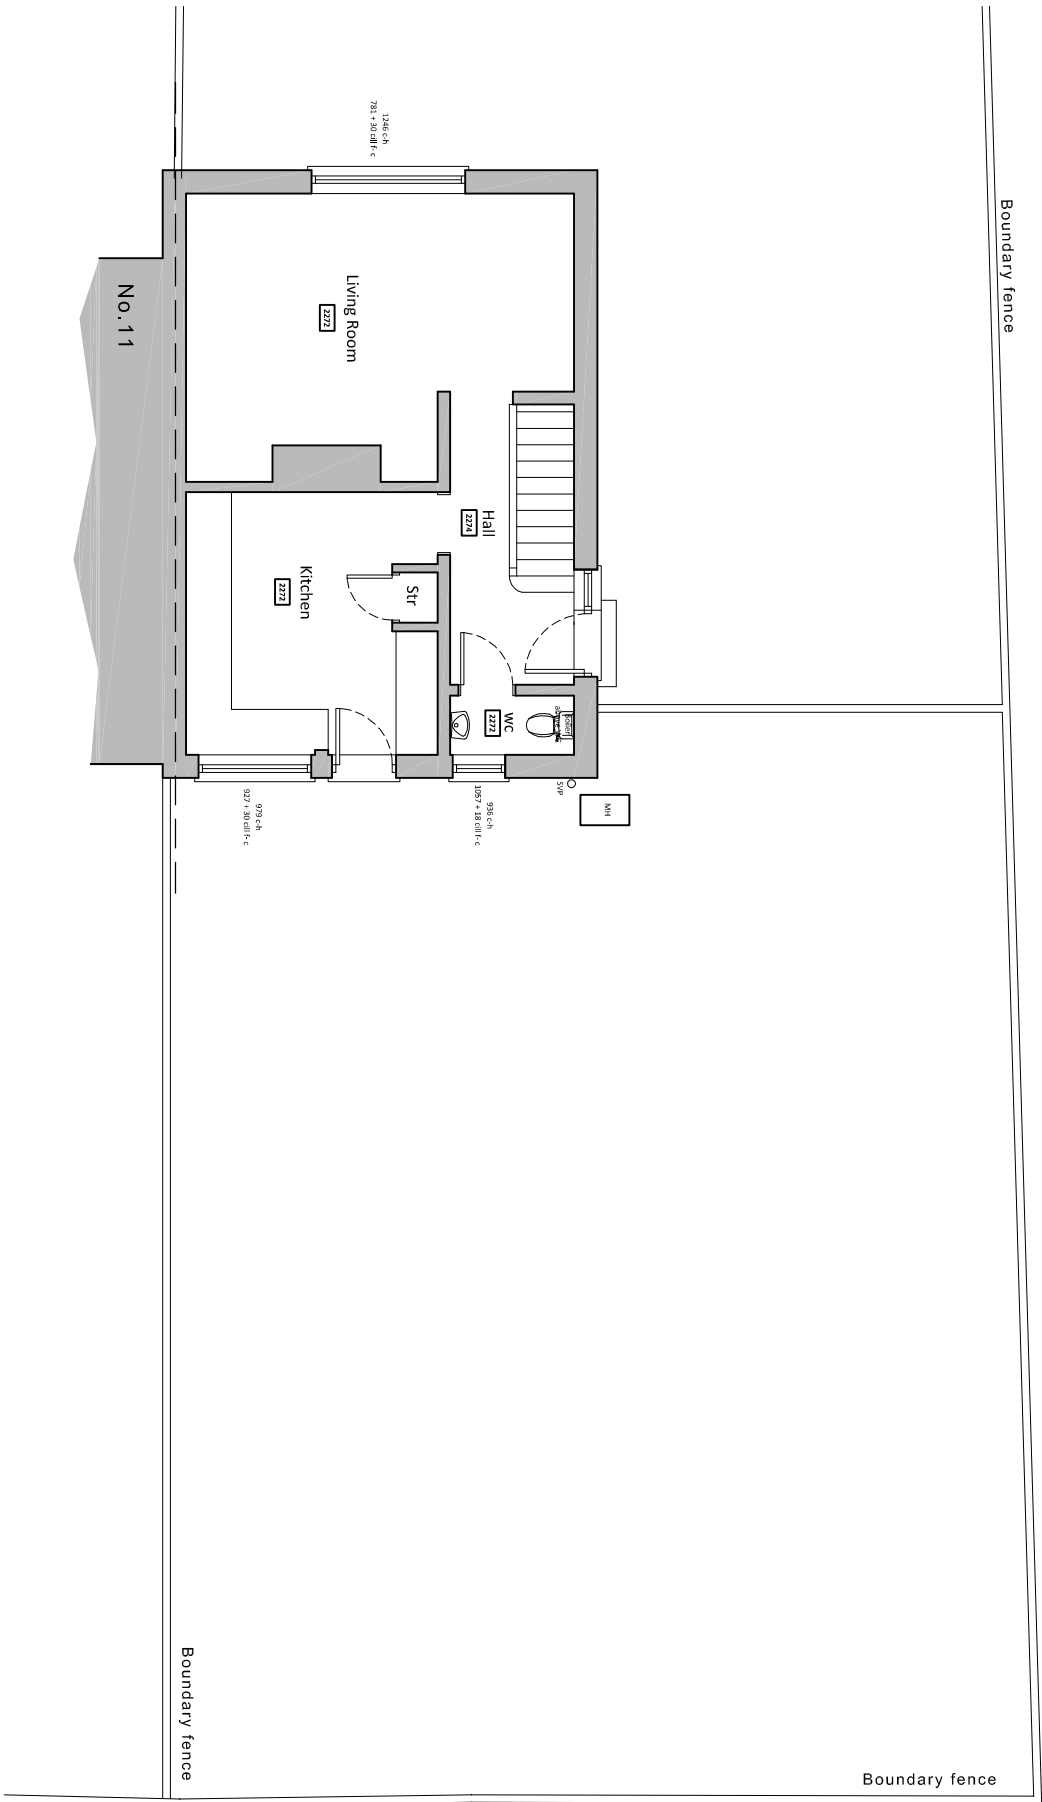


First floor plan (first floor unchanged in new proposal)

Existing floor plans & elevations scale 1:100

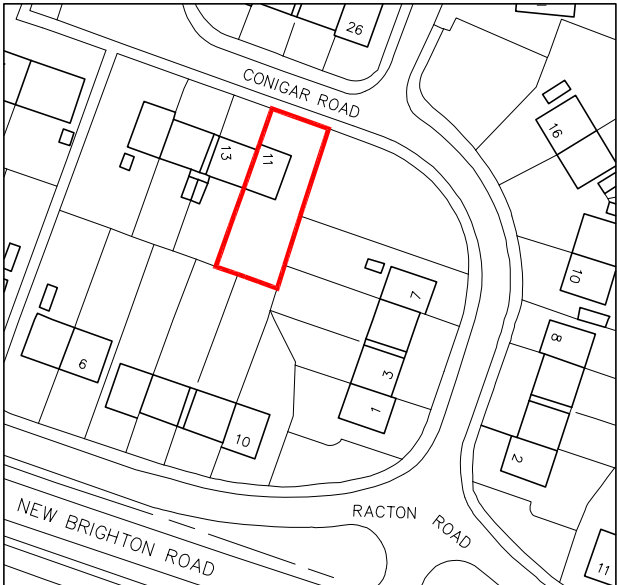

Location plan

scale 1:1250

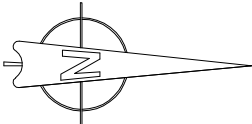

Ordnance Survey, (c) Crown Copyright 2020.
All rights reserved. Licence number 100022432

For		MR & MRS POPE		Title		EXISTING FLOOR PLANS & ELEVATIONS & LOCATION PLAN		Office Tel: 01243 933732	
Project		PROPOSED SINGLE STOREY SIDE EXTENSION AT 11 CONIGAR ROAD EMSWORTH, PO10 7SZ		Date		Drawn Scale		Email: admin@jb-architecturedesign.com	
				MARCH 2020		JB 1:100 @ A3		Web: www.jb-architecturedesign.com	
				Job Number		Drawing Number			
				PL339/20		-01			

