




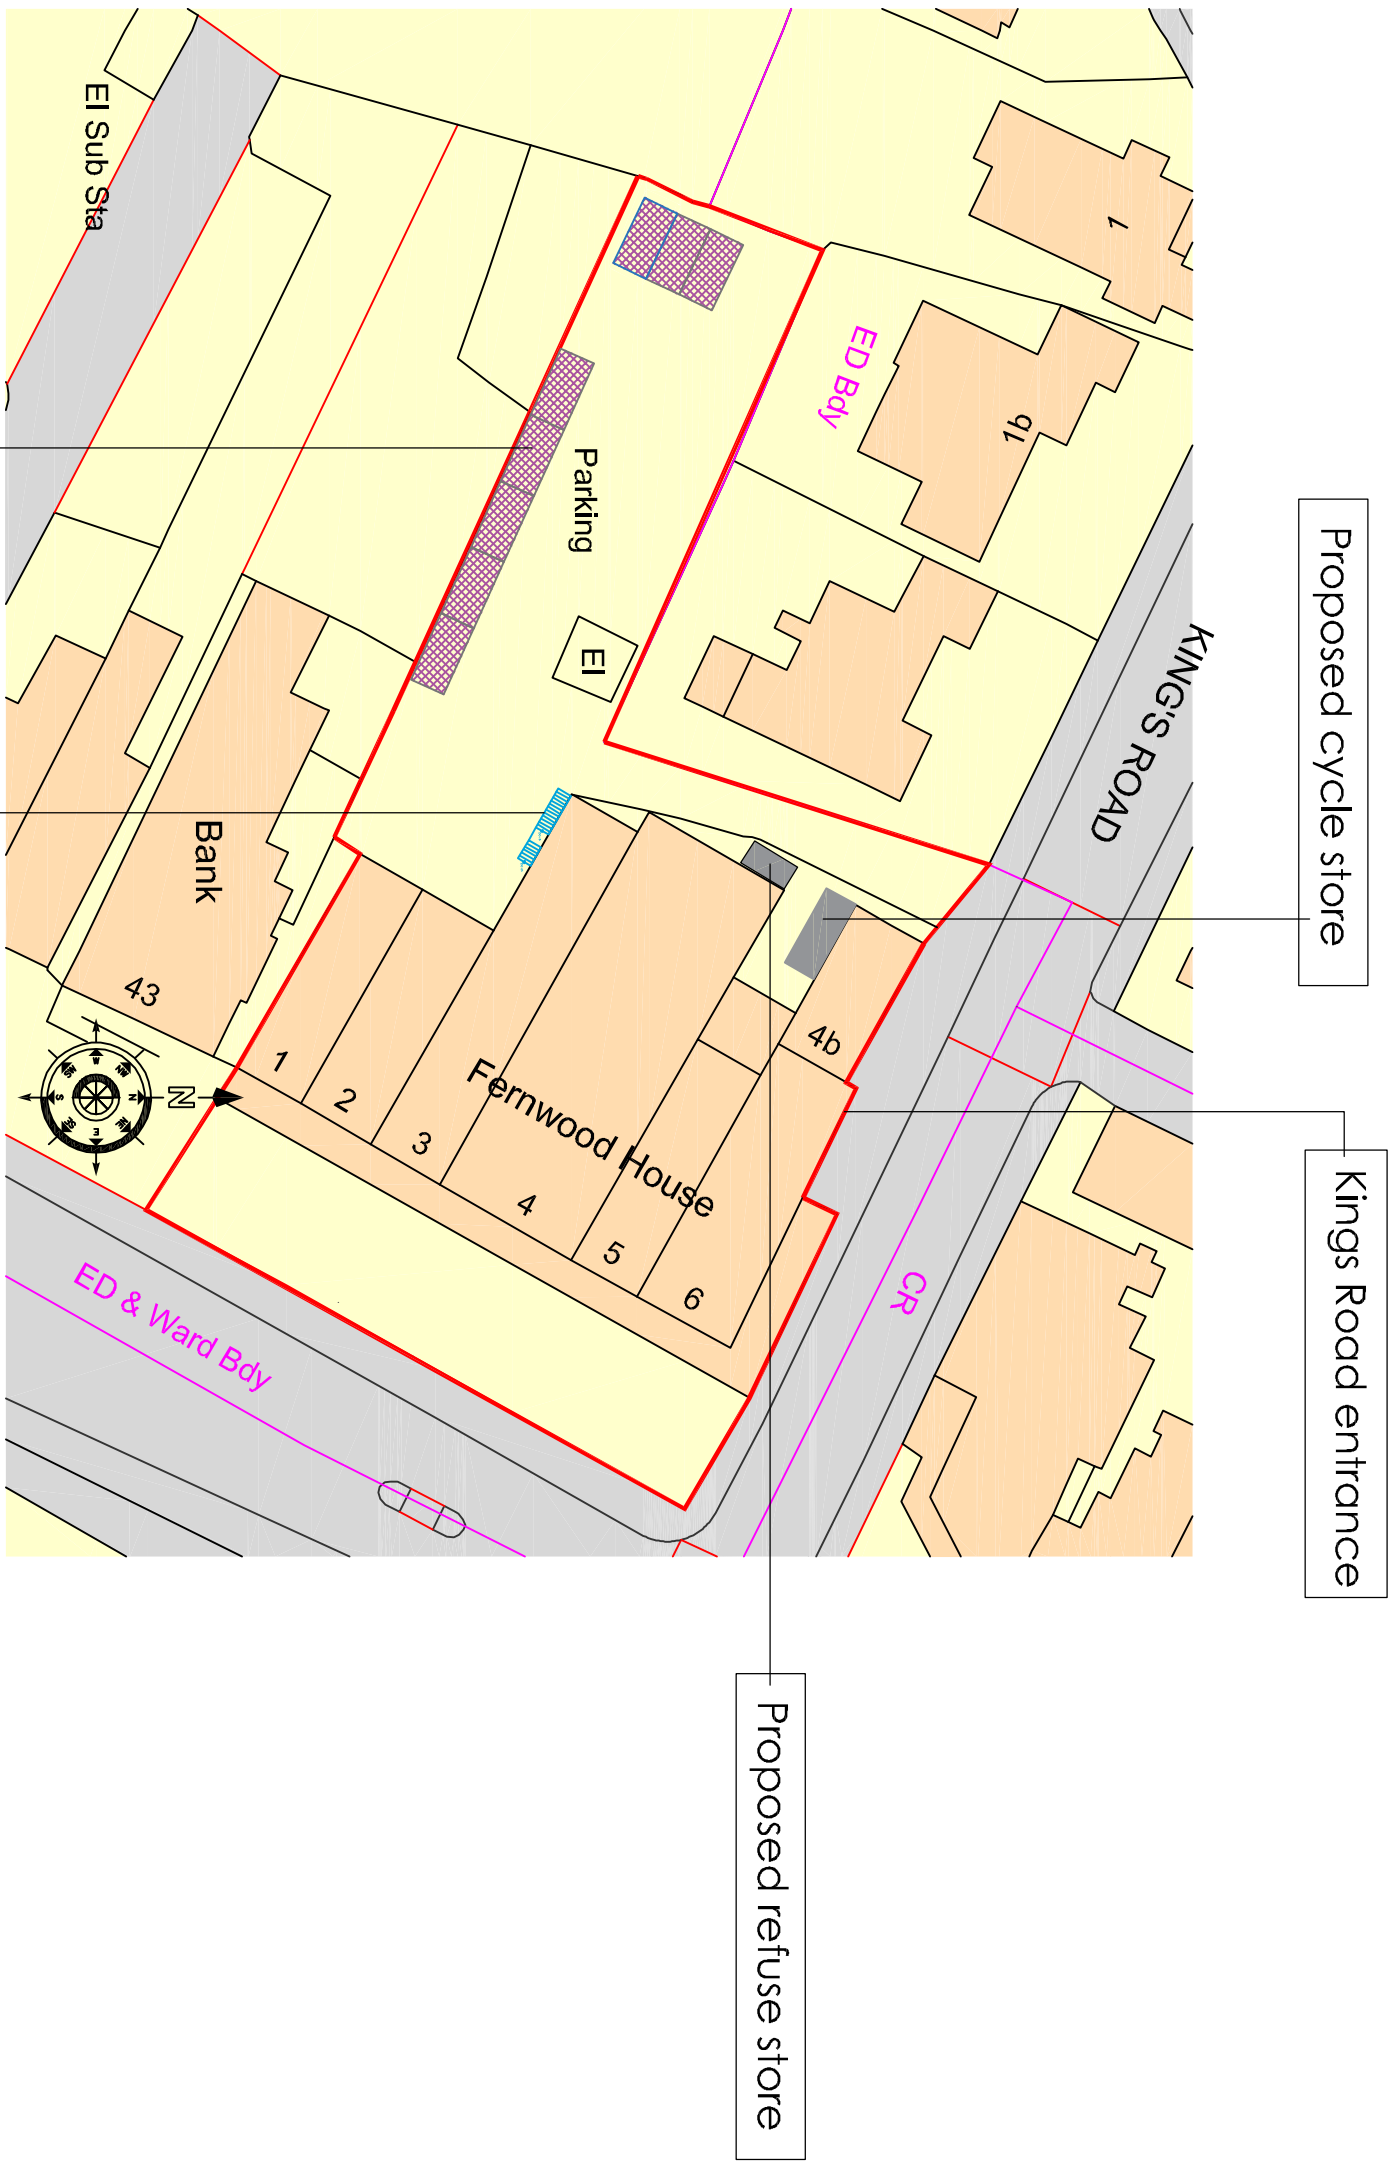

Ordnance Survey, (c) Crown Copyright 2019.
All rights reserved. Licence number 100022432

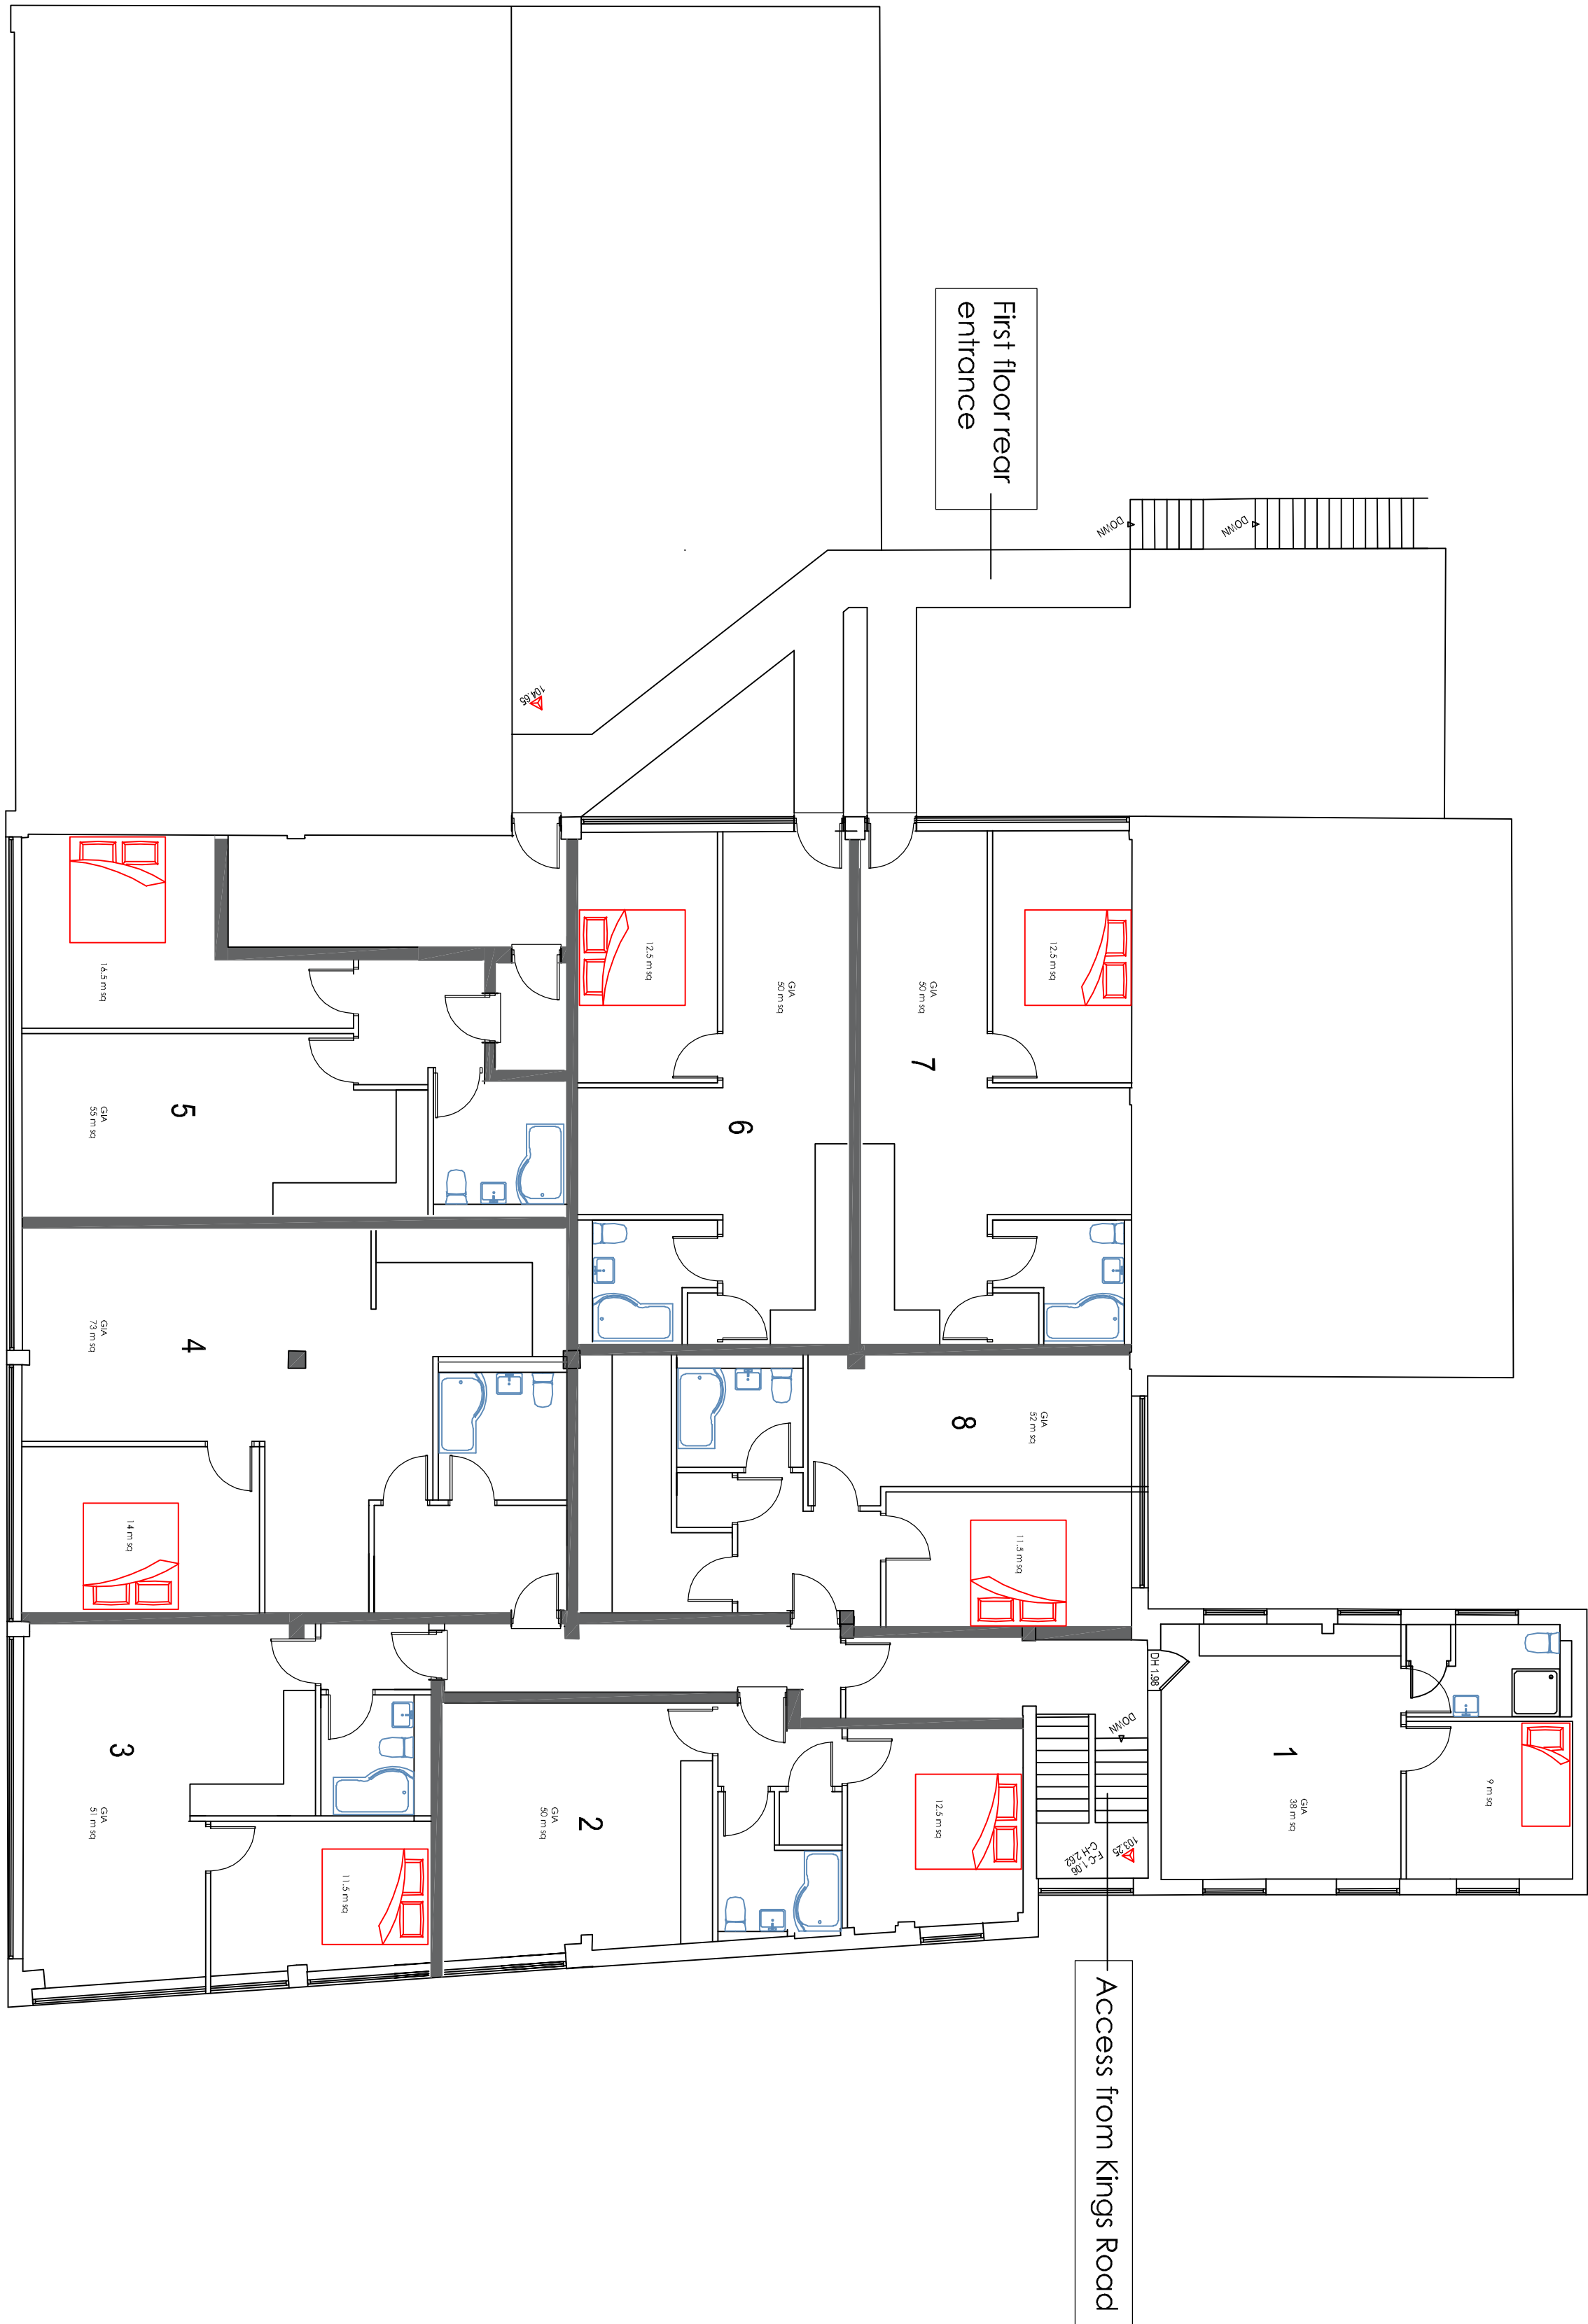

Proposed First Floor Plan

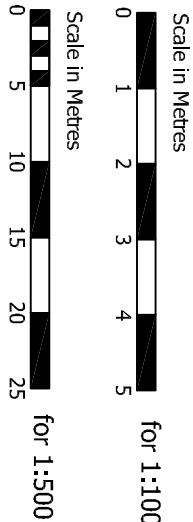

Revises	Description	Date	Drawn
Project:	Fernwood House London Rd, Waterlooville PO7 7HG		
Drawing Title:	Proposed Floor Plans		
Chris Flint Associates Ltd CHARTERED SURVEYORS - PROJECT MANAGERS DEVELOPMENT CONSULTANTS			
Drawn By	Date	SHEET SIZE	Approved By
CF	27/09/19	A1	
Drawn By	Date	Revised	Scale
CFA	FULL	01	1-100
PLANNING			
2 Emerald Close Waterlooville, Hants PO7 8NZ tel: 023 92 432484 fax: 023 92 358554 Email: info@flintassociates.co.uk			