




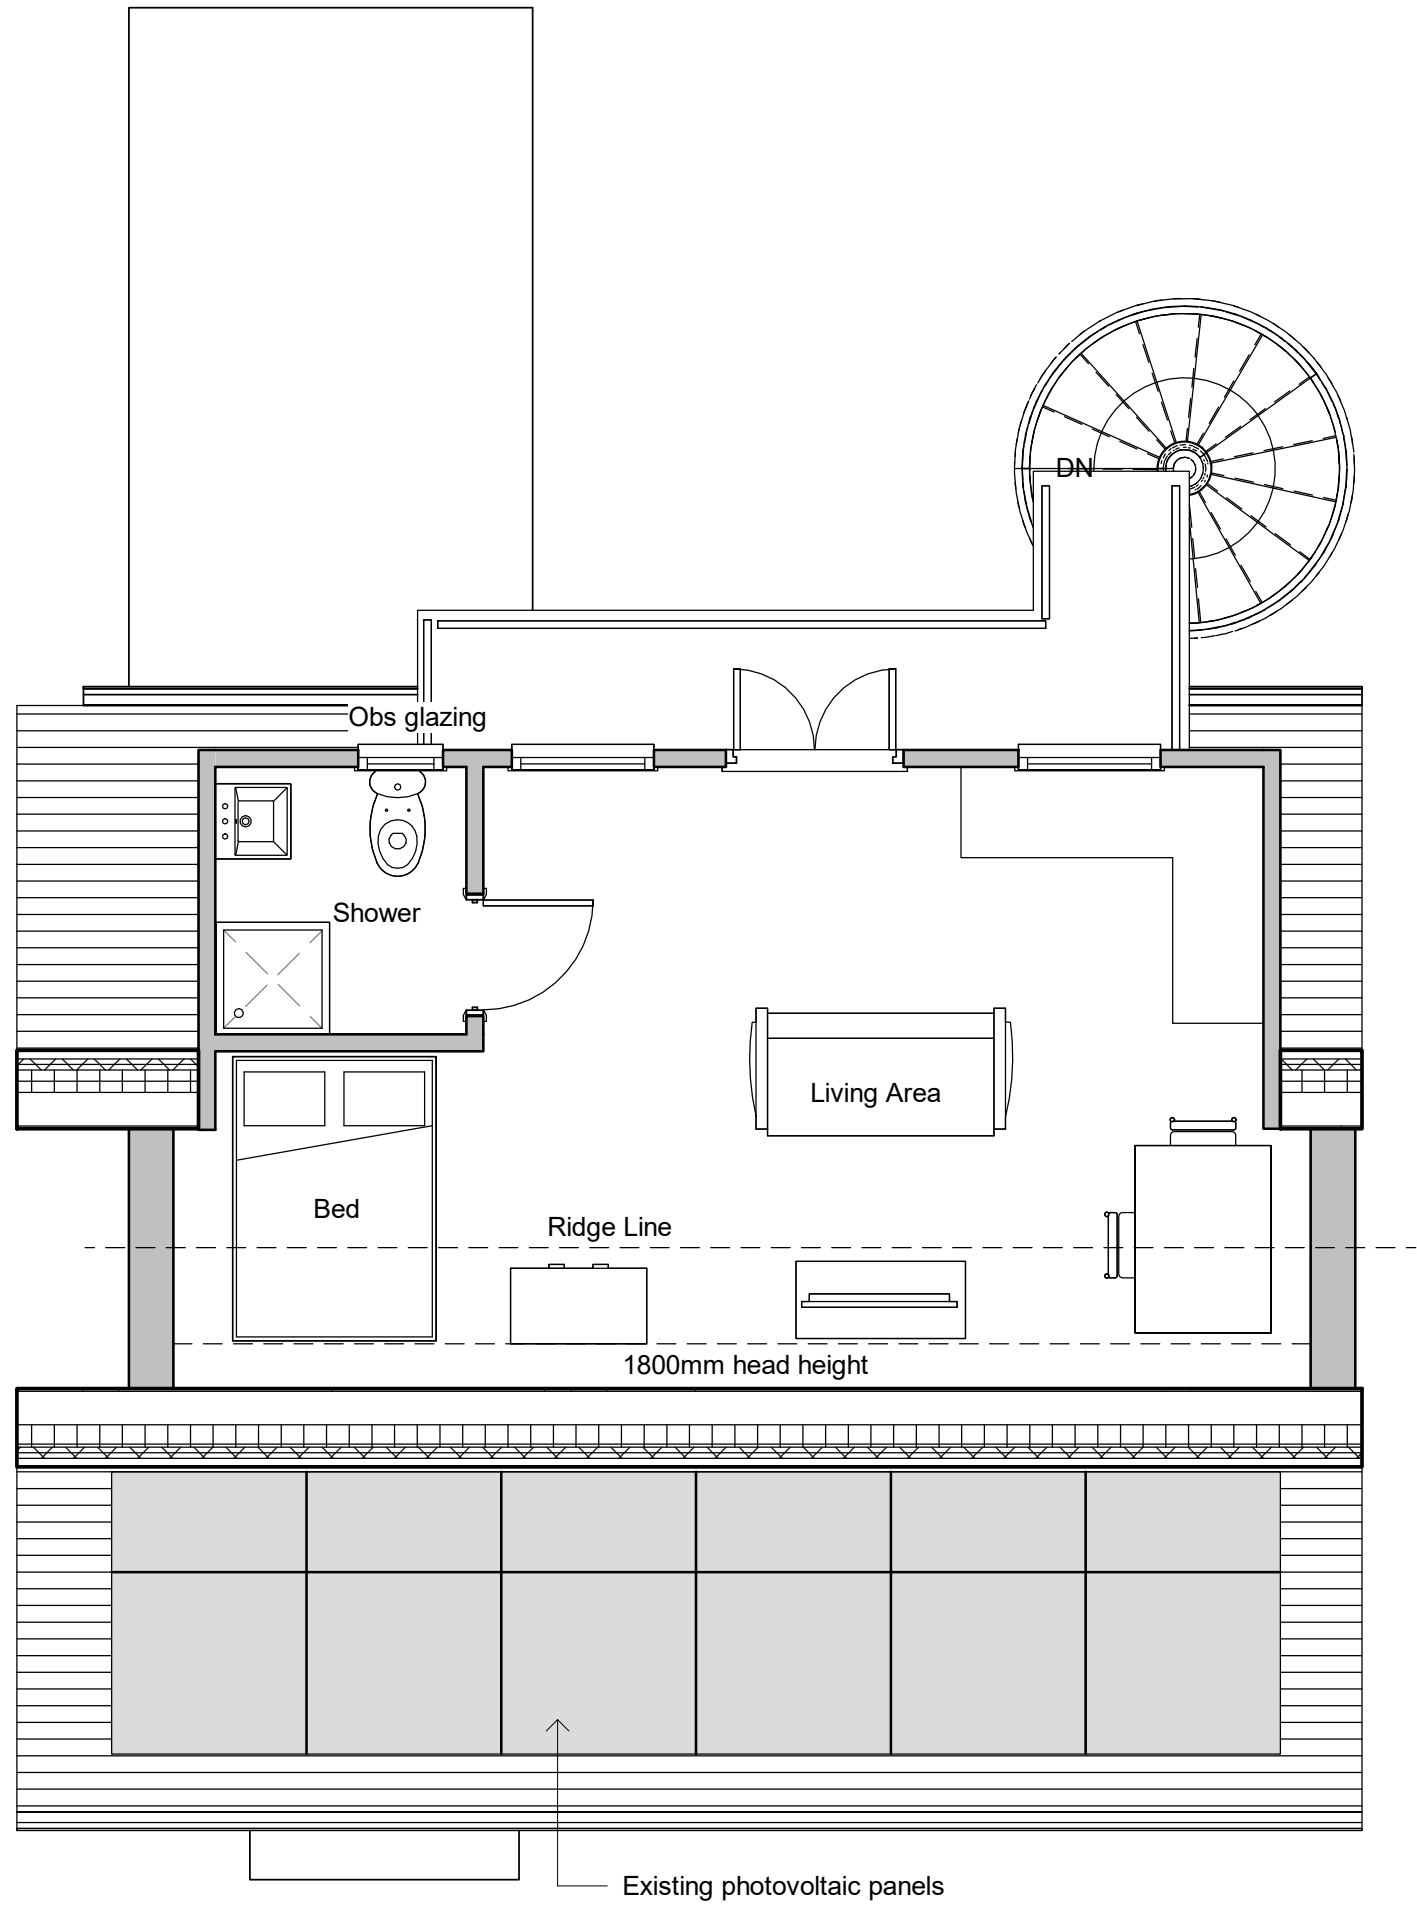


1 Proposed Loft Plan
1 : 50

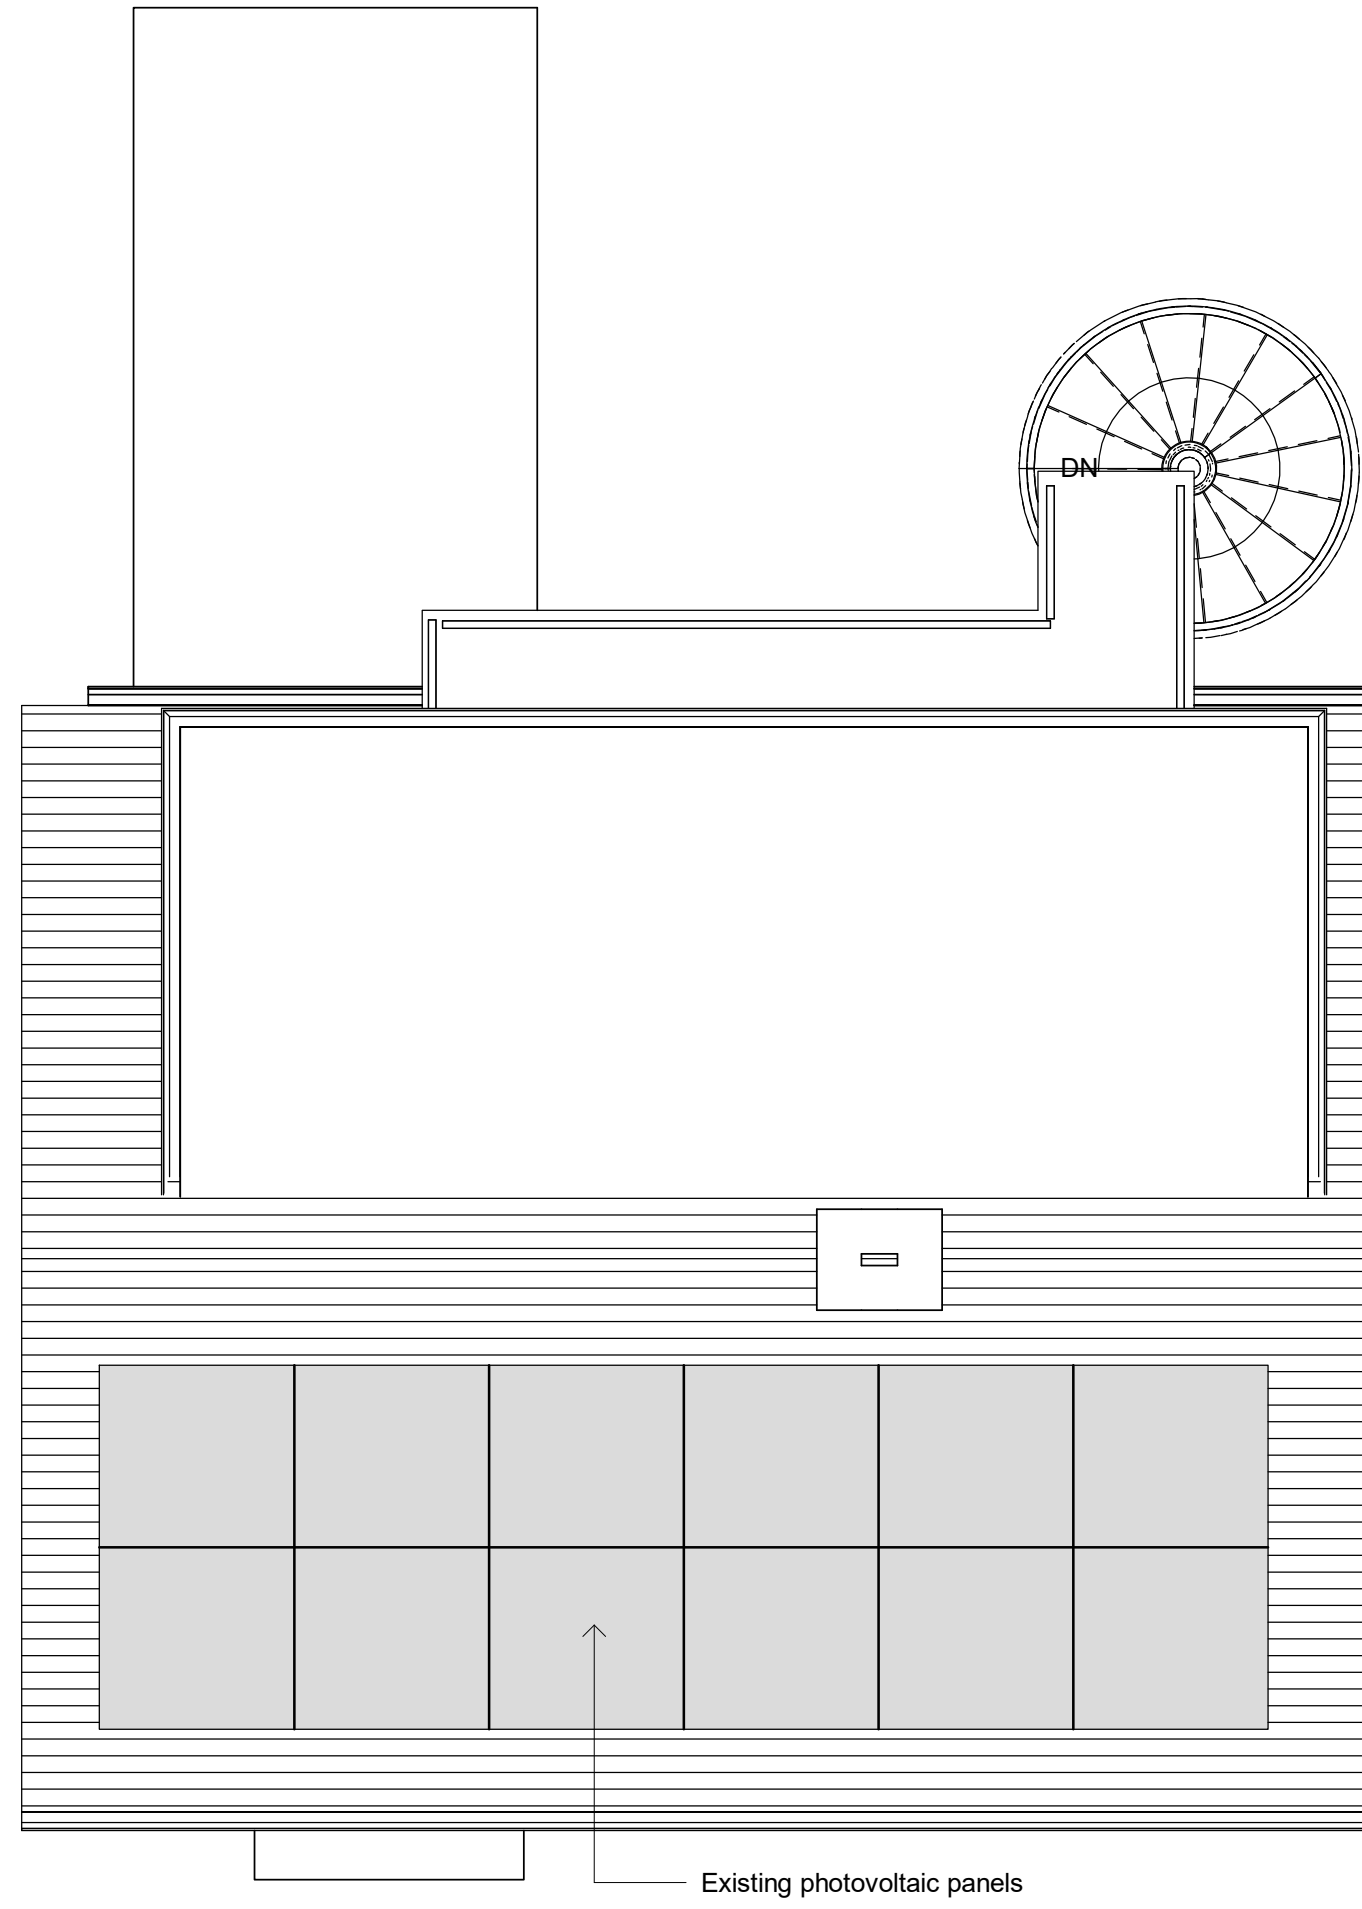


2 Proposed Roof Plan
1 : 50

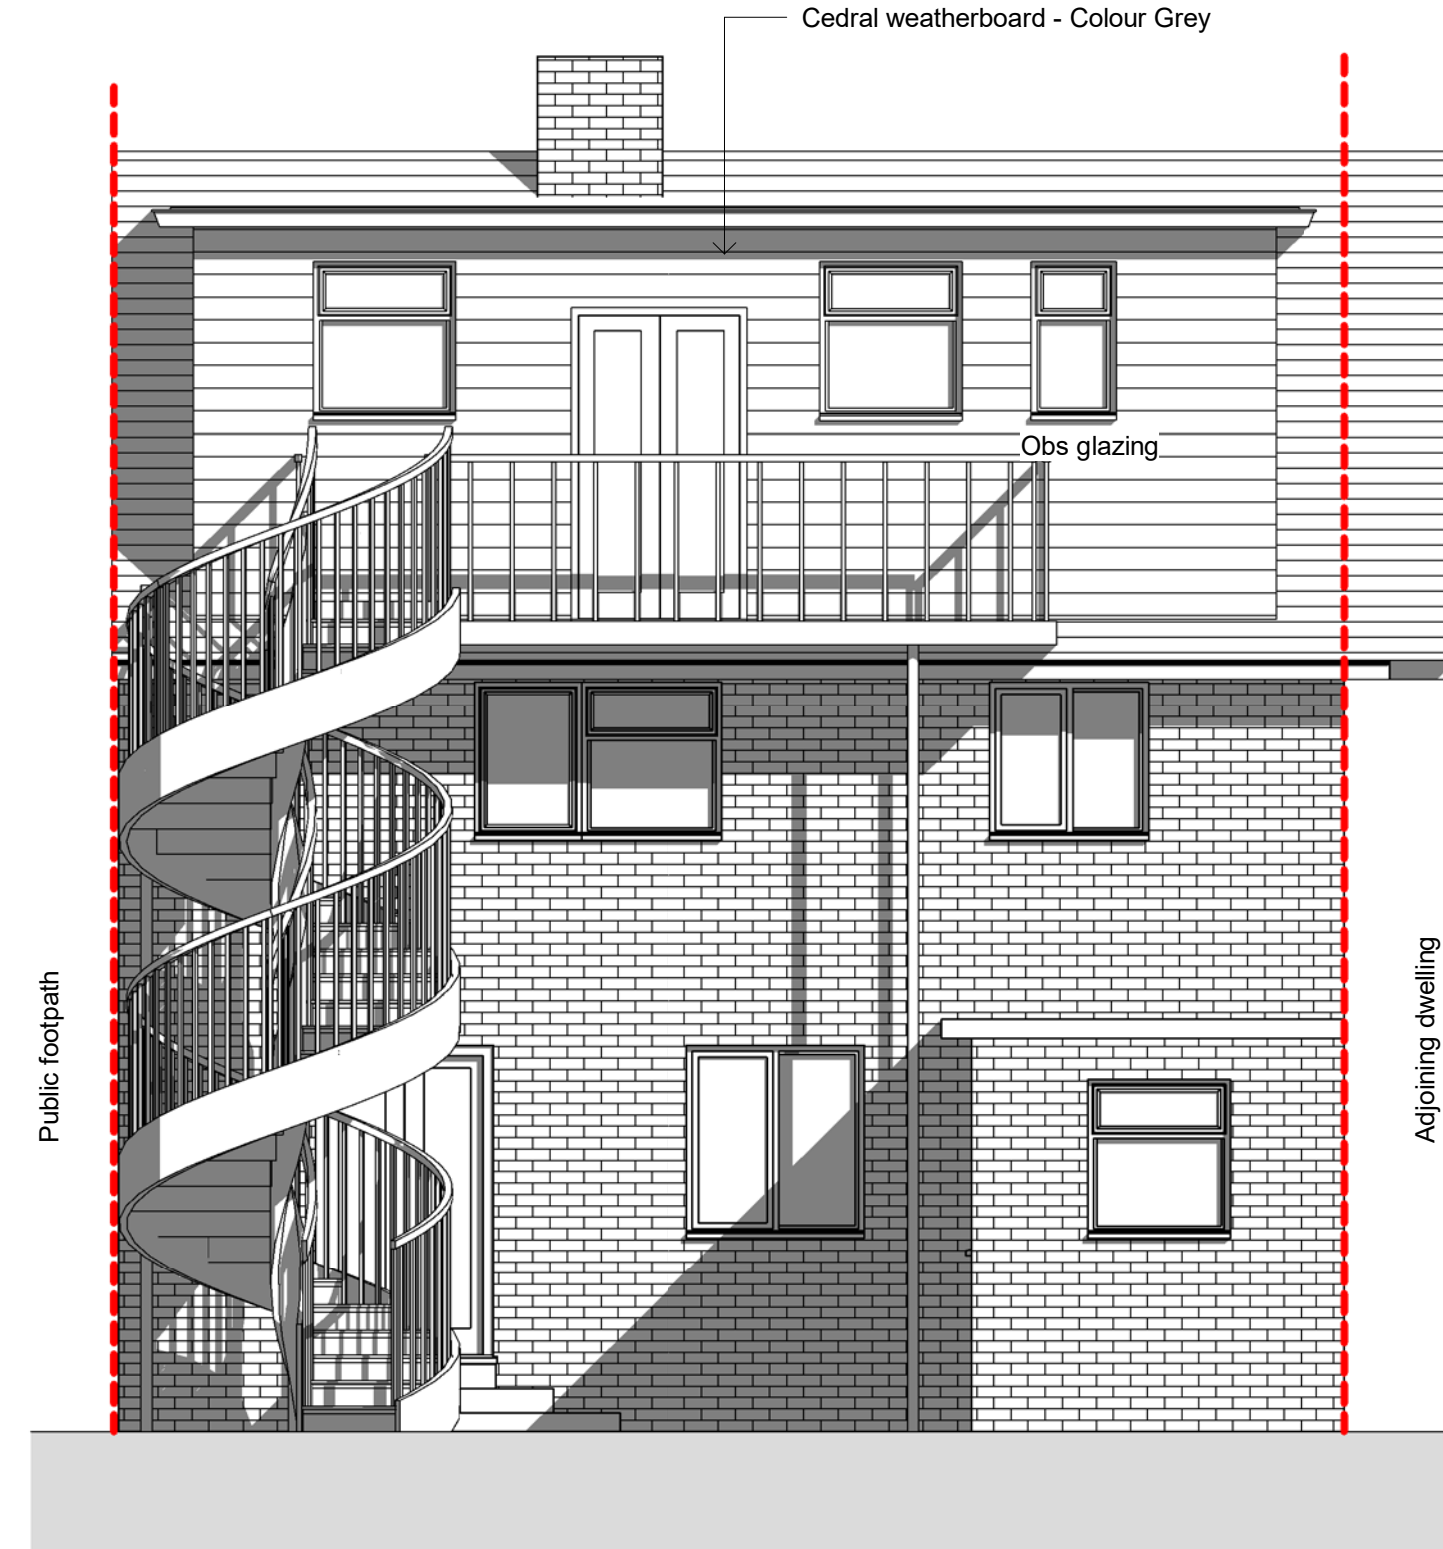


3 North Elevation_Proposed
1 : 50

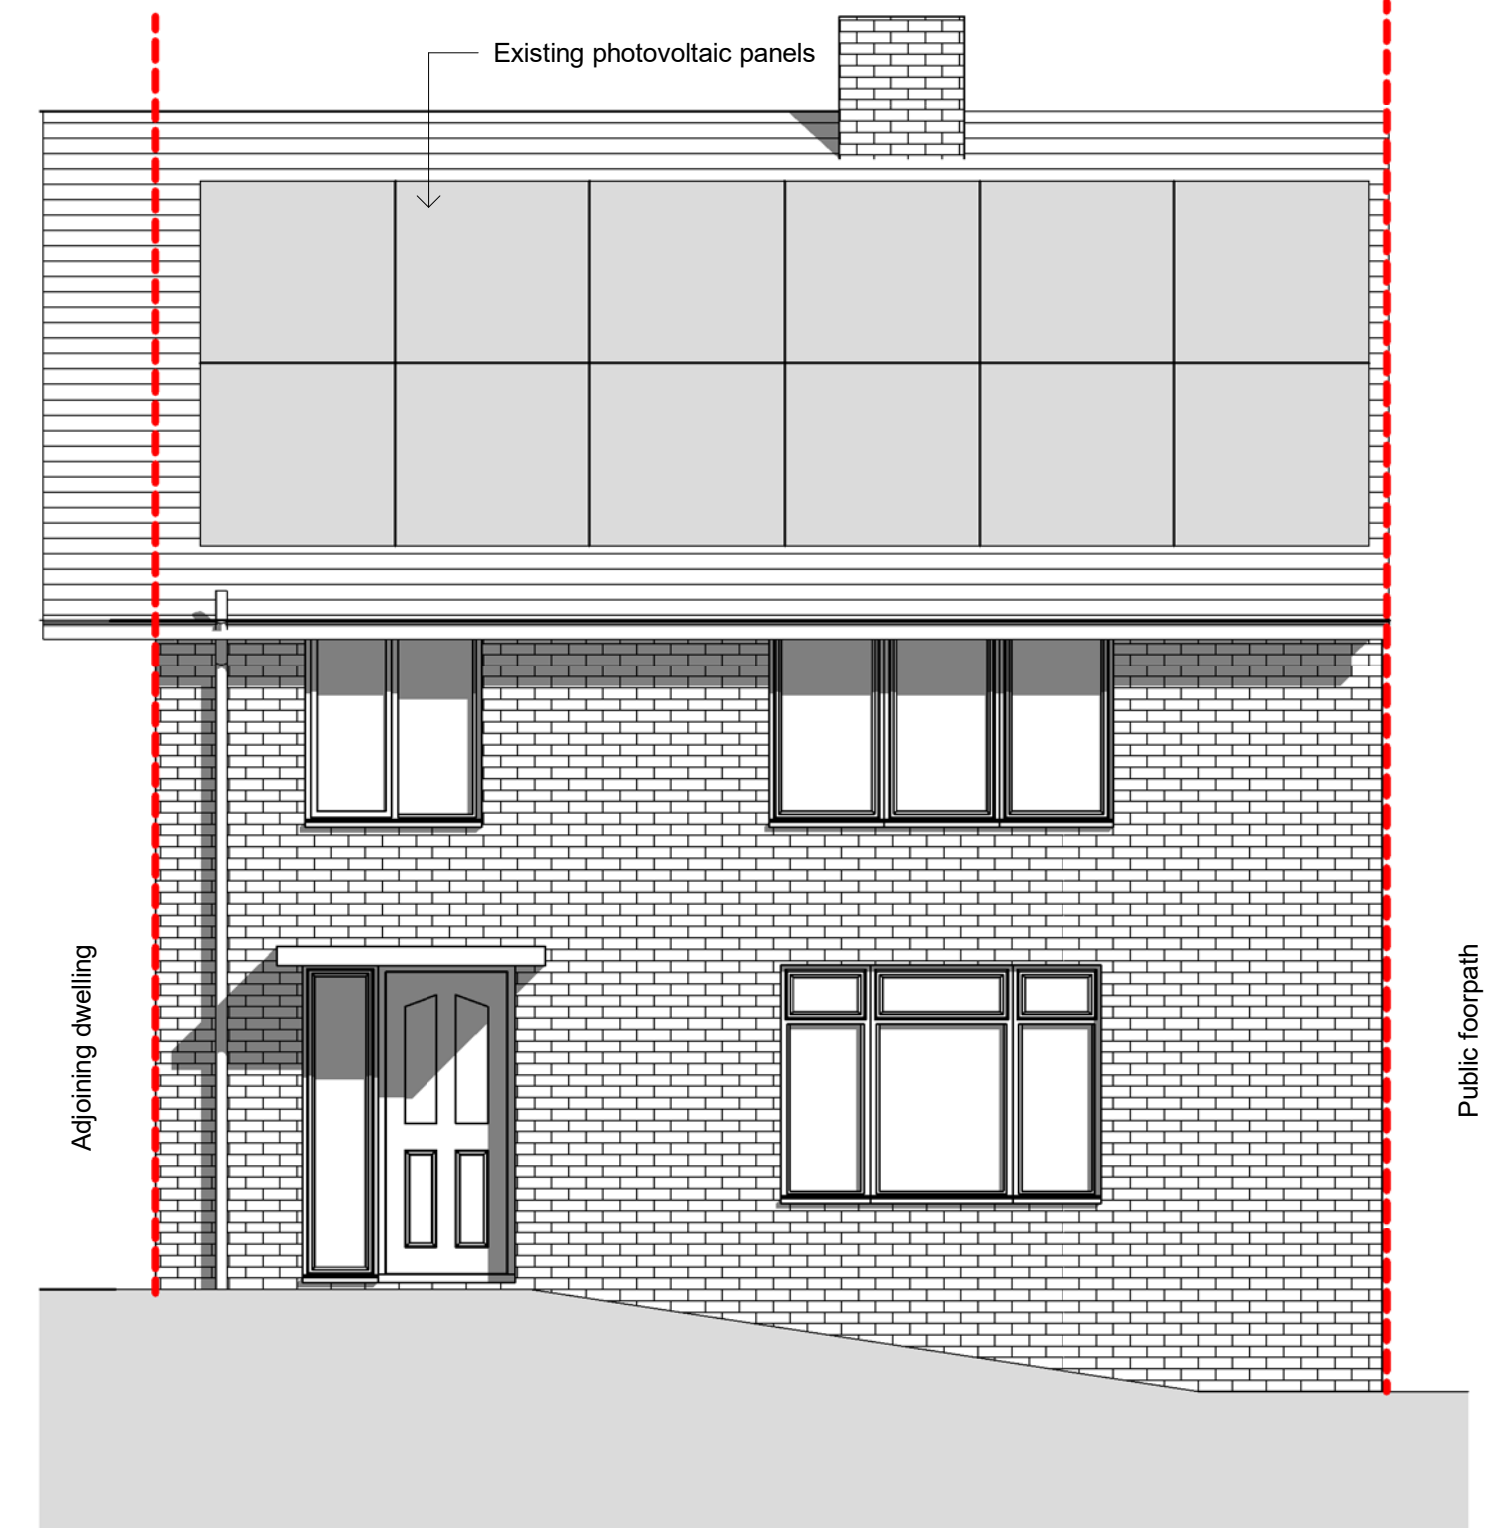

4 South Elevation_Proposed
1 : 50

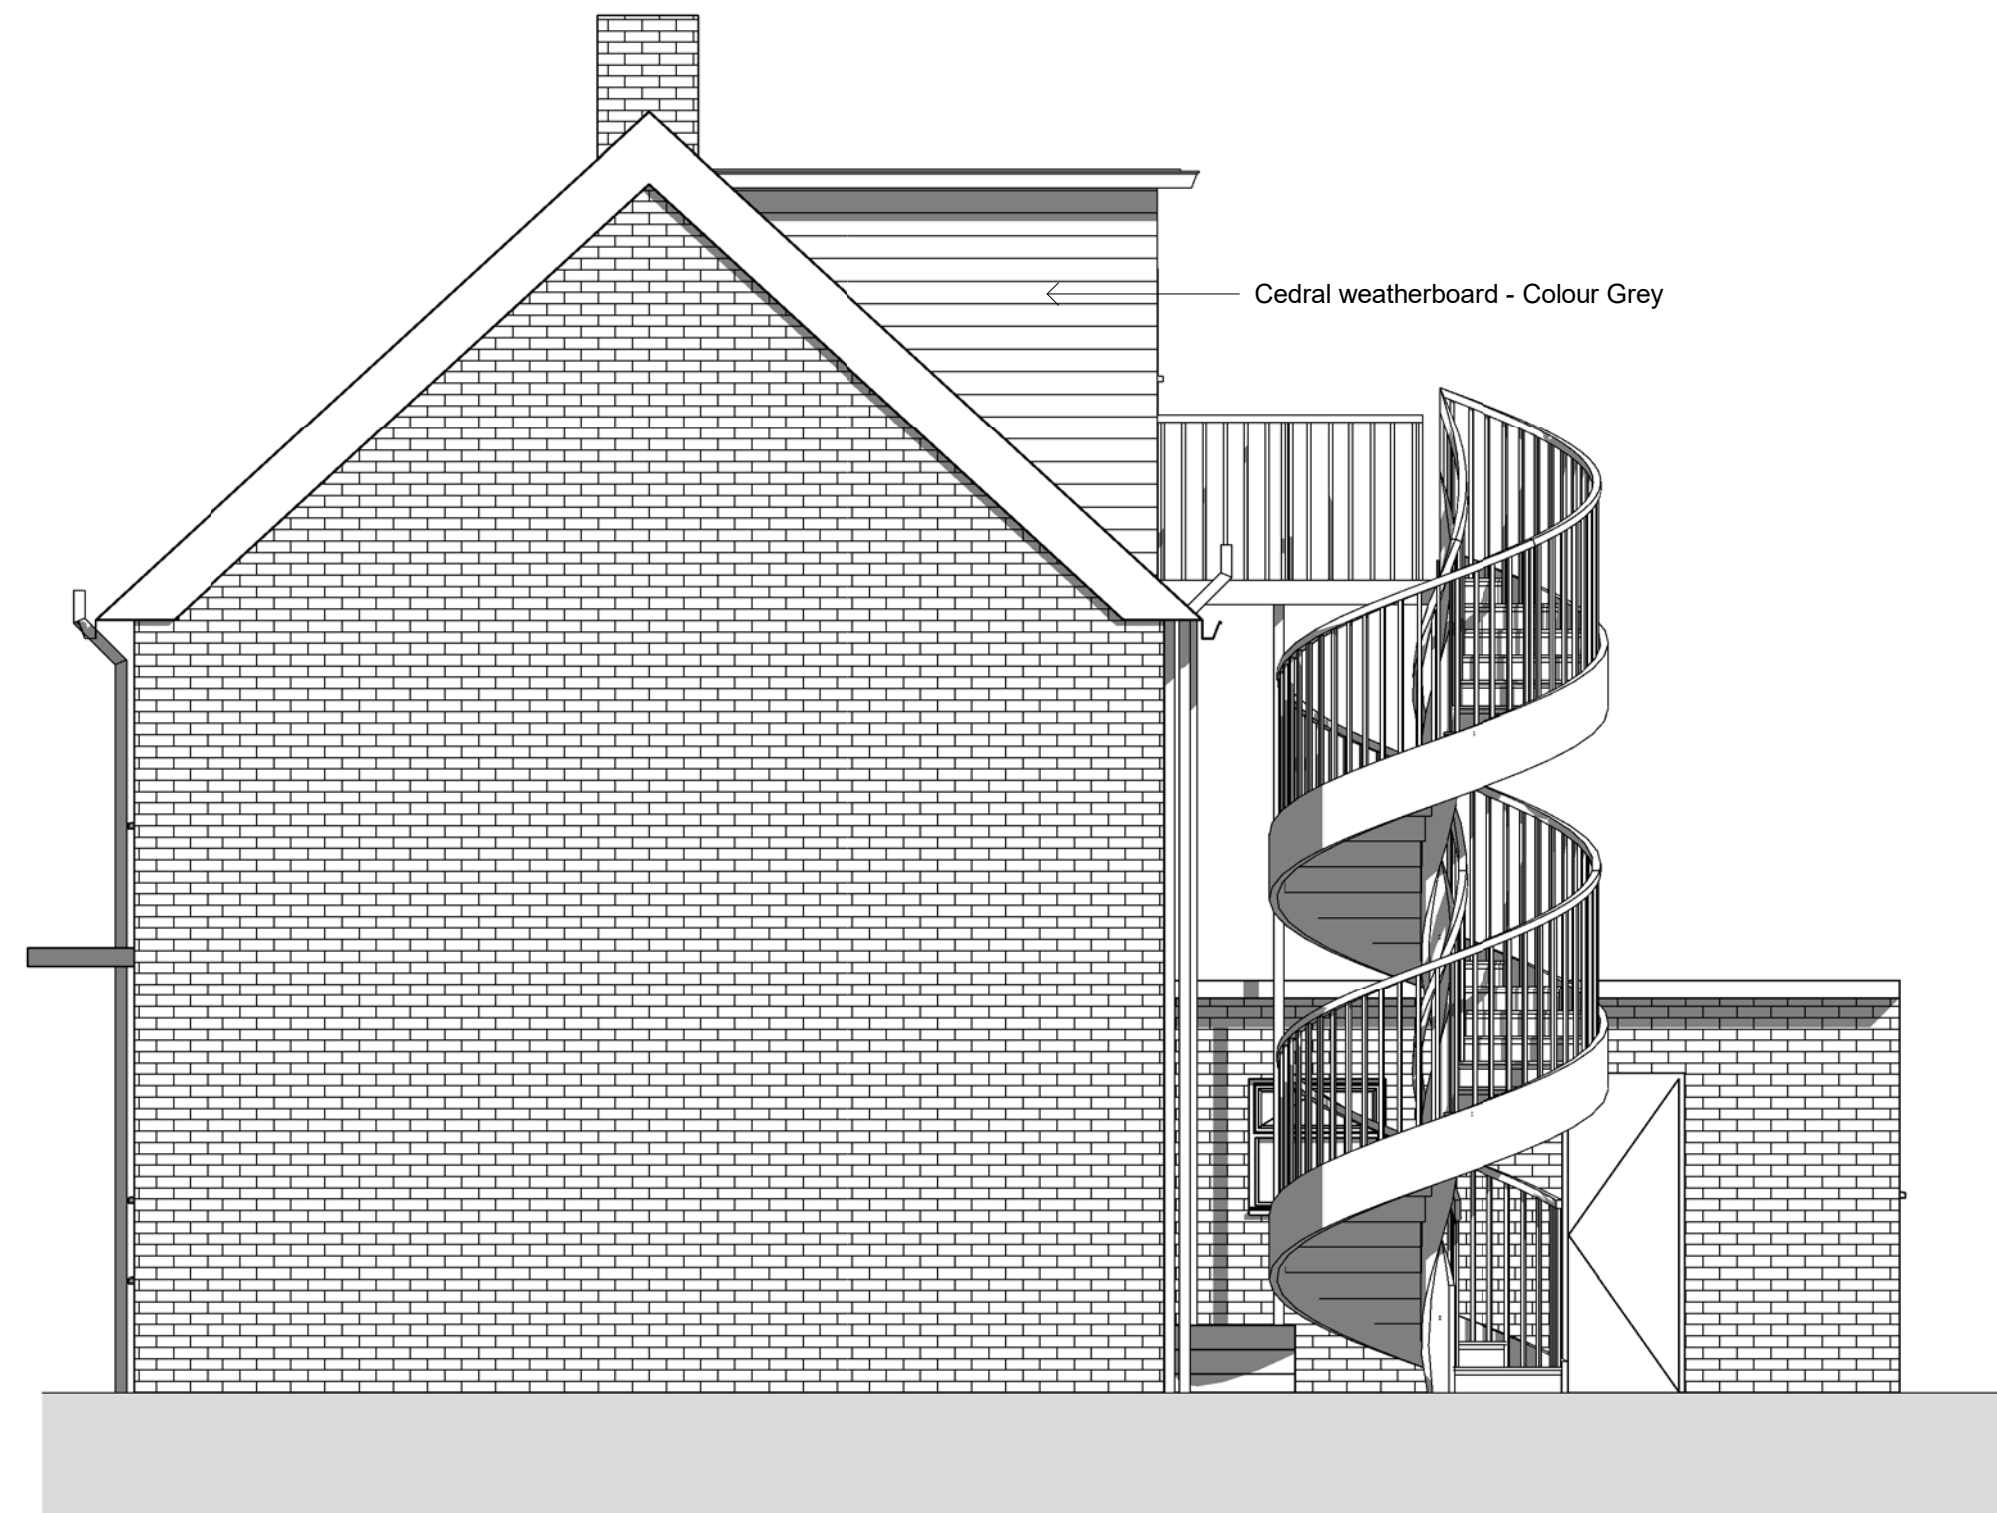

5 East Elevation_Proposed
1 : 50

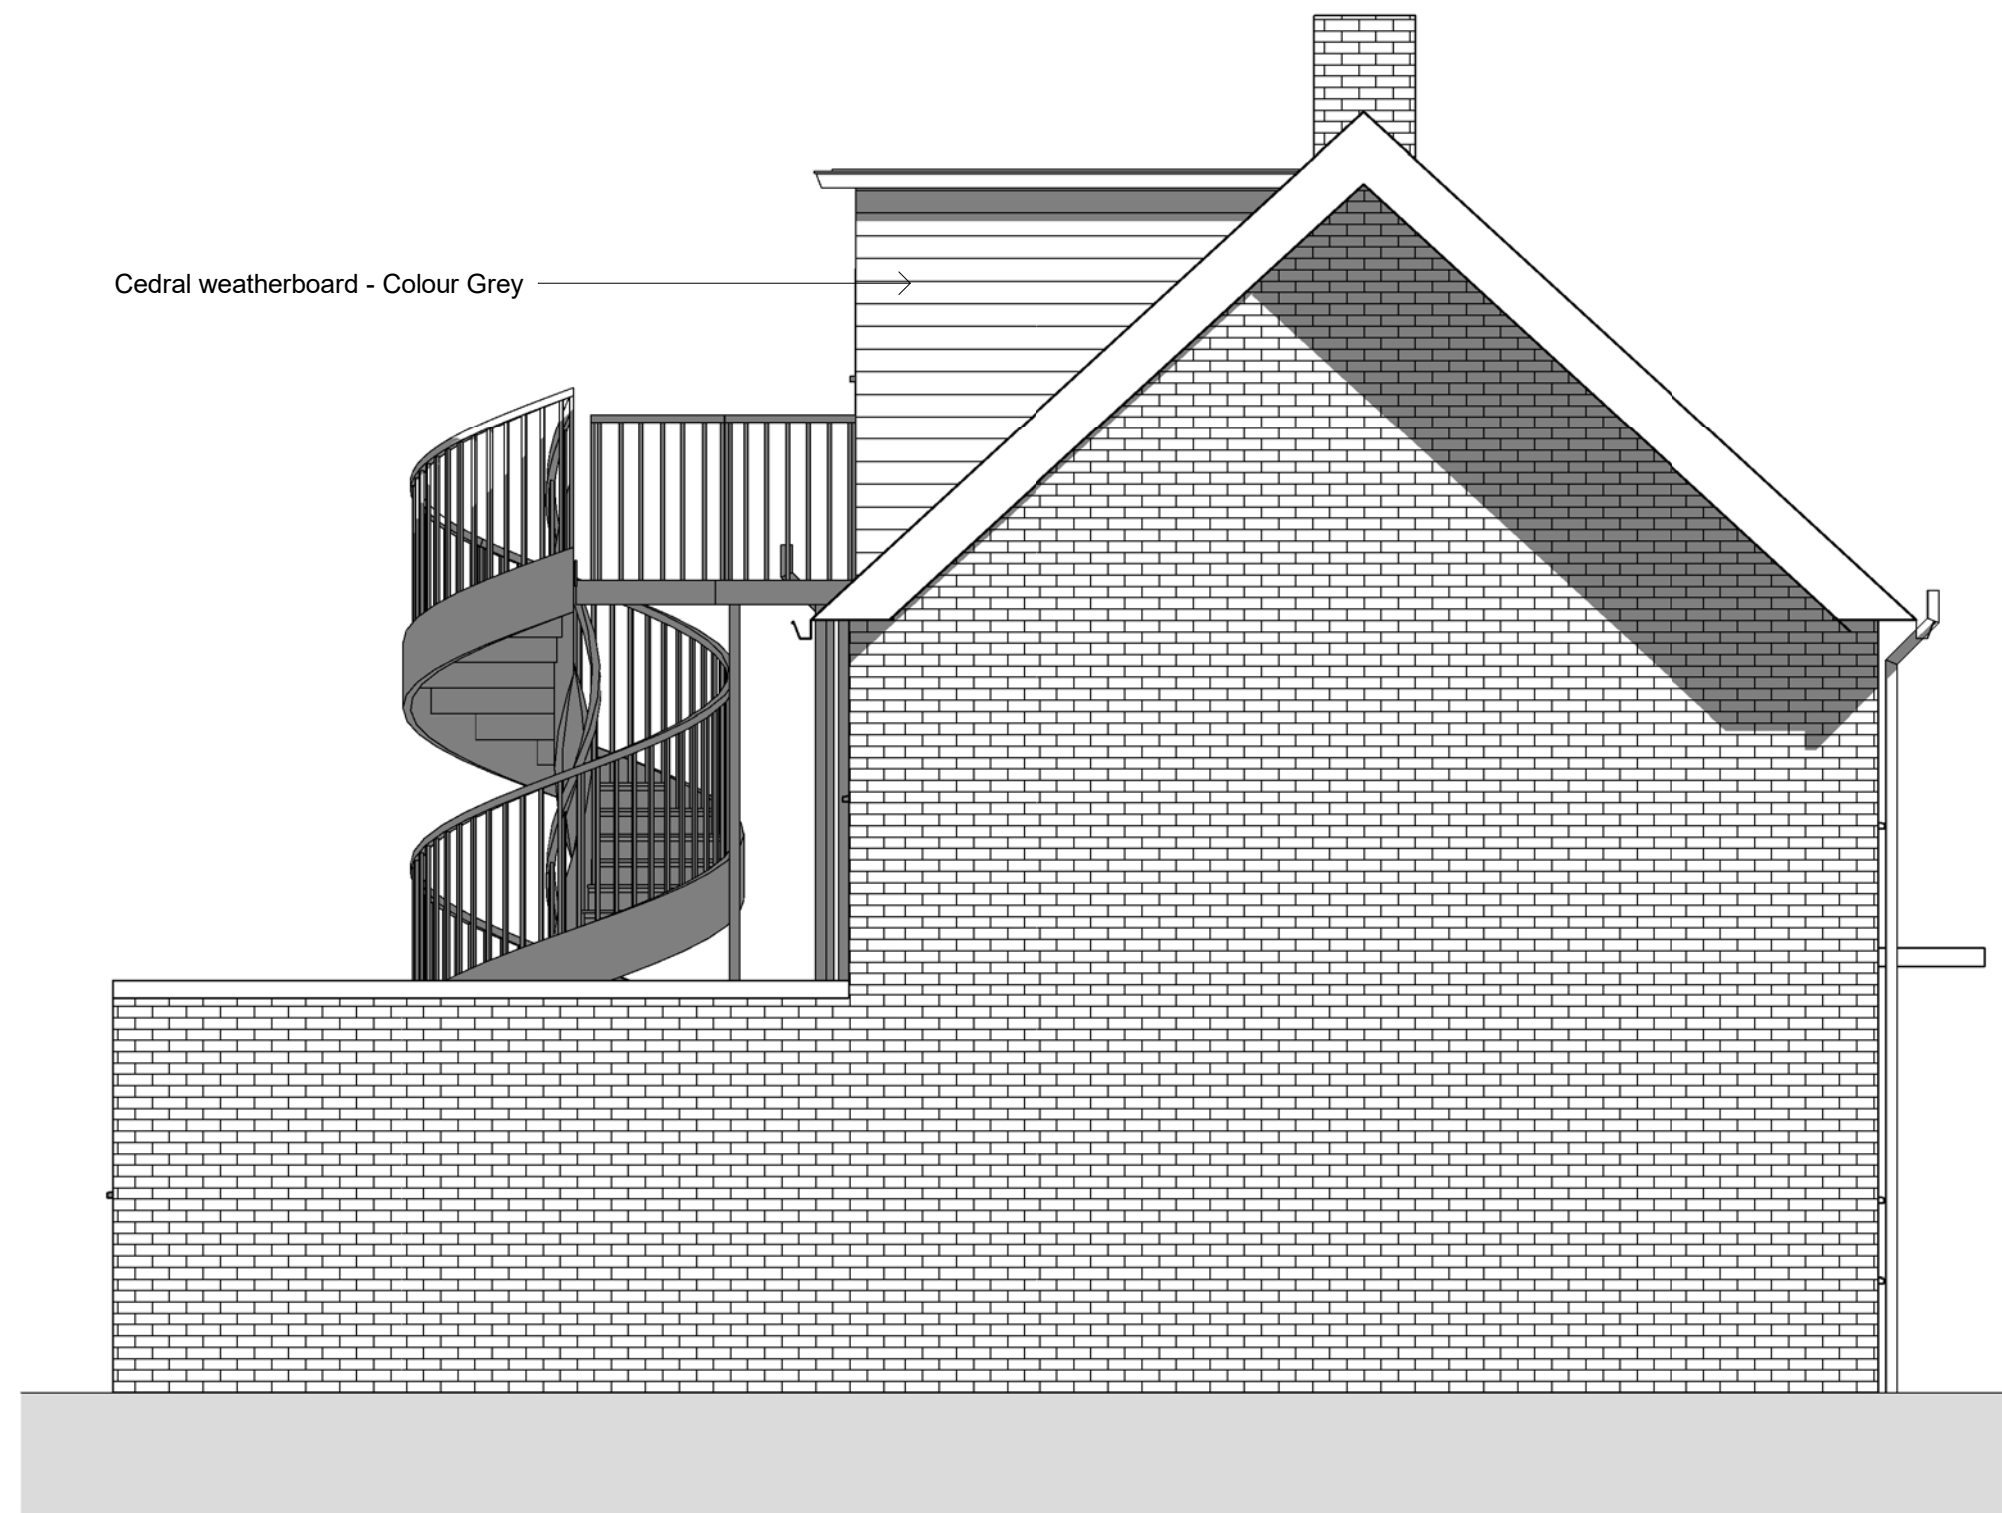

6 West Elevation_Proposed
1 : 50

Rev	Description	Date
P1	Planning Issue	16.12.19

studioAH
ARCHITECTS

1 Roebuck Close
New Milton
Hampshire
BH25 6AJ
+44 7496 950 456
abdul@studioAH.co.uk

PROJECT

2 Chalton Crescent,
PO9 4PT

TITLE

Proposed Plans and
Elevations

CLIENT

Azad Agulabakh

DRAWN BY
AH

CHECKED BY
AH

DATE
10/12/2019

SCALE (@ A1)
1 : 50

PROJECT NUMBER
1002

DRAWING NUMBER
101

REV
P1

DO NOT SCALE FROM THIS DRAWING. REPORT ANY DISCREPANCIES TO THE AUTHOR

